
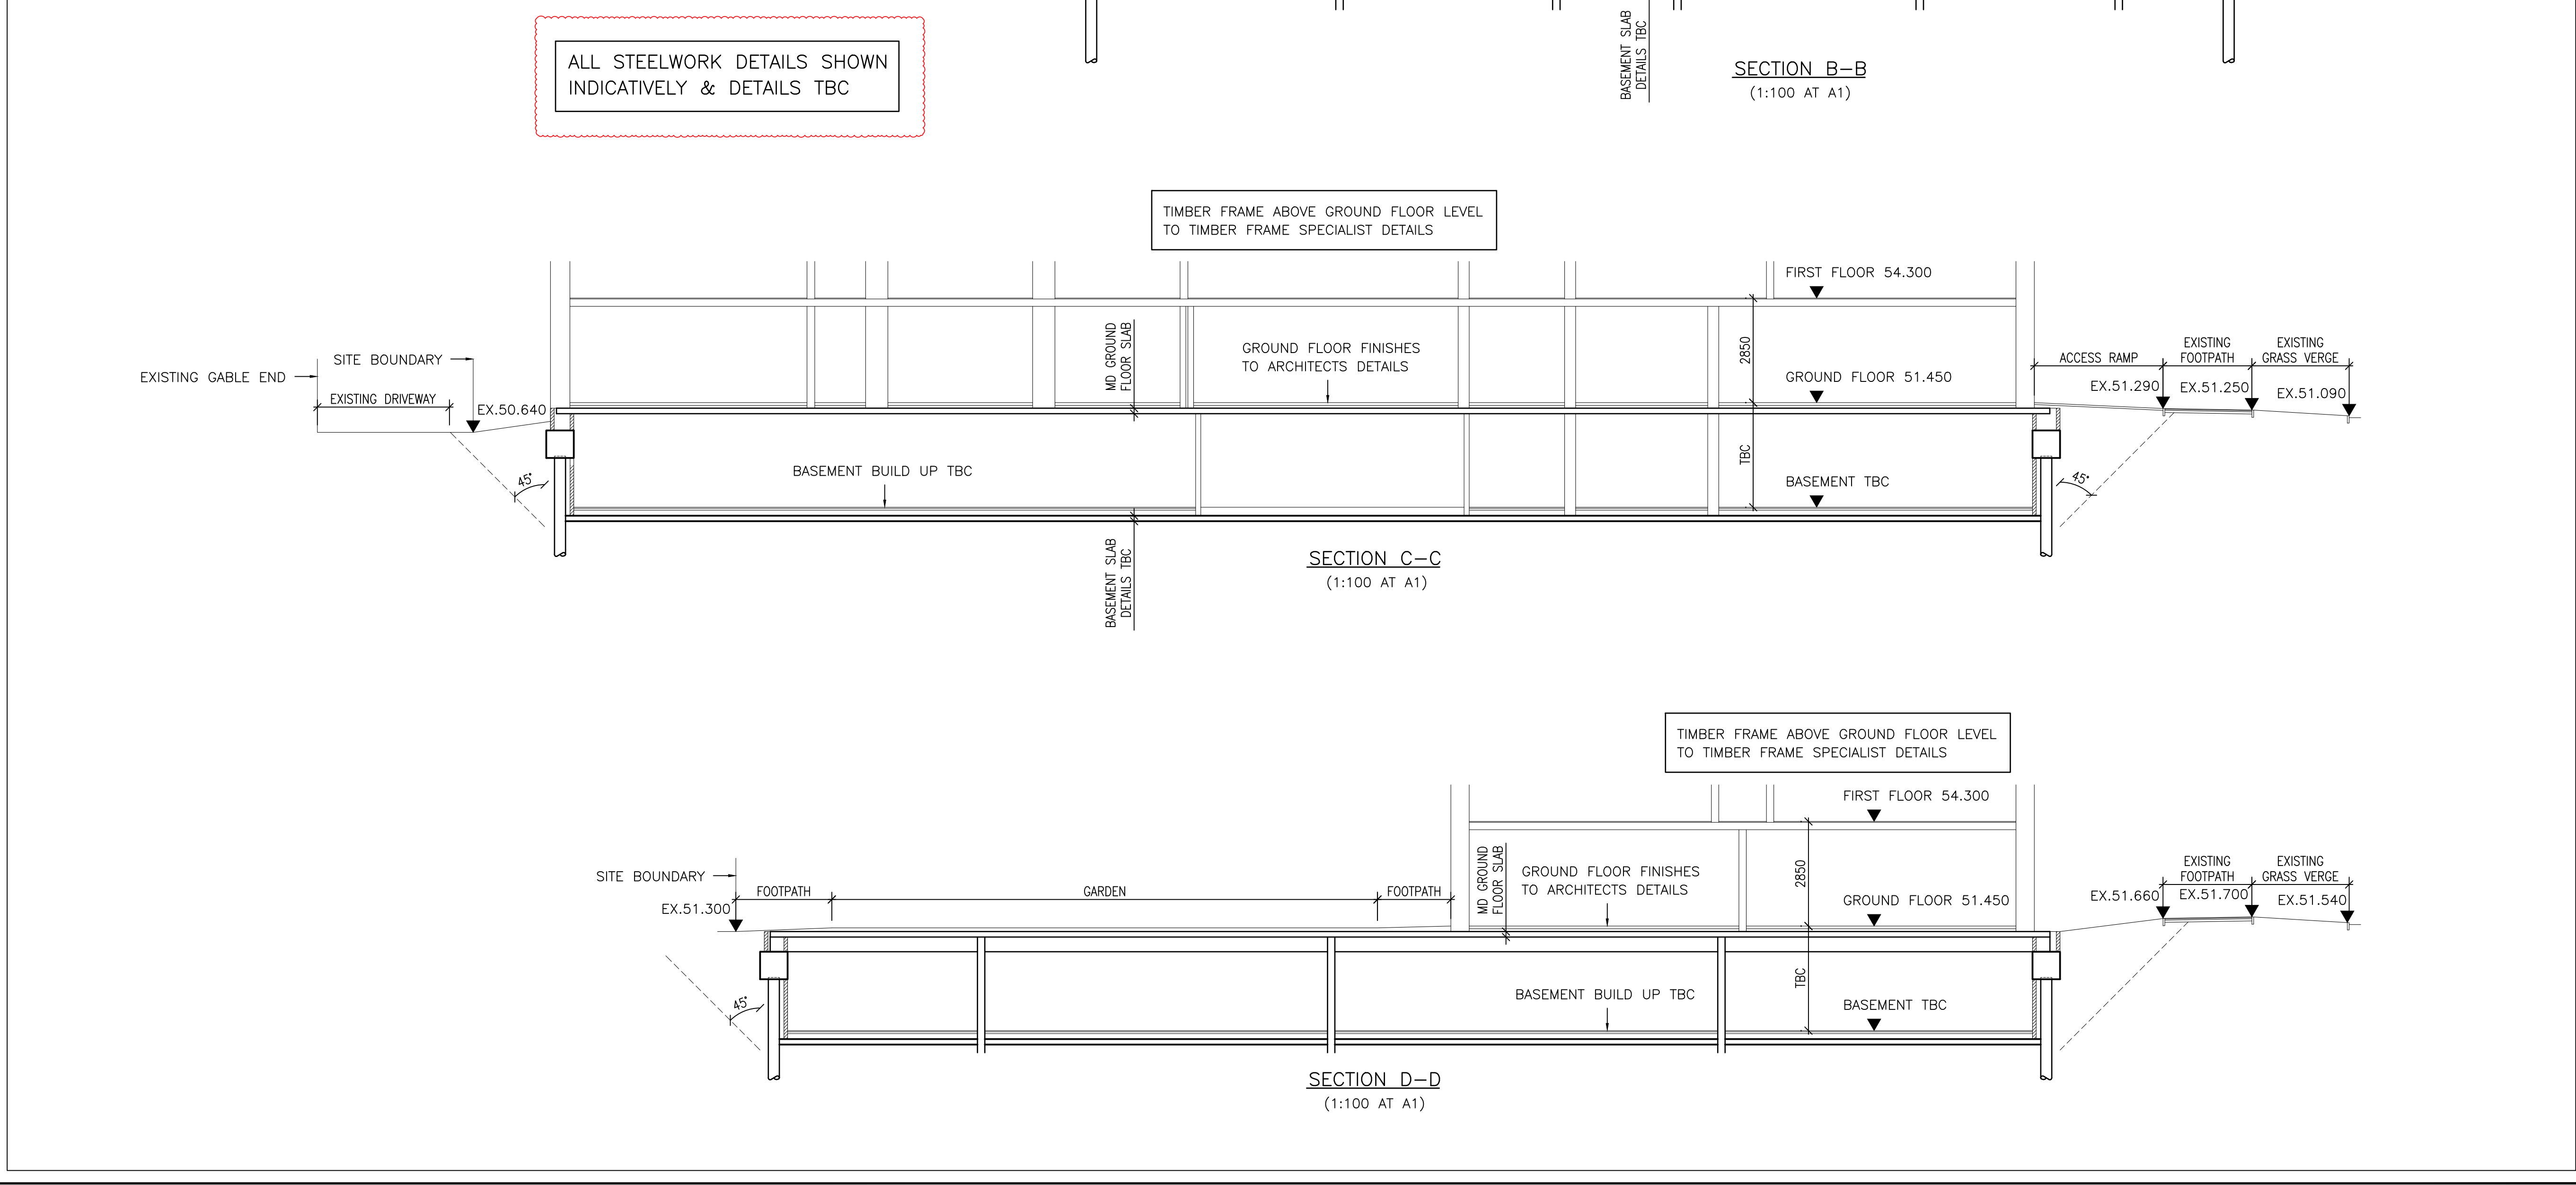


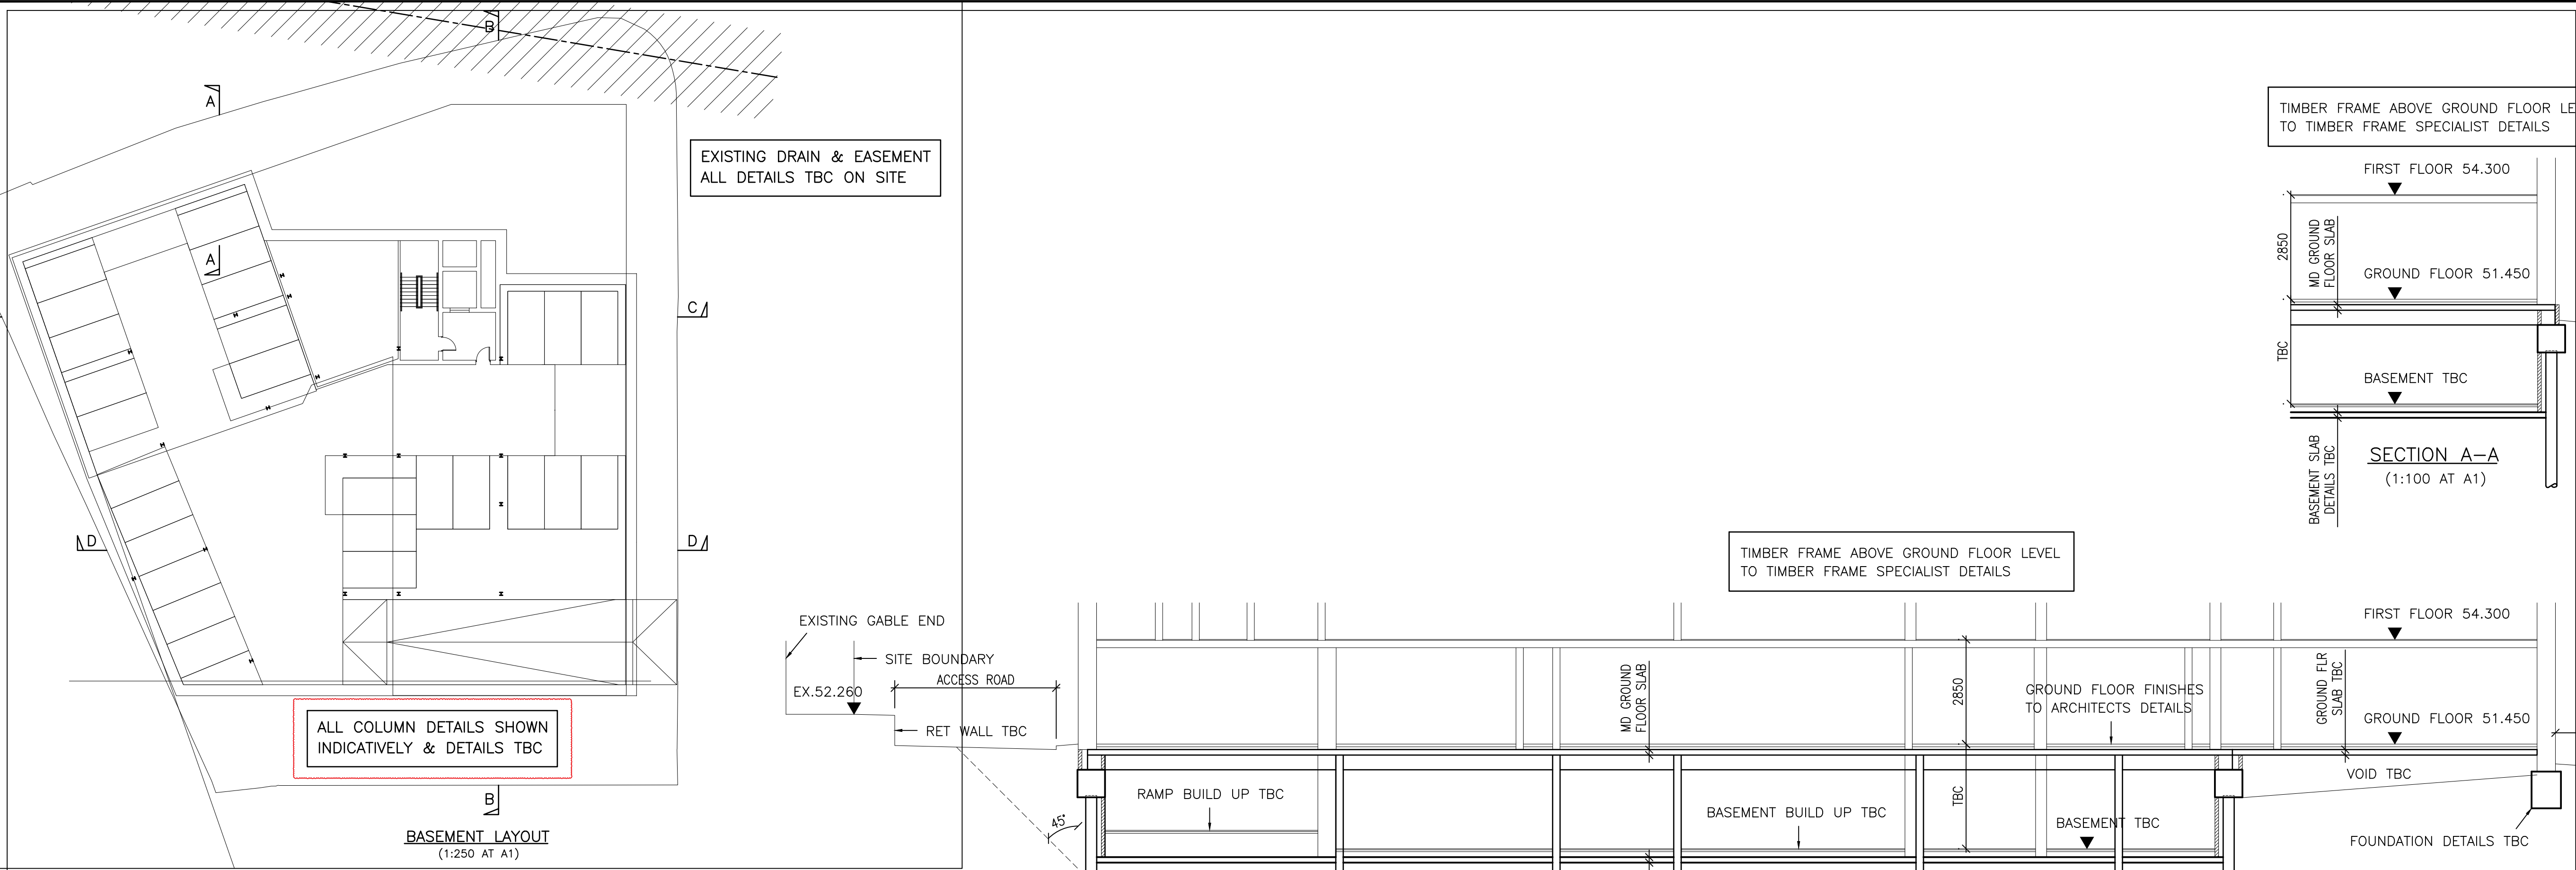

P2	13.10.22	PRELIMINARY ISSUE	S.P.M.
P1	26.09.22	ISSUED FOR PLANNING	S.P.M.
rev	date	revisions	initials
client			
CHALLENGER GROUP			
project			
GREENWOOD ROAD WYTHENSHAW			
drawing			
BASEMENT SECTIONS			
PWA Philip Wright Associates Consulting Structural Engineer 21 Union Street, Ramsbottom, Bury, BL0 9AN Telephone: 07939 547865 Email: info@philipwrightassociates.co.uk			
drawn	S.P.M.	date	17.08.22
scale	1:100 250	checked	
contract no.	2500	drawing no.	06 P2