


Notes

- This drawing to be read in conjunction with all mechanical, electrical & public health drawings for this contract.
- All services work to be carried out in accordance with the relevant Engineering Specification for this contract.
- All existing mechanical services installations shall be isolated, disconnected and stripped out throughout the entire building unless stated otherwise. All stripped out materials to be disposed of in accordance with WEEE regulations.

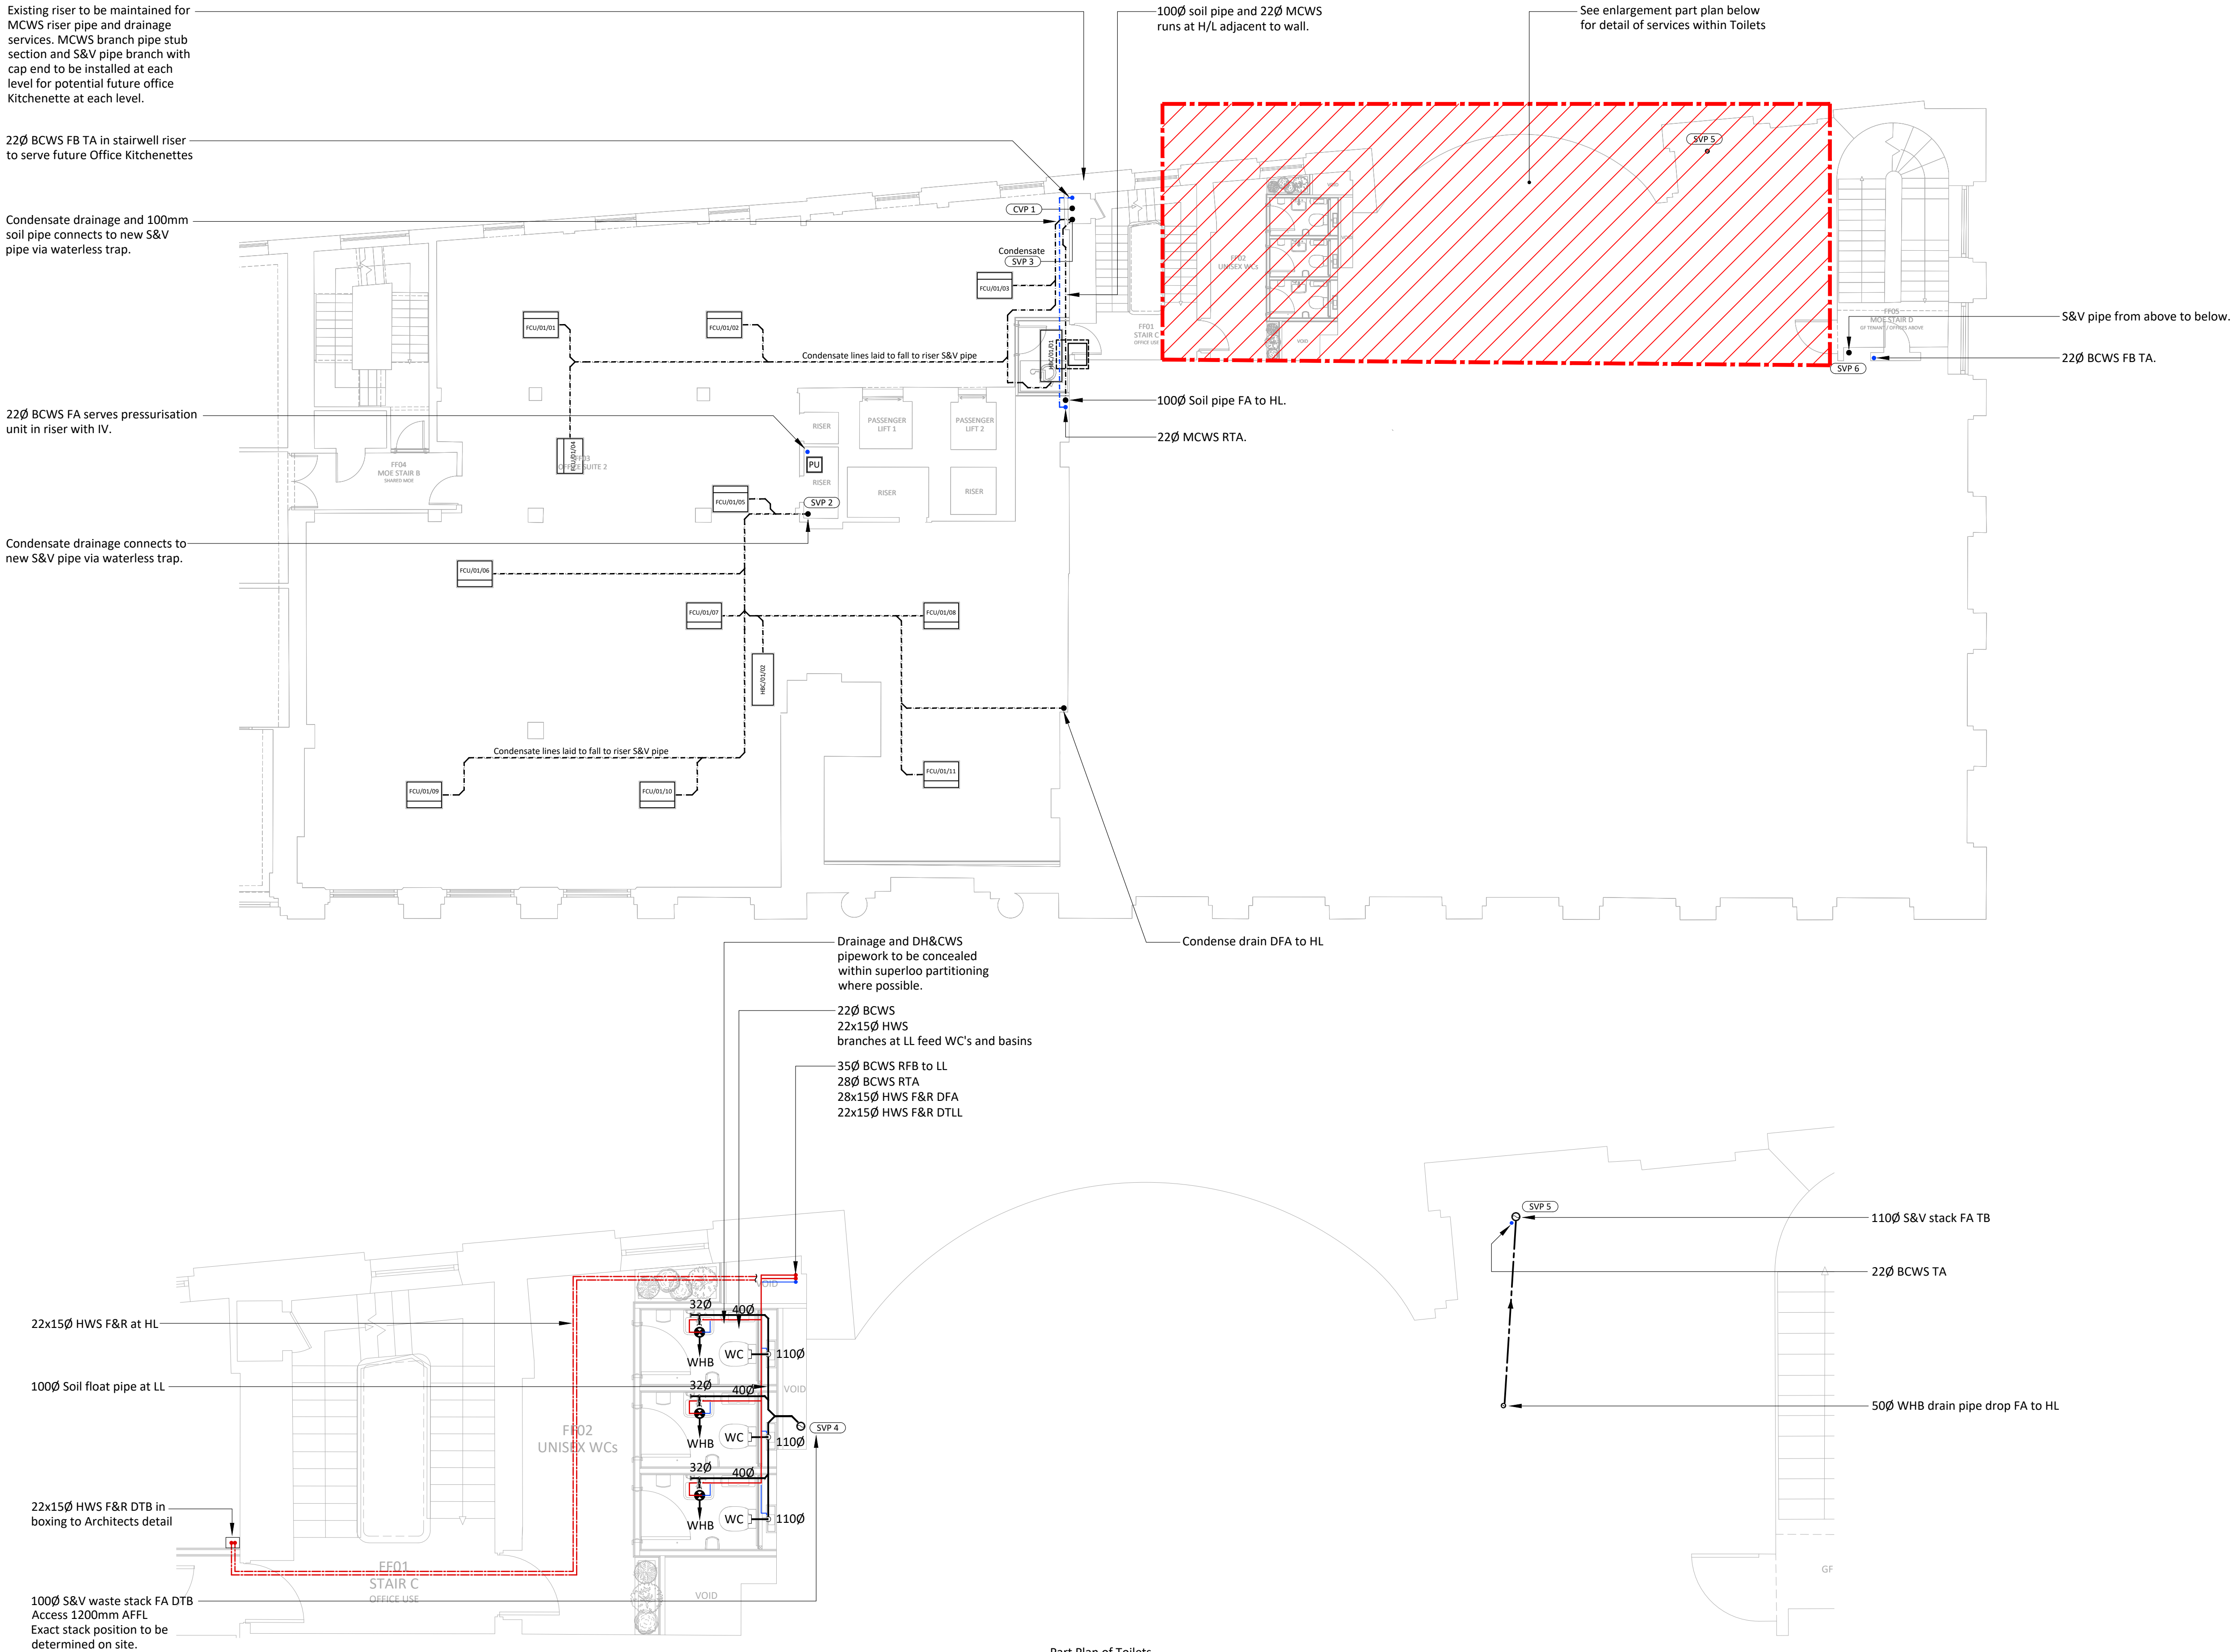

Part Plan of Toilets
1:50

05	09/09/22	CAT A/B Contractor issue	MR	SH
04	12/08/22	CAT B Issue For Planning.	MR	SH
03	23/05/22	Stage 4 Tender Update.	MR	SH
02	29/04/22	Stage 4 Tender Issue.	MR	SH
01	31/03/22	Stage 3 Issue.	RG	SH
Revision	Date	Description	Drawn	Checked



hilsonmoran.com info@hilsonmoran.com

Client
Bruntwood

Project
**38-42 Mosley Street
Grade 2* Listed Building Refurbishment**

Drawing Title
**Public Health Services
First Floor
Domestic Hot & Cold Water and
Above Ground Waste Services Layout**

Scale	Sheet Size	Checked	Approved
1:100	A1	SH	SR
Status	HM Project No.		
FOR INFORMATION			27618
Drawing No.	Rev		
27618-HM-ZZ-01-DR-PH-1202	05		