


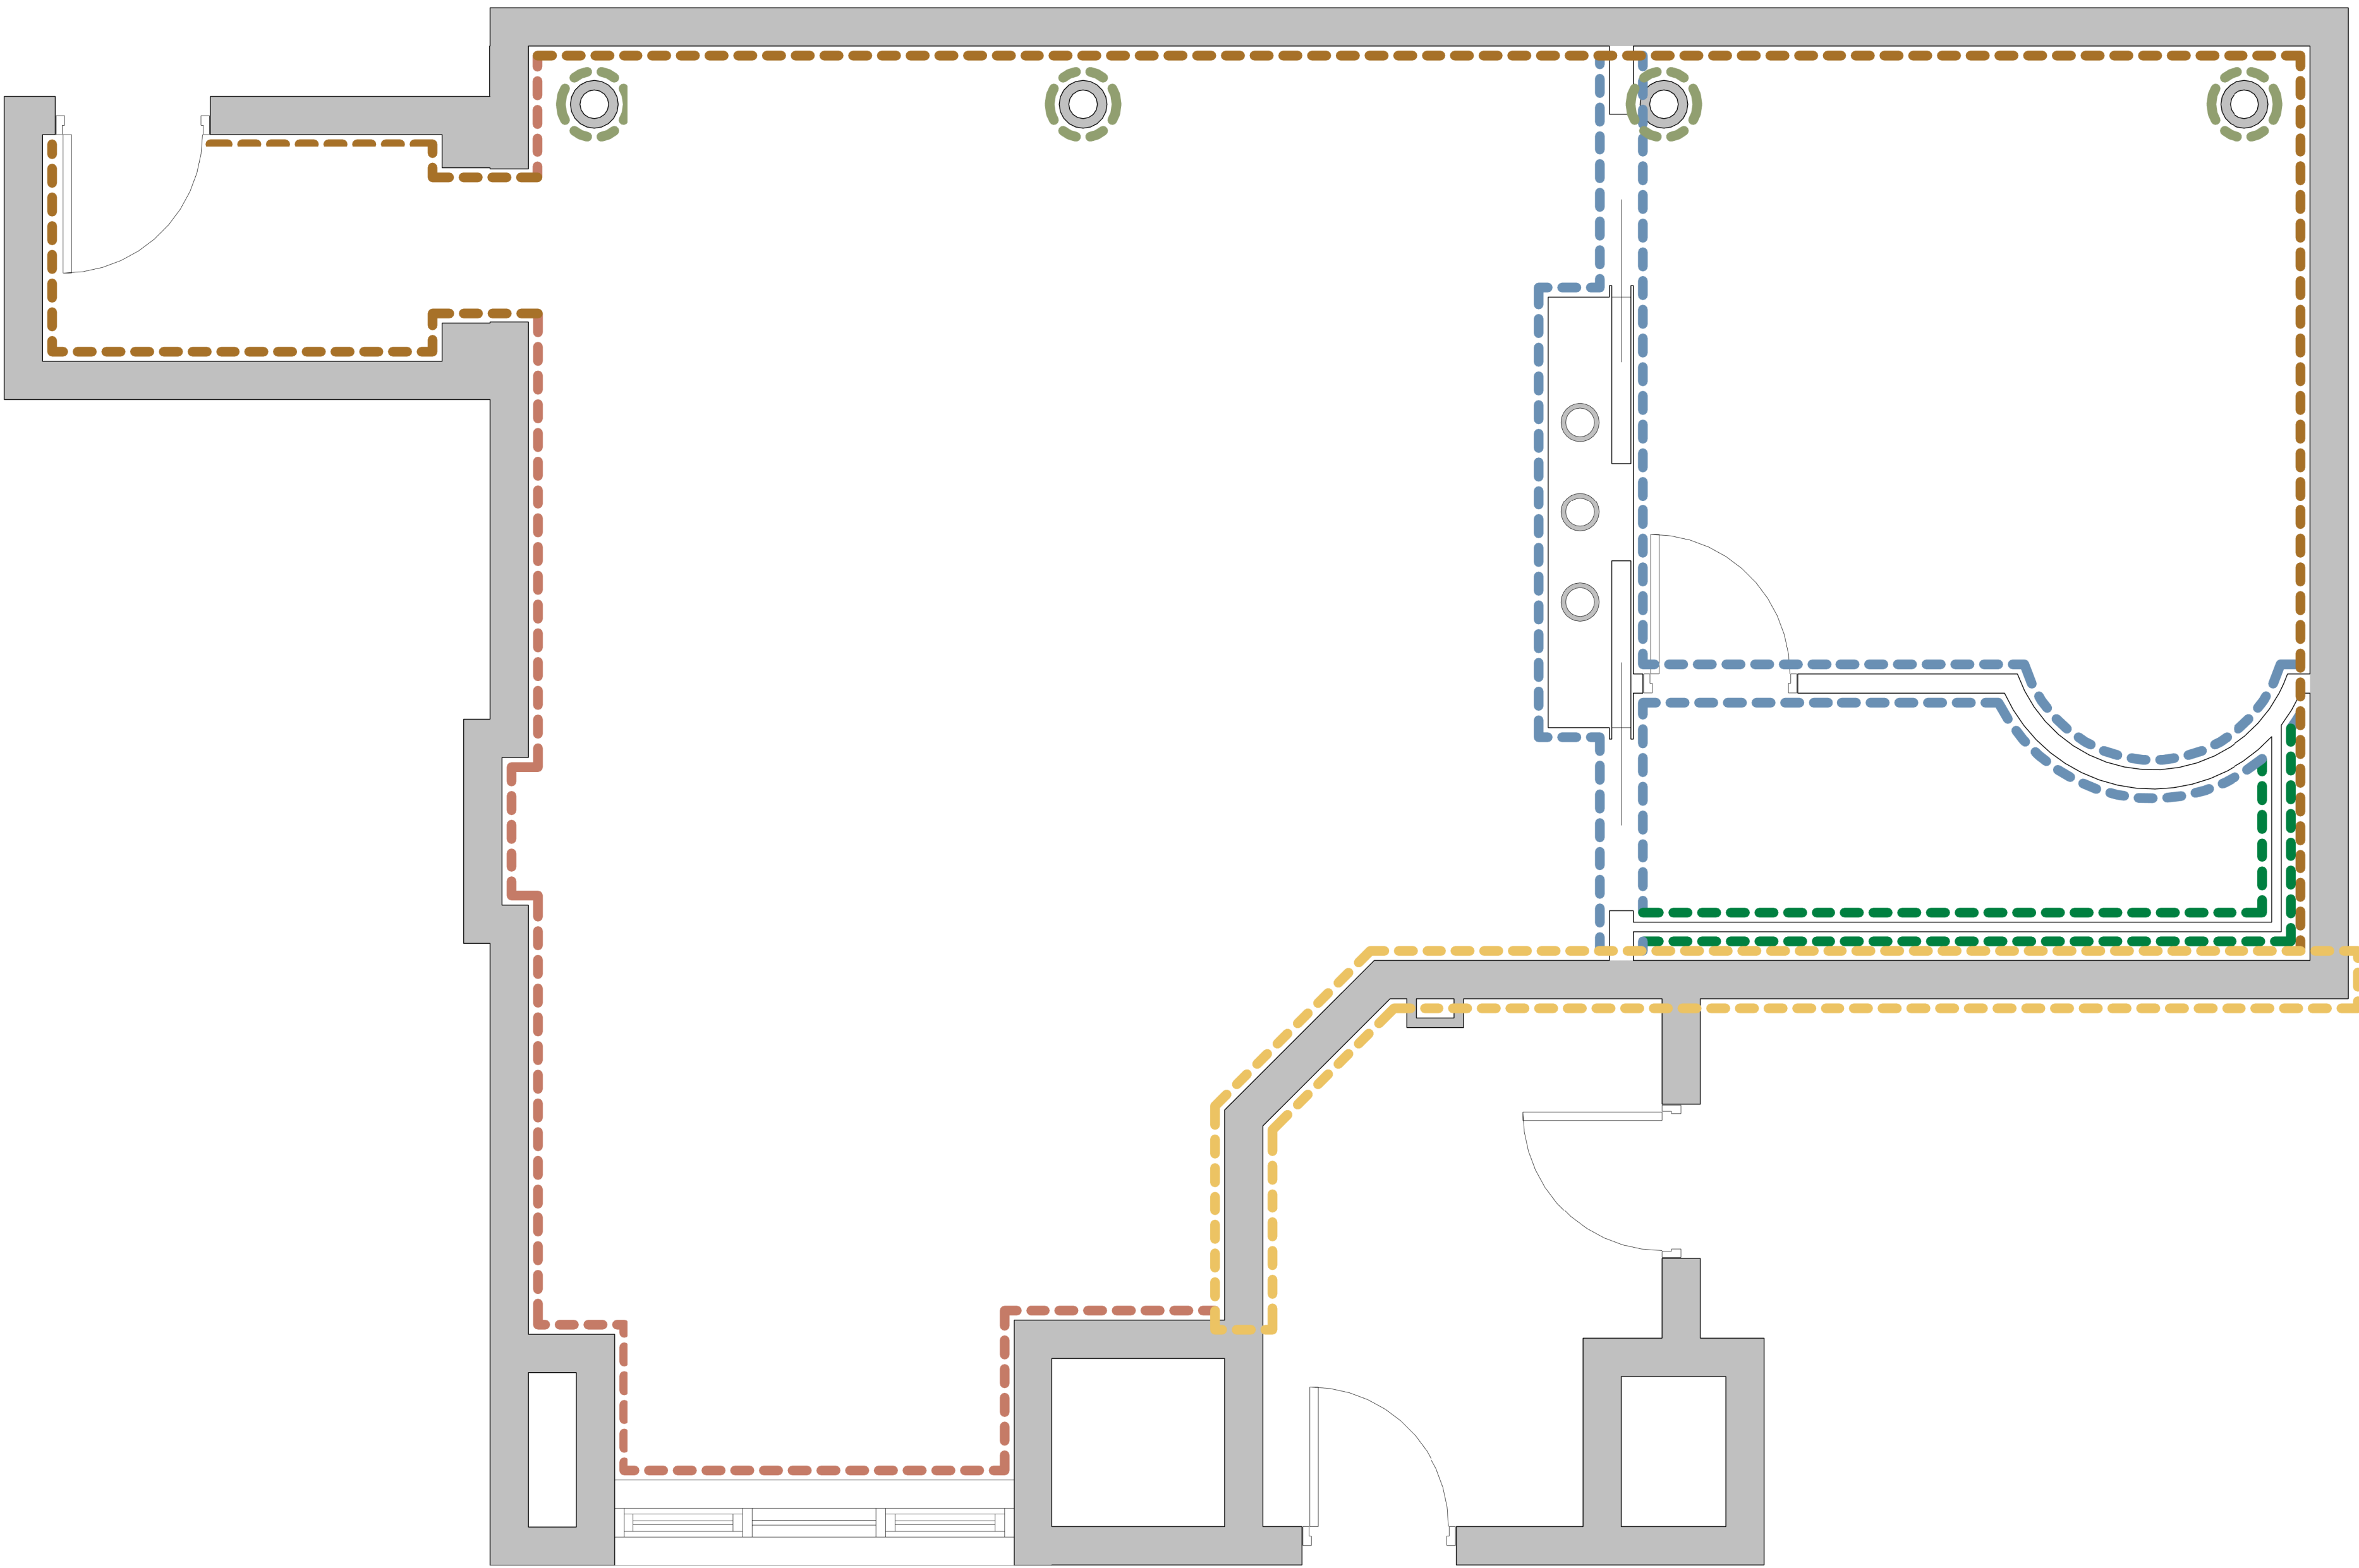

00 - Proposed Wall Treatment Plan
Scale: 1 : 25

© The copyright in this drawing is vested in CodaStudios and no license or assignment of any kind has been, or is, granted to any third party whether by provision of copies or originals or otherwise unless agreed in writing.

DO NOT SCALE FROM THIS DRAWING
The contractor shall check and verify all dimensions on site and report any discrepancies in writing to CodaStudios before proceeding work

FOR ELECTRONIC DATA ISSUE
Electronic Data / drawings are issued as "read only" and should not be interrogated for measurement. All dimensions and levels should read, only from those values stated on the drawing. Coda Studios Ltd is not responsible for discrepancies caused by the overlay of other parties BIM/IFC models. These are overlaid purely as reference.

Revision		Date	Drawn	Checked
A	FIRST ISSUE	23.08.22	VK	JH

- EXISTING NON ORIGINAL WALL UPGRADED - WT 01
- NEW WALL - WT 02
- NEW BOXING OUT - WT 03
- ORIGINAL BRICK WALL TO BE EXPOSED
- EXISTING ORIGINAL COLUMNS TO BE PAINTED
- EXISTING NON ORIGINAL LINING TO BE PAINTED OVER

CODA
Architecture

CODA Studios Ltd, 70-71 Cornish Place, Cornish St, Sheffield, S6 3AF
T: 0114 279 6003 E: information@codastudios.co.uk

Client
Corin Craig Jackson

Project
Albion Mill

Drawn	Checked	Date	Scale @ A1
VK	JH	24/08/22	1 : 25

Title
Proposed Wall Treatment

Suitability Code		Purpose for issue Condition Discharge	
------------------	--	--	--

Drawing No

3161	- CDA	- XX	- 00	- DR	- A	- 1900	A
Project	Originator	Volume	Level	Type	Role	Number	Revision