

KEY:

Residential (Use Class C3)

- Residential Entrance/ Shared Amenity
- Residential circulation/ Private Amenity
- One Bed Apartment

- Two Bed Apartment
- Three Bed Apartment
- Two Bed Duplex Apartment

Office (Use Class E(c))

- Office
- Office Entrances
- Office Circulation/ Balconies & Terraces

Commercial, Business & Service Community (Use Class Varies)

- Use Class E
- Use Class E or F2 (b)
- Use Class E or Sui Generis (Entertainment Venue)
- Entrances & Circulation
- Use Class E or Sui Generis (Drinking Establishments or Hot Food Takeaway or Entertainment Venue)



Other (Use Class Varies)

- Car Park (Sui Generis)
- Ancillary (Plant, Refuse Stores, Back of House, etc)
- Ancillary (Cycle Stores)

- Landscaping

- Planning application boundary

KEY PLAN:

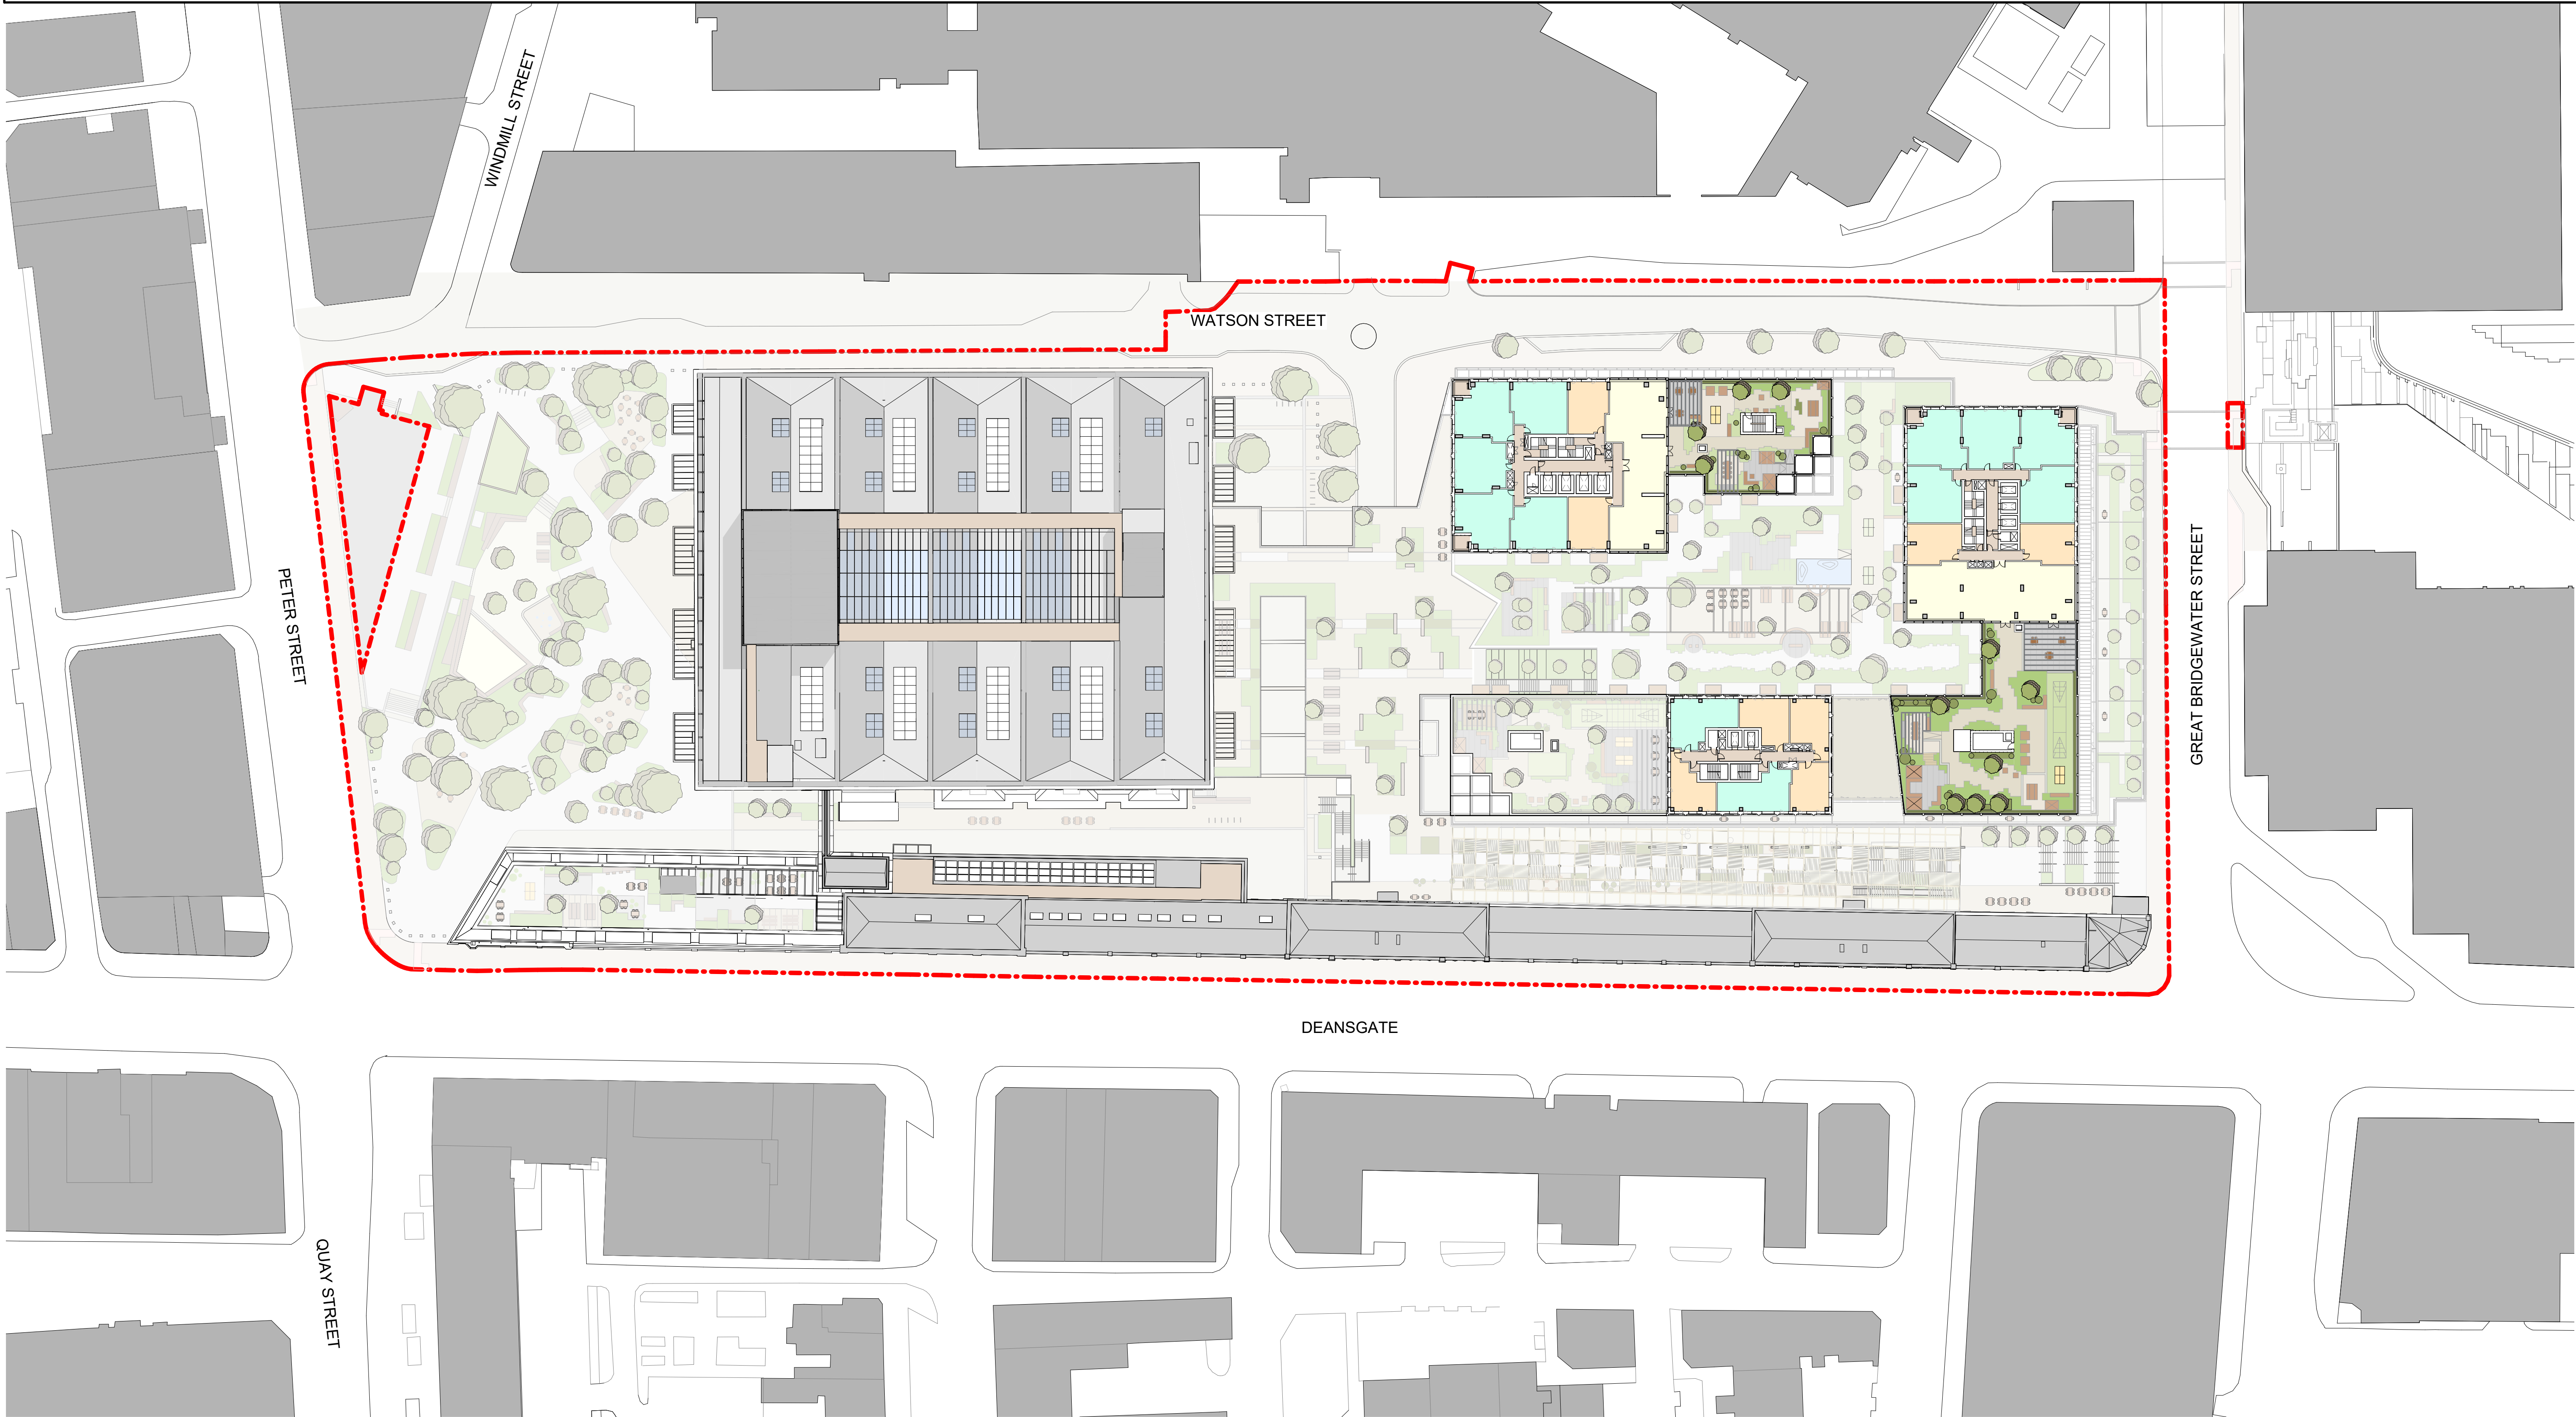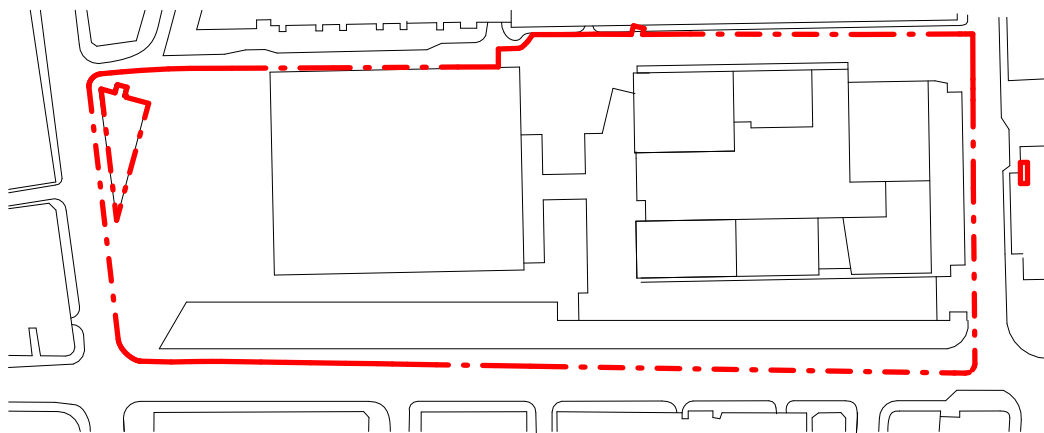

This drawing is copyright
Do not scale off dimensions.

All dimensions to be checked on
site by contractor.

Contractor to report any dimensional
discrepancies, errors or omissions
prior to commencing on site.

NORTH



Rev	Date	Description
P01	2022-11-22	Planning Submission

Project Title	Great Northern
Status	PLANNING

Drawing Title	Proposed Site L12 Plan
Project No	10422
Scale	1 : 500@ A1
Revision	P01

Manchester
+44 (0)161 835 2345

London
+44 (0)20 7549 4000