



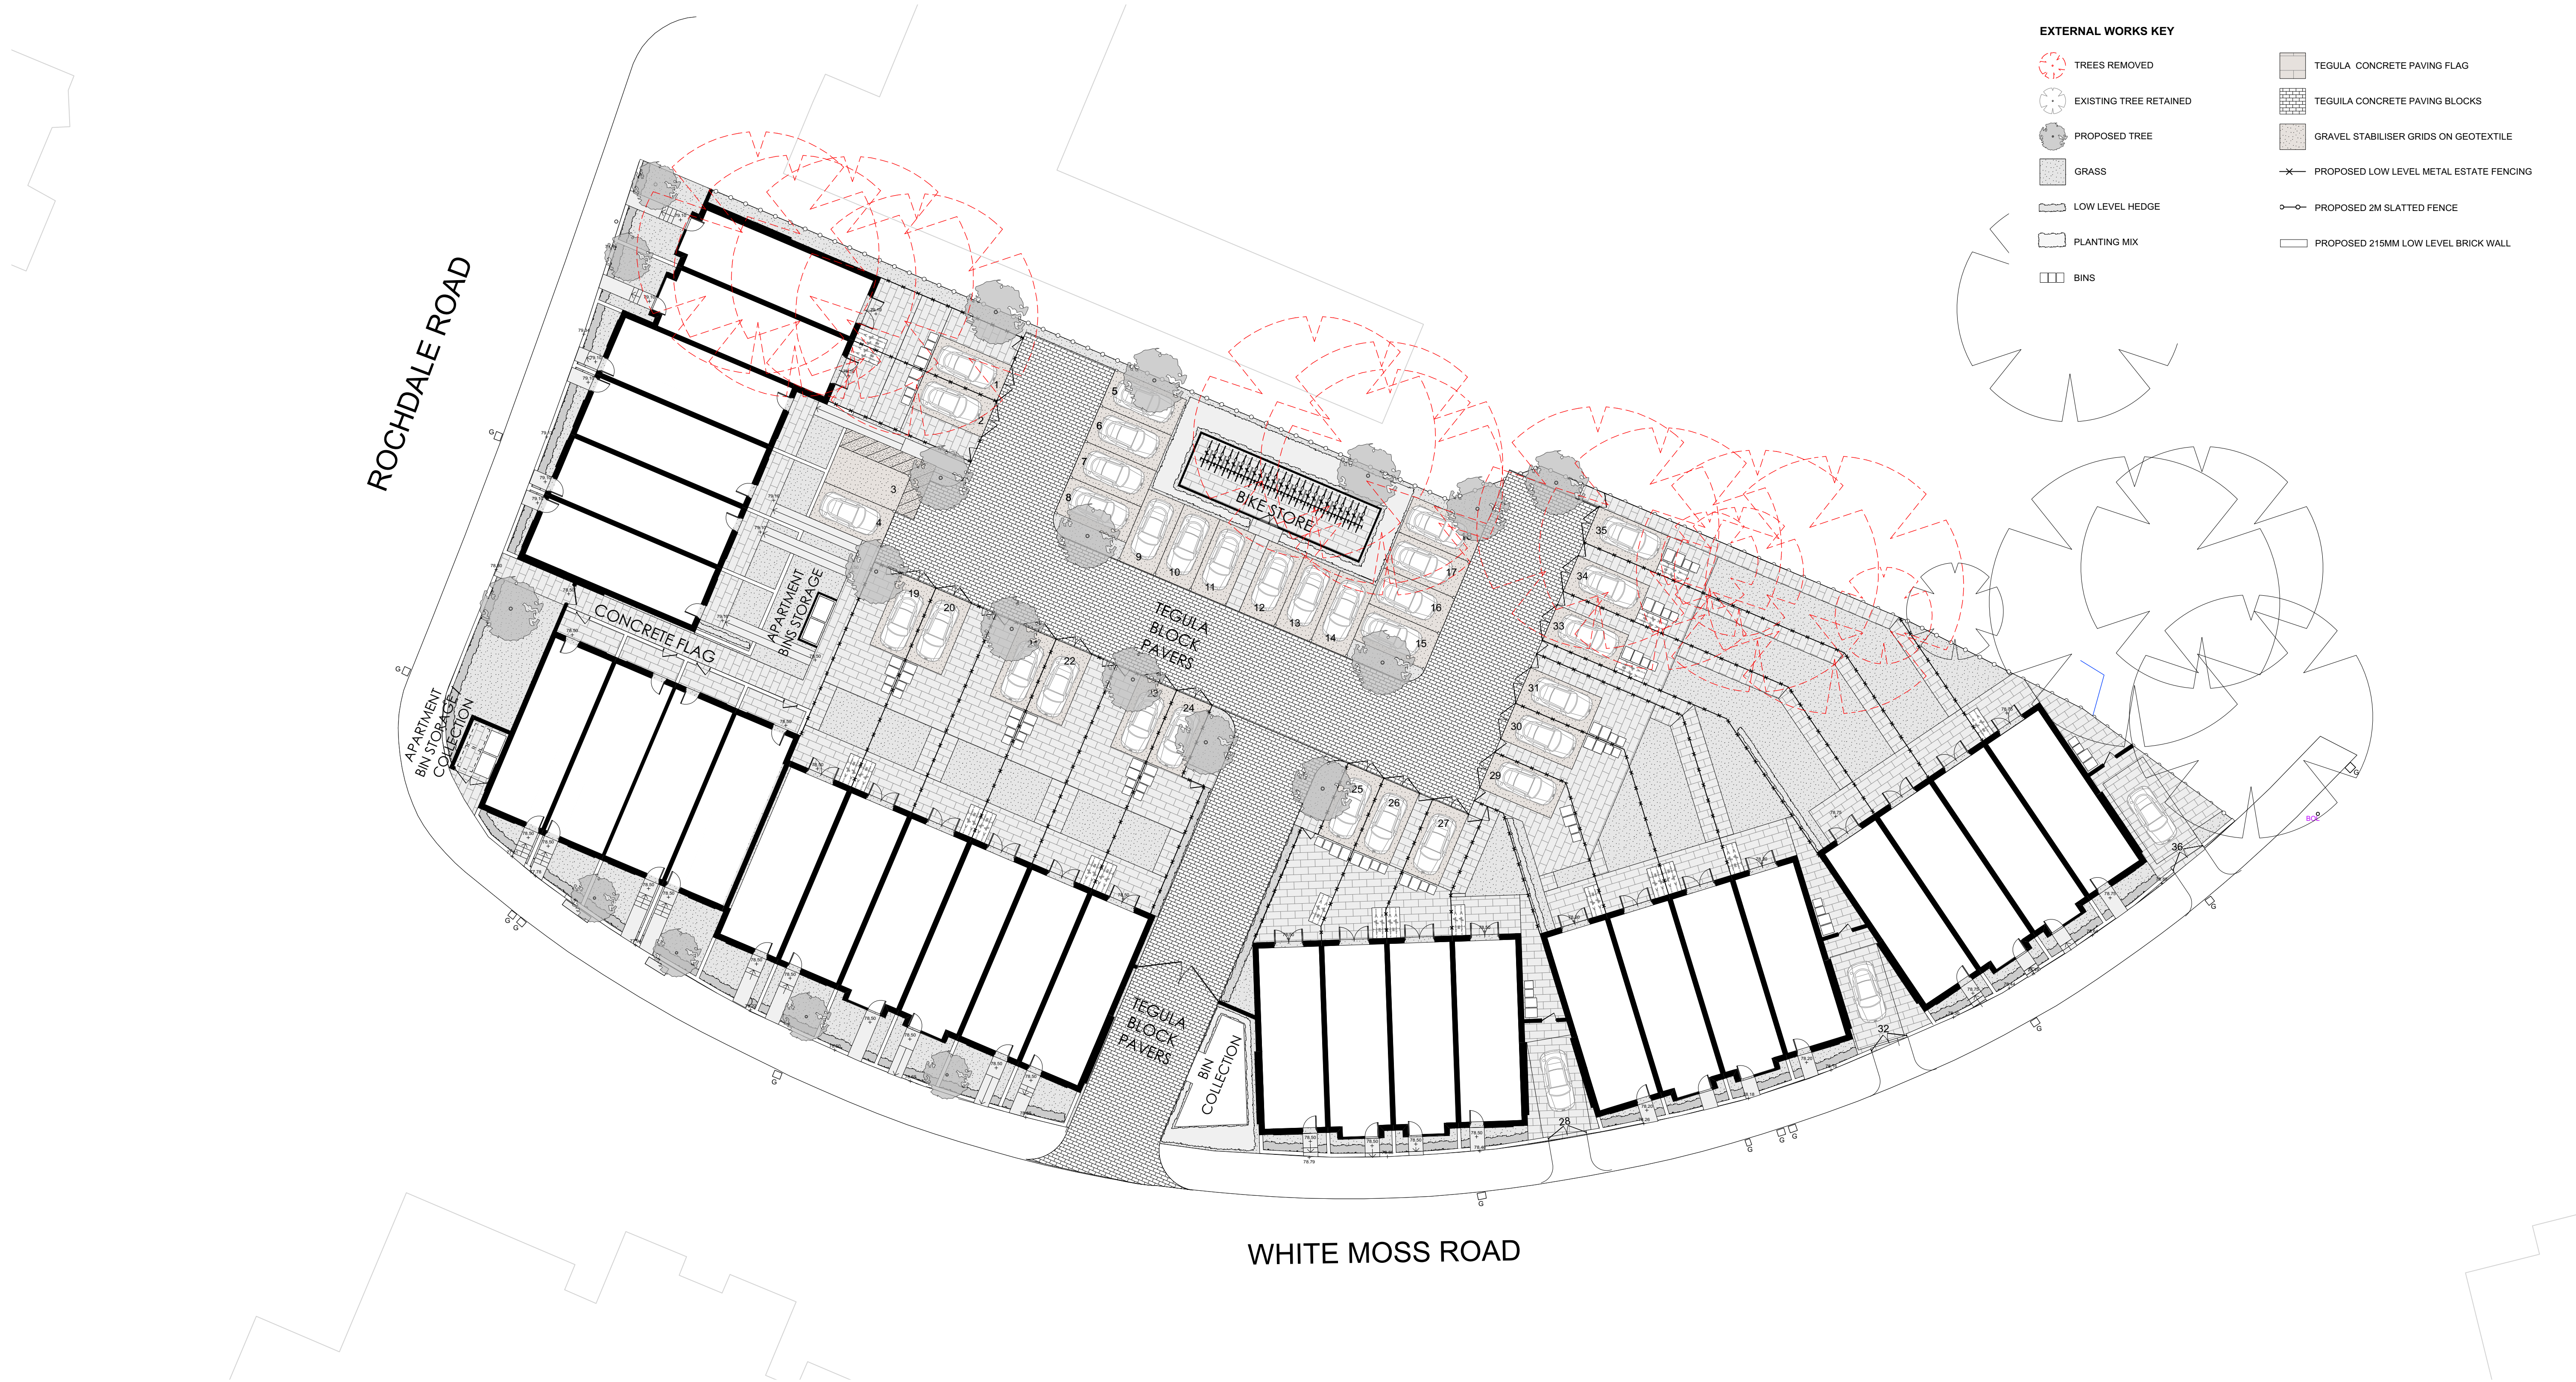

EXTERNAL WORKS
1:200 @ A1

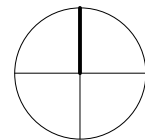

IMPORTANT NOTES:

REVISION	DATE	DESCRIPTION
C	01/09/22	AMENDED BIN PROVISION AND ACCESSIBLE PARKING
B	18/07/22	AMENDED BIN PROVISION
A	25/04/22	ADDED GATES TO PARKING IN CURTILEGE

CLIENT: IRFAN DEMA	
PROJECT: FORMER VASA CLUB	
ADDRESS: 283 WHITE MOSS LANE, CHARLESTOWN	
DRAWING TITLE: EXTERNAL WORKS	
SCALE: 1:200 @ A1	DATE: DECEMBER 2021
DRAWING NO: A647_P_500C	

OLLIER SMURTHWAITE ARCHITECTS

40 King Street, Manchester, M2 6BA
T 0161 883 0838
F 0161 883 0839
E mail@olliersmurthwaite.com