


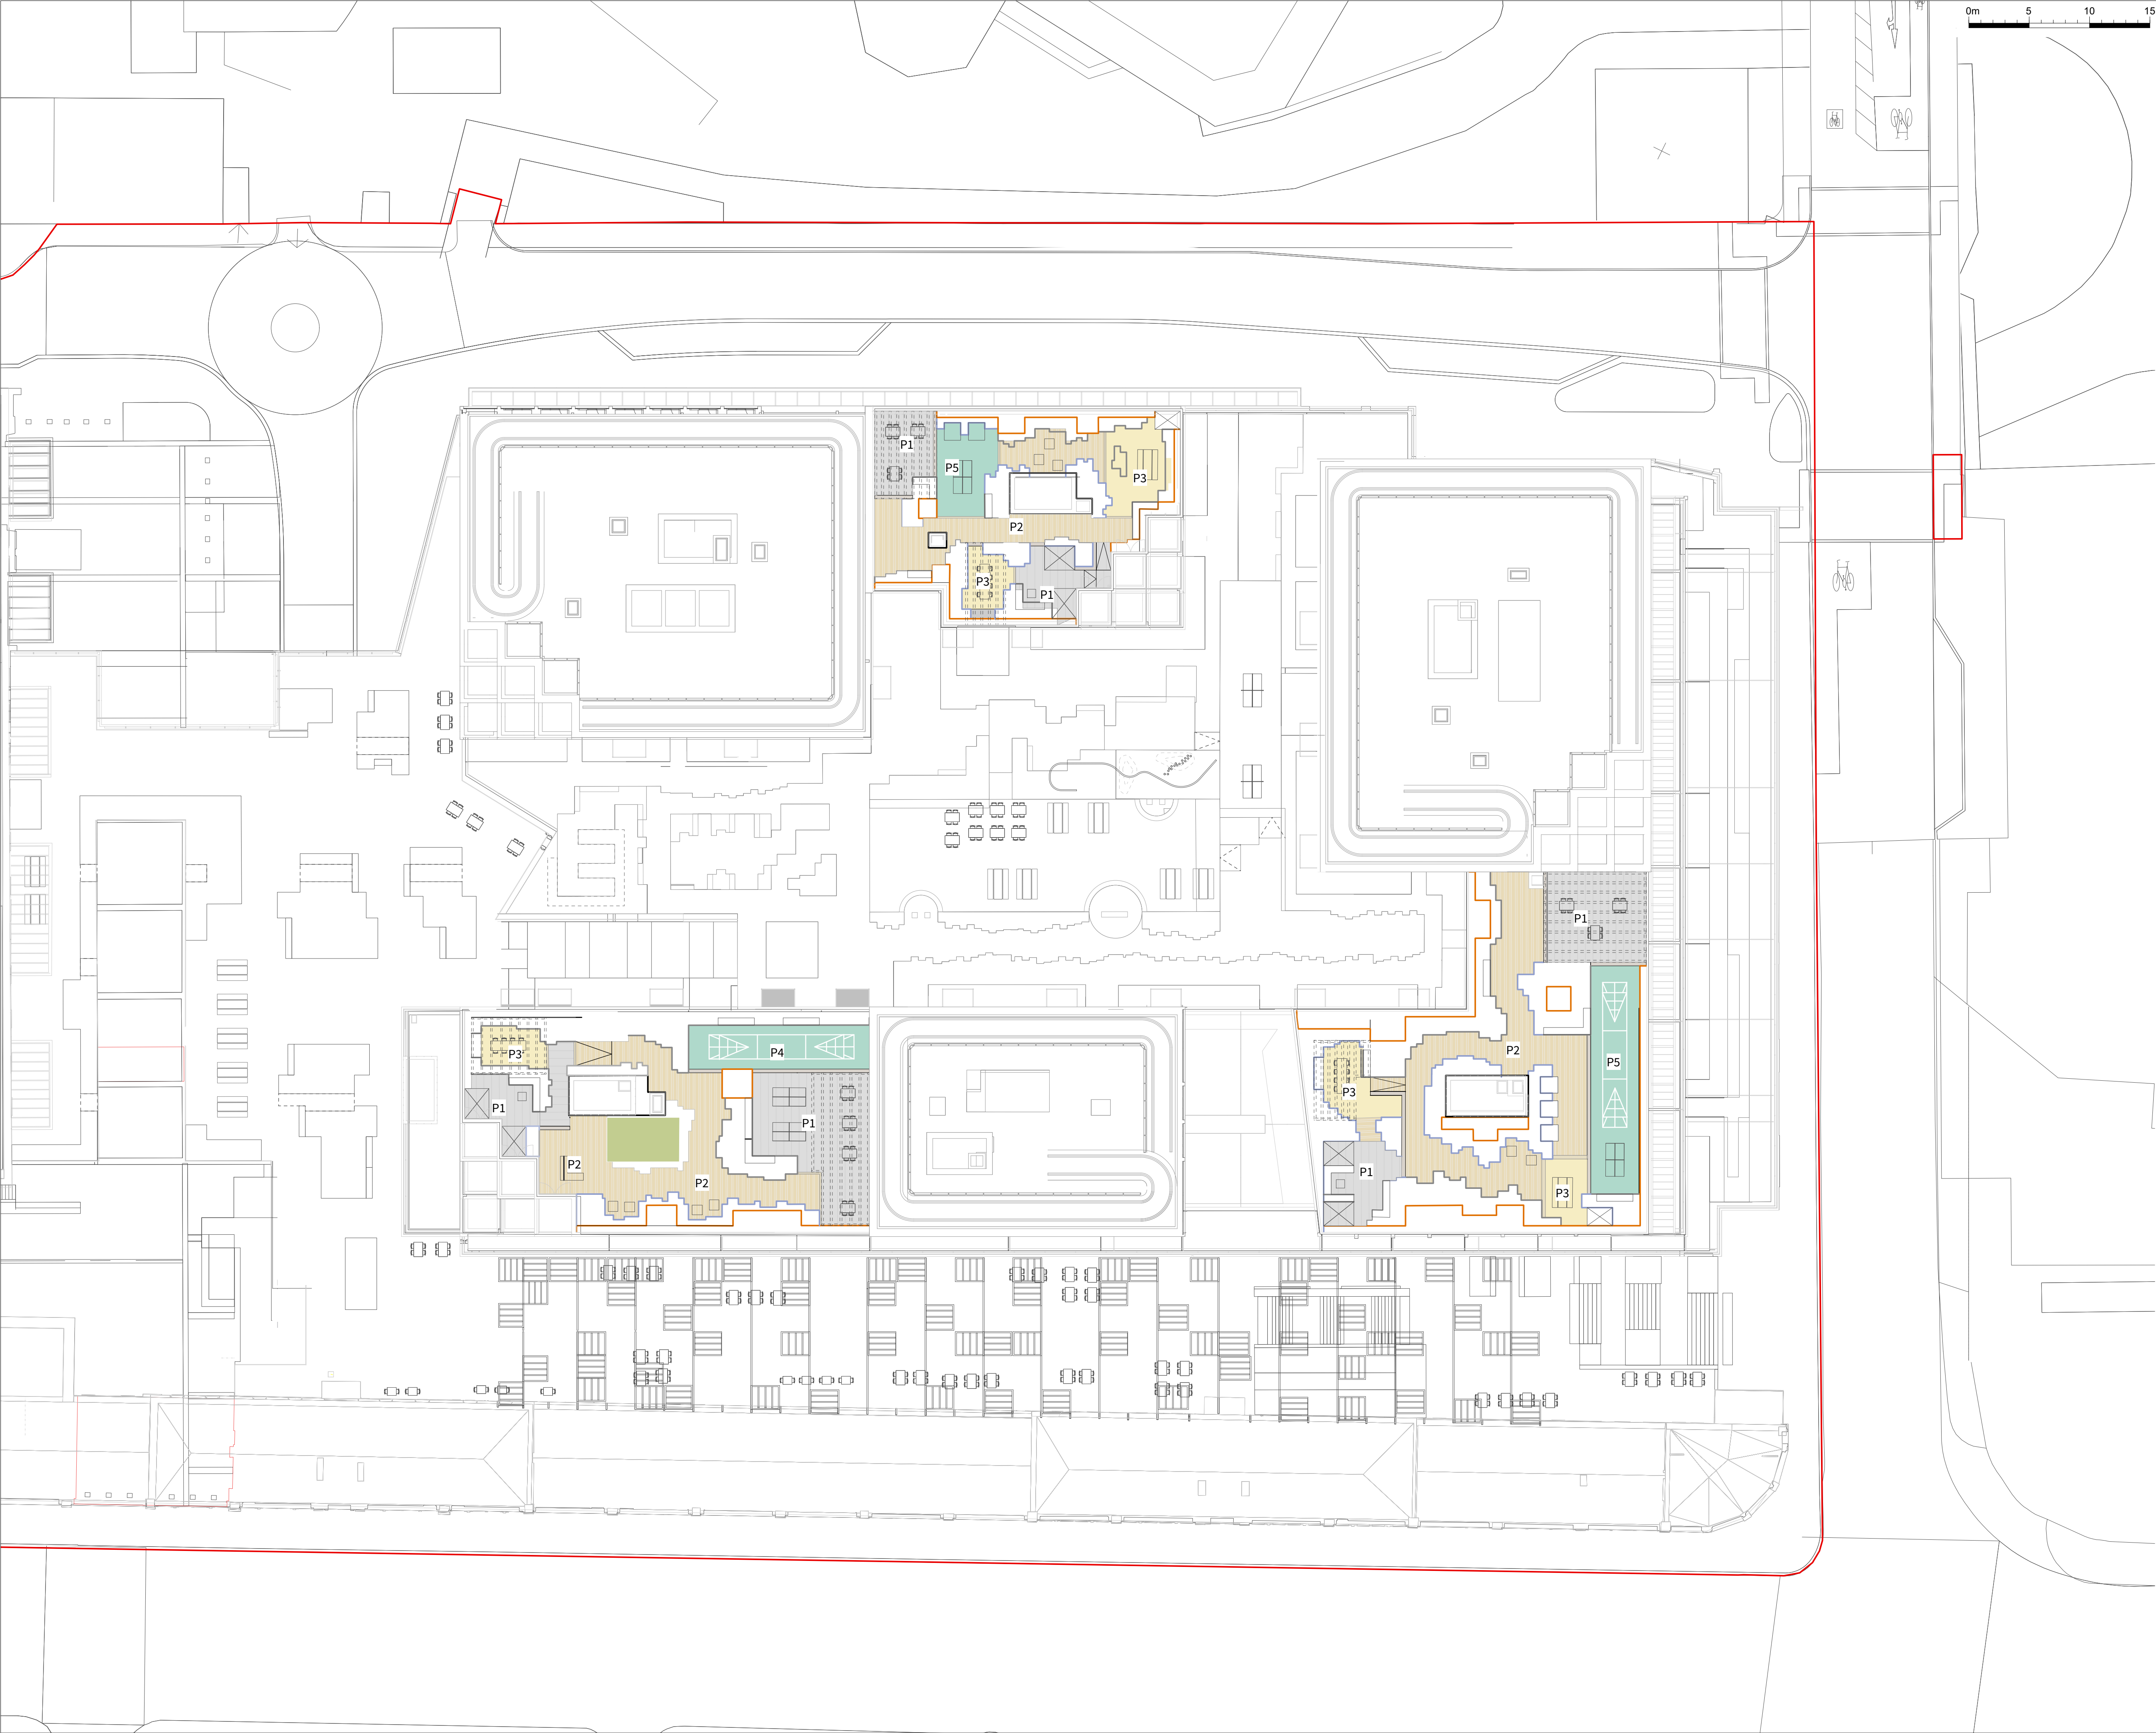

THIS DRAWING IS COPYRIGHT PROTECTED AND MAY NOT BE REPRODUCED IN WHOLE OR PART WITHOUT WRITTEN AUTHORITY FROM THE OWNER.

- NOTES:**
- 1. Do not scale from this drawing.
 - 2. Always work to noted dimensions.
 - 3. All dimensions are in millimetres unless otherwise stated.
 - 4. All setting out, levels and dimensions to be agreed on site.
 - 5. The dimensions of all materials must be checked on site before being laid out.
 - 6. This drawing must be read with the relevant specification clauses and detail drawings.
 - 7. Order of construction and setting out to be agreed on site.

KEY

REDLINE BOUNDARY

- HARDWORKS**
- Composite Decking Type 1**
Product: Terrafina
Size: (W) 146 X (L) 4000 X 21 (D)mm
Finish: Pebble Grey
Supplier: Kinley or equal
- Composite Decking Type 2**
Product: Terrafina
Size: (W) 146 X (L) 4000 X 21 (D)mm
Finish: Plain Sand
Supplier: Kinley or equal
- Porcelain Flag Paving**
Product: Composite Porcellan Tiles
Size: (W) 596 X (L) 596 X 20 (D)mm
Finish: Roma Natural
Bond: Stack Bond
Supplier: Kinley or equal
- Composite Decking Edging**
Product: Terrafina
Size: (W) 146mm
Supplier: Kinley or equal
- Composite Decking Step Edge**
Type: Terrafina
Supplier: Kinley or equal
- Multi-use Sports Surfacing**
Type: TBC
- Metal Edging Type 1**
Size: 100mm high
Supplier: Kinley or equal
- Metal Edging Type 2**
Size: 450mm high
Supplier: Kinley or equal
- Metal Edging Type 3**
Size: 1000mm high
Supplier: Kinley or equal

S4-P03	17-11-22	Planning	KR	SAB
Revision	Date	Description	Drawn	Apprvd.

Planit I.E. Limited
E: info@planit-ie.com W: planit-ie.com
MANCHESTER
2 Back Grafton St, Altrincham, WA14 1DY
T: 0161 928 9281

LEEDS
No.1 Aire Street, Leeds Station, Leeds, LS1 4PR
T: 0113 824 6413

LIVERPOOL
Tempest S.3, 12 Tithebarn Street, Liverpool, L2 2DT
T: 0151 363 1230

LONDON
Unit 6 Waterside, 44-48 Wharf Road, London, N1 7UX
T: 0207 253 5678

STANDISH
Standish Gatehouse, Stonehouse, Gloucestershire, GL10 3BZ
T: 0145 360 7080

Client GNW Developments Limited

Project Great Northern

Drg Title Hardworks - Upper Terraces

Created on	Created by	Approved by
24-08-22	LK	SAB

Scale	Size	Workstage
1:250	A1	STAGE 2

Drg No.	Suitability	Revision
2891-PLA-XX-12-DR-L-1000	S4	P03