

KEY:

Residential (Use Class C3)

- Residential Entrance/
Shared Amenity
-
- Residential circulation/
-
- Private Amenity

One Bed Apartment

- Two Bed Apartment
-
- Three Bed Apartment

Two Bed Duplex
Apartment

Office (Use Class E(c))

- Office
-
- Office Entrances

Office Circulation/
Balconies & Terraces

Commercial, Business & Service Community (Use Class Varies)

- Use Class E
-
- Use Class E or Sui Generis
-
- (Entertainment Venue)

Use Class E or F2 (b)Use Class E or Sui Generis (Drinking Establishments or
Hot Food Takeaway or Entertainment Venue)



Other (Use Class Varies)

- Car Park (Sui Generis)
-
- Ancillary (Plant, Refuse
-
- Stores, Back of House, etc)

Ancillary (Cycle Stores)

- Landscaping
- Planning application boundary

KEY PLAN:

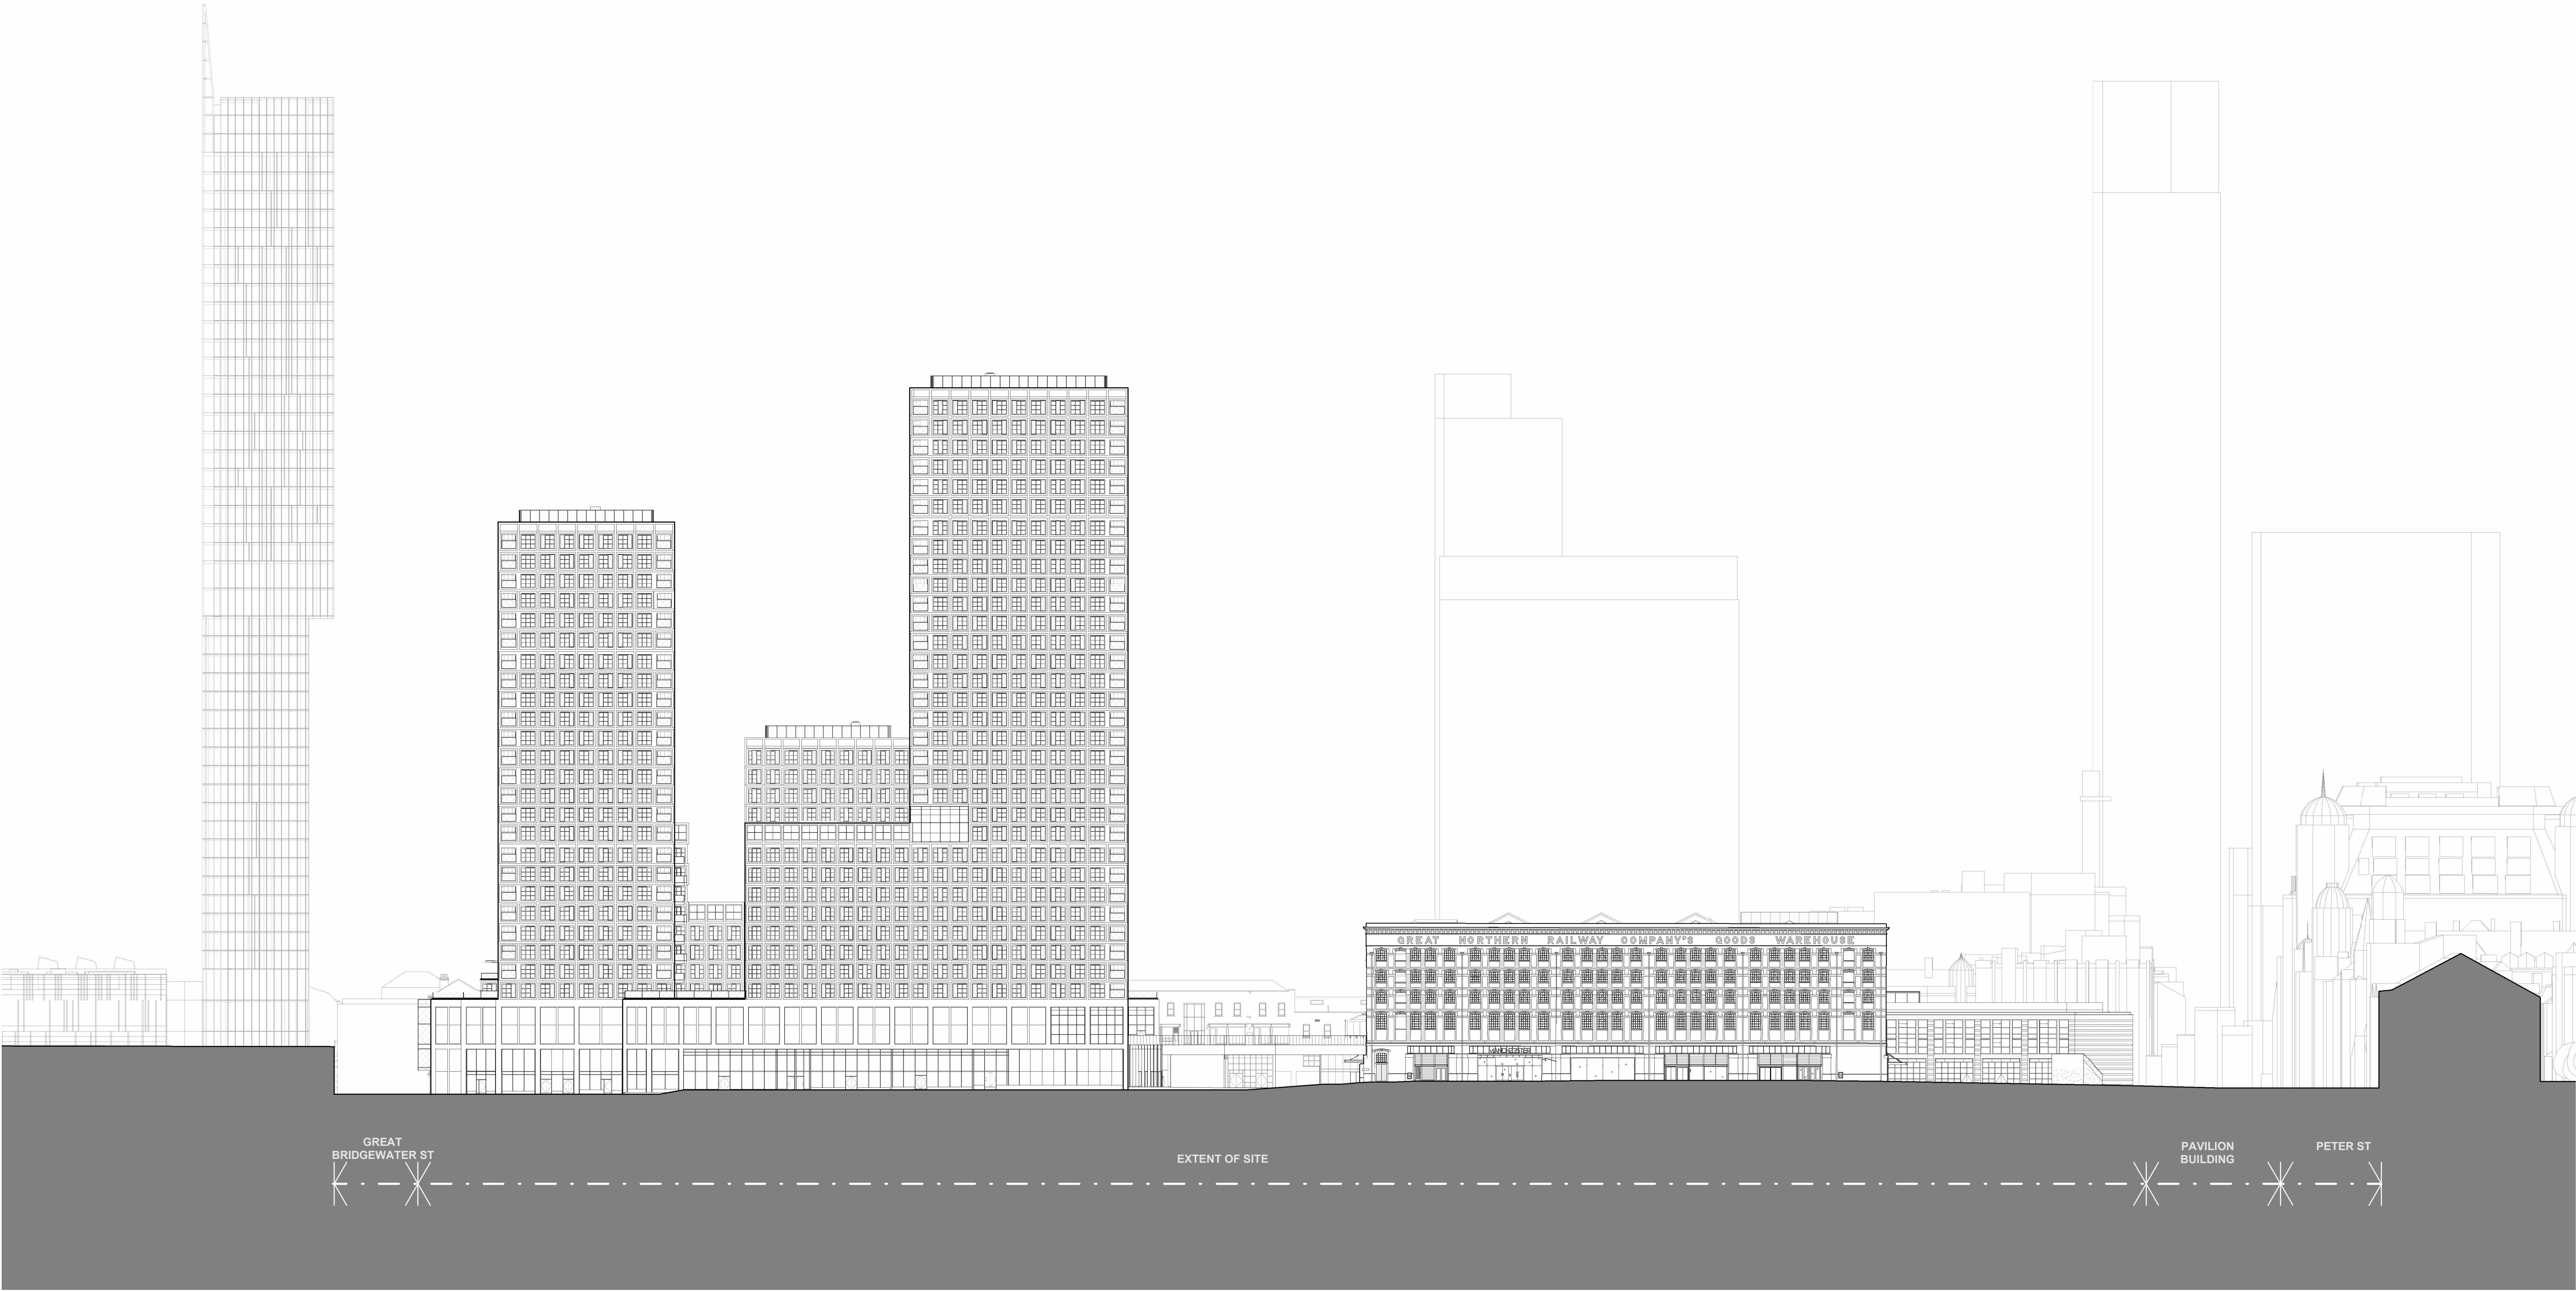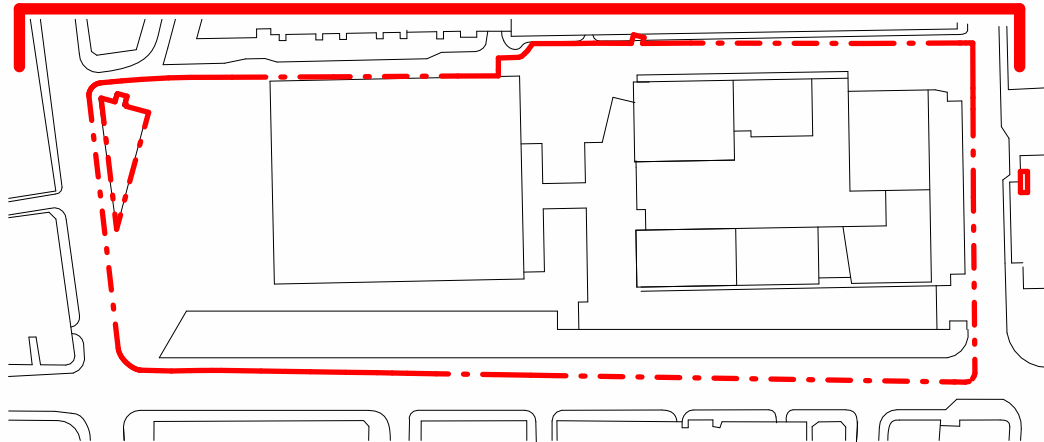

This drawing is copyright
Do not scale off dimensions.

All dimensions to be checked on
site by contractor.

Contractor to report any dimensional
discrepancies, errors or omissions
prior to commencing on site.

Rev	Date	Description
P01	2022-11-22	Planning Submission

Project Title

Great Northern

Status

PLANNING

Drawing Title

Proposed Site Context
Elevation East

Project No

10422

Scale

1 : 500@ A1

Revision

P01

simpsonhaugh

Manchester
+44 (0)161 835 2345

London
+44 (0)20 7549 4000