




DWG INFO: 1. DWG L1/DW.LLP - J085/DW2022 38 MOSLEY ST REDEVELOPMENT/DW.DGGS/DW2022-5-81 GF 01 02 03

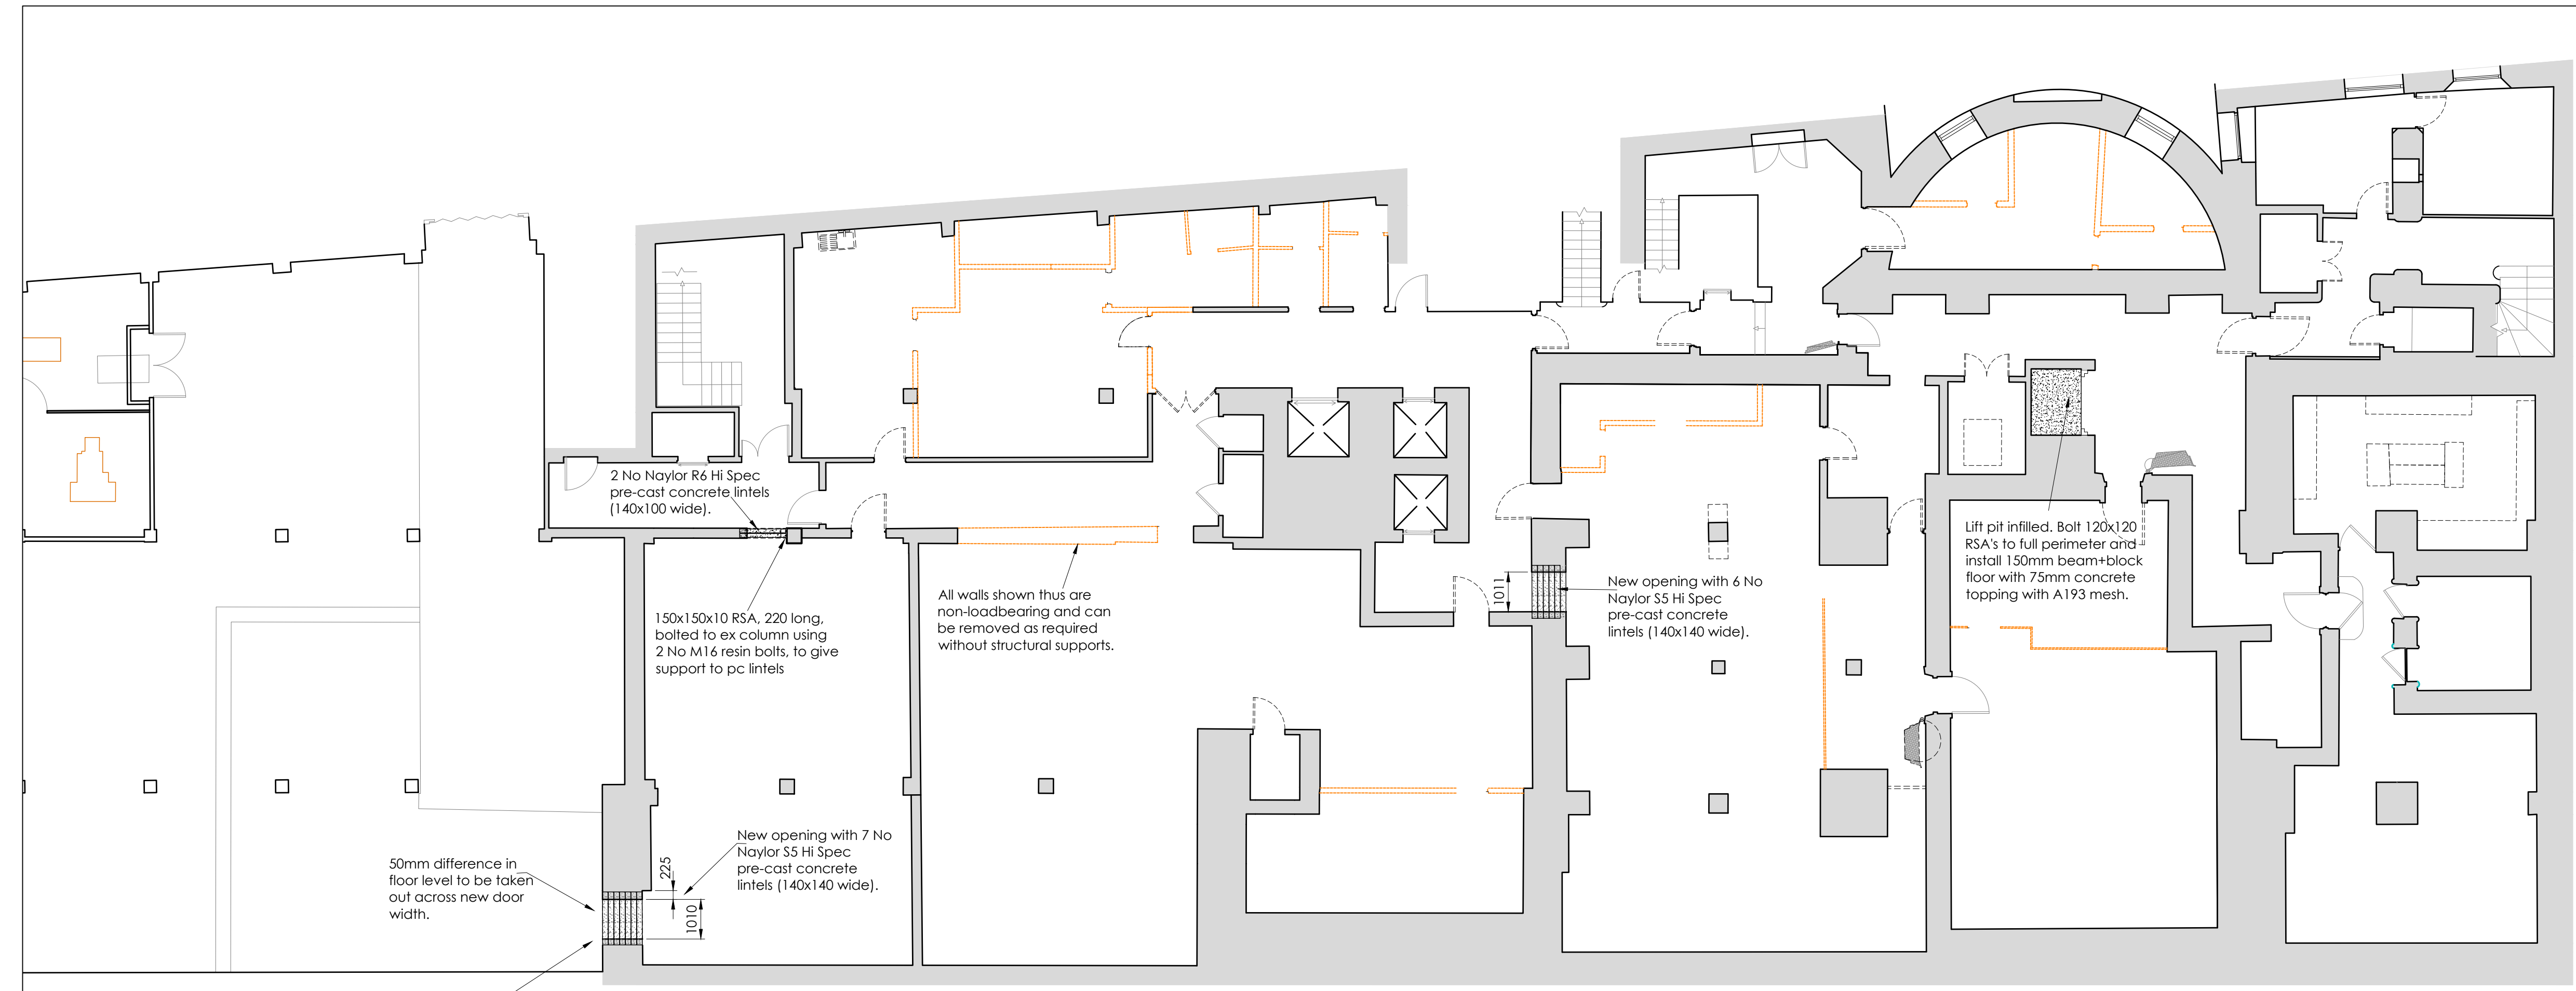

Basement Layout Indicating Structural Works
1:100 at A1

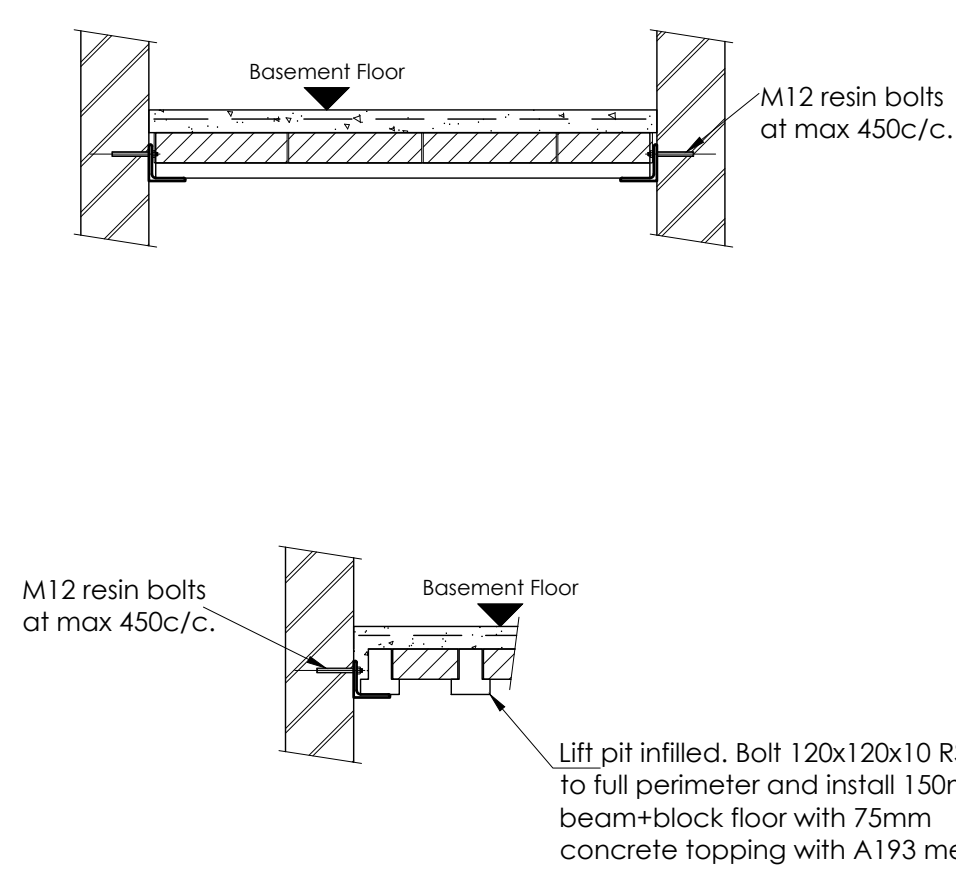

Sections Thro' Lift Infill at Basement Level.
1:25 at A1

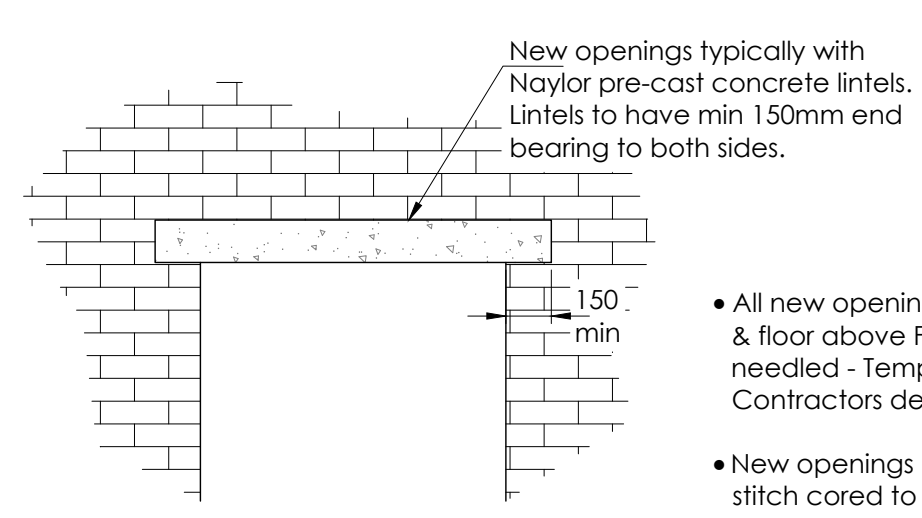

Typical Detail for New Opening in Structural Walls
1:25 at A1

- All new openings must have the walls & floor above FULLY propped / needed - Temporary propping to Contractors design and details.
- New openings must be stitch drilled / stitch cored to maintain the integrity of the retained masonry to sides and above / below.

GENERAL NOTES

Do not scale this drawing.
Contractor to check all dimensions and report all errors and omissions to the Engineer.

1. This drawing must be read in conjunction with the latest AXI & Hilson Moran drawings. All setting out is to be in accordance with the architects drawings.
2. All new openings must have the walls & floor above FULLY propped / needed- Temporary propping to Contractors design and details.
3. New openings must be stitch drilled / stitch cored to maintain the integrity of the retained masonry.
4. Any fire protection required is to be to the architect / fire engineers details.

A	Lift pit infill and typical door opening details added			30.5.22
Rev	Detail	By	Auth	Date
Revisions				

Marland House
Marland Road
Sole, N33 5AQ

Horbeam House
Horbeam Park
Hoolstone Road
Harrogate, HG2 8QT

Tel: 0161 969 4144
www.dwlip.com

Tel: 01423 855930

Client

bruntwood

Project

**38 Mosley Street
Refurbishment**

Drawing Title

Structural Works

Basement Level

Drawing Status

preliminary

Project No.	DW2022	Discipline	S	Drawing No.	B-01
Scale	1:100 1:25	Sheet Size	A1	Revision	A
Date	May22	Drawn	Checked	Auth	

© This drawing may not be copied without prior written permission