


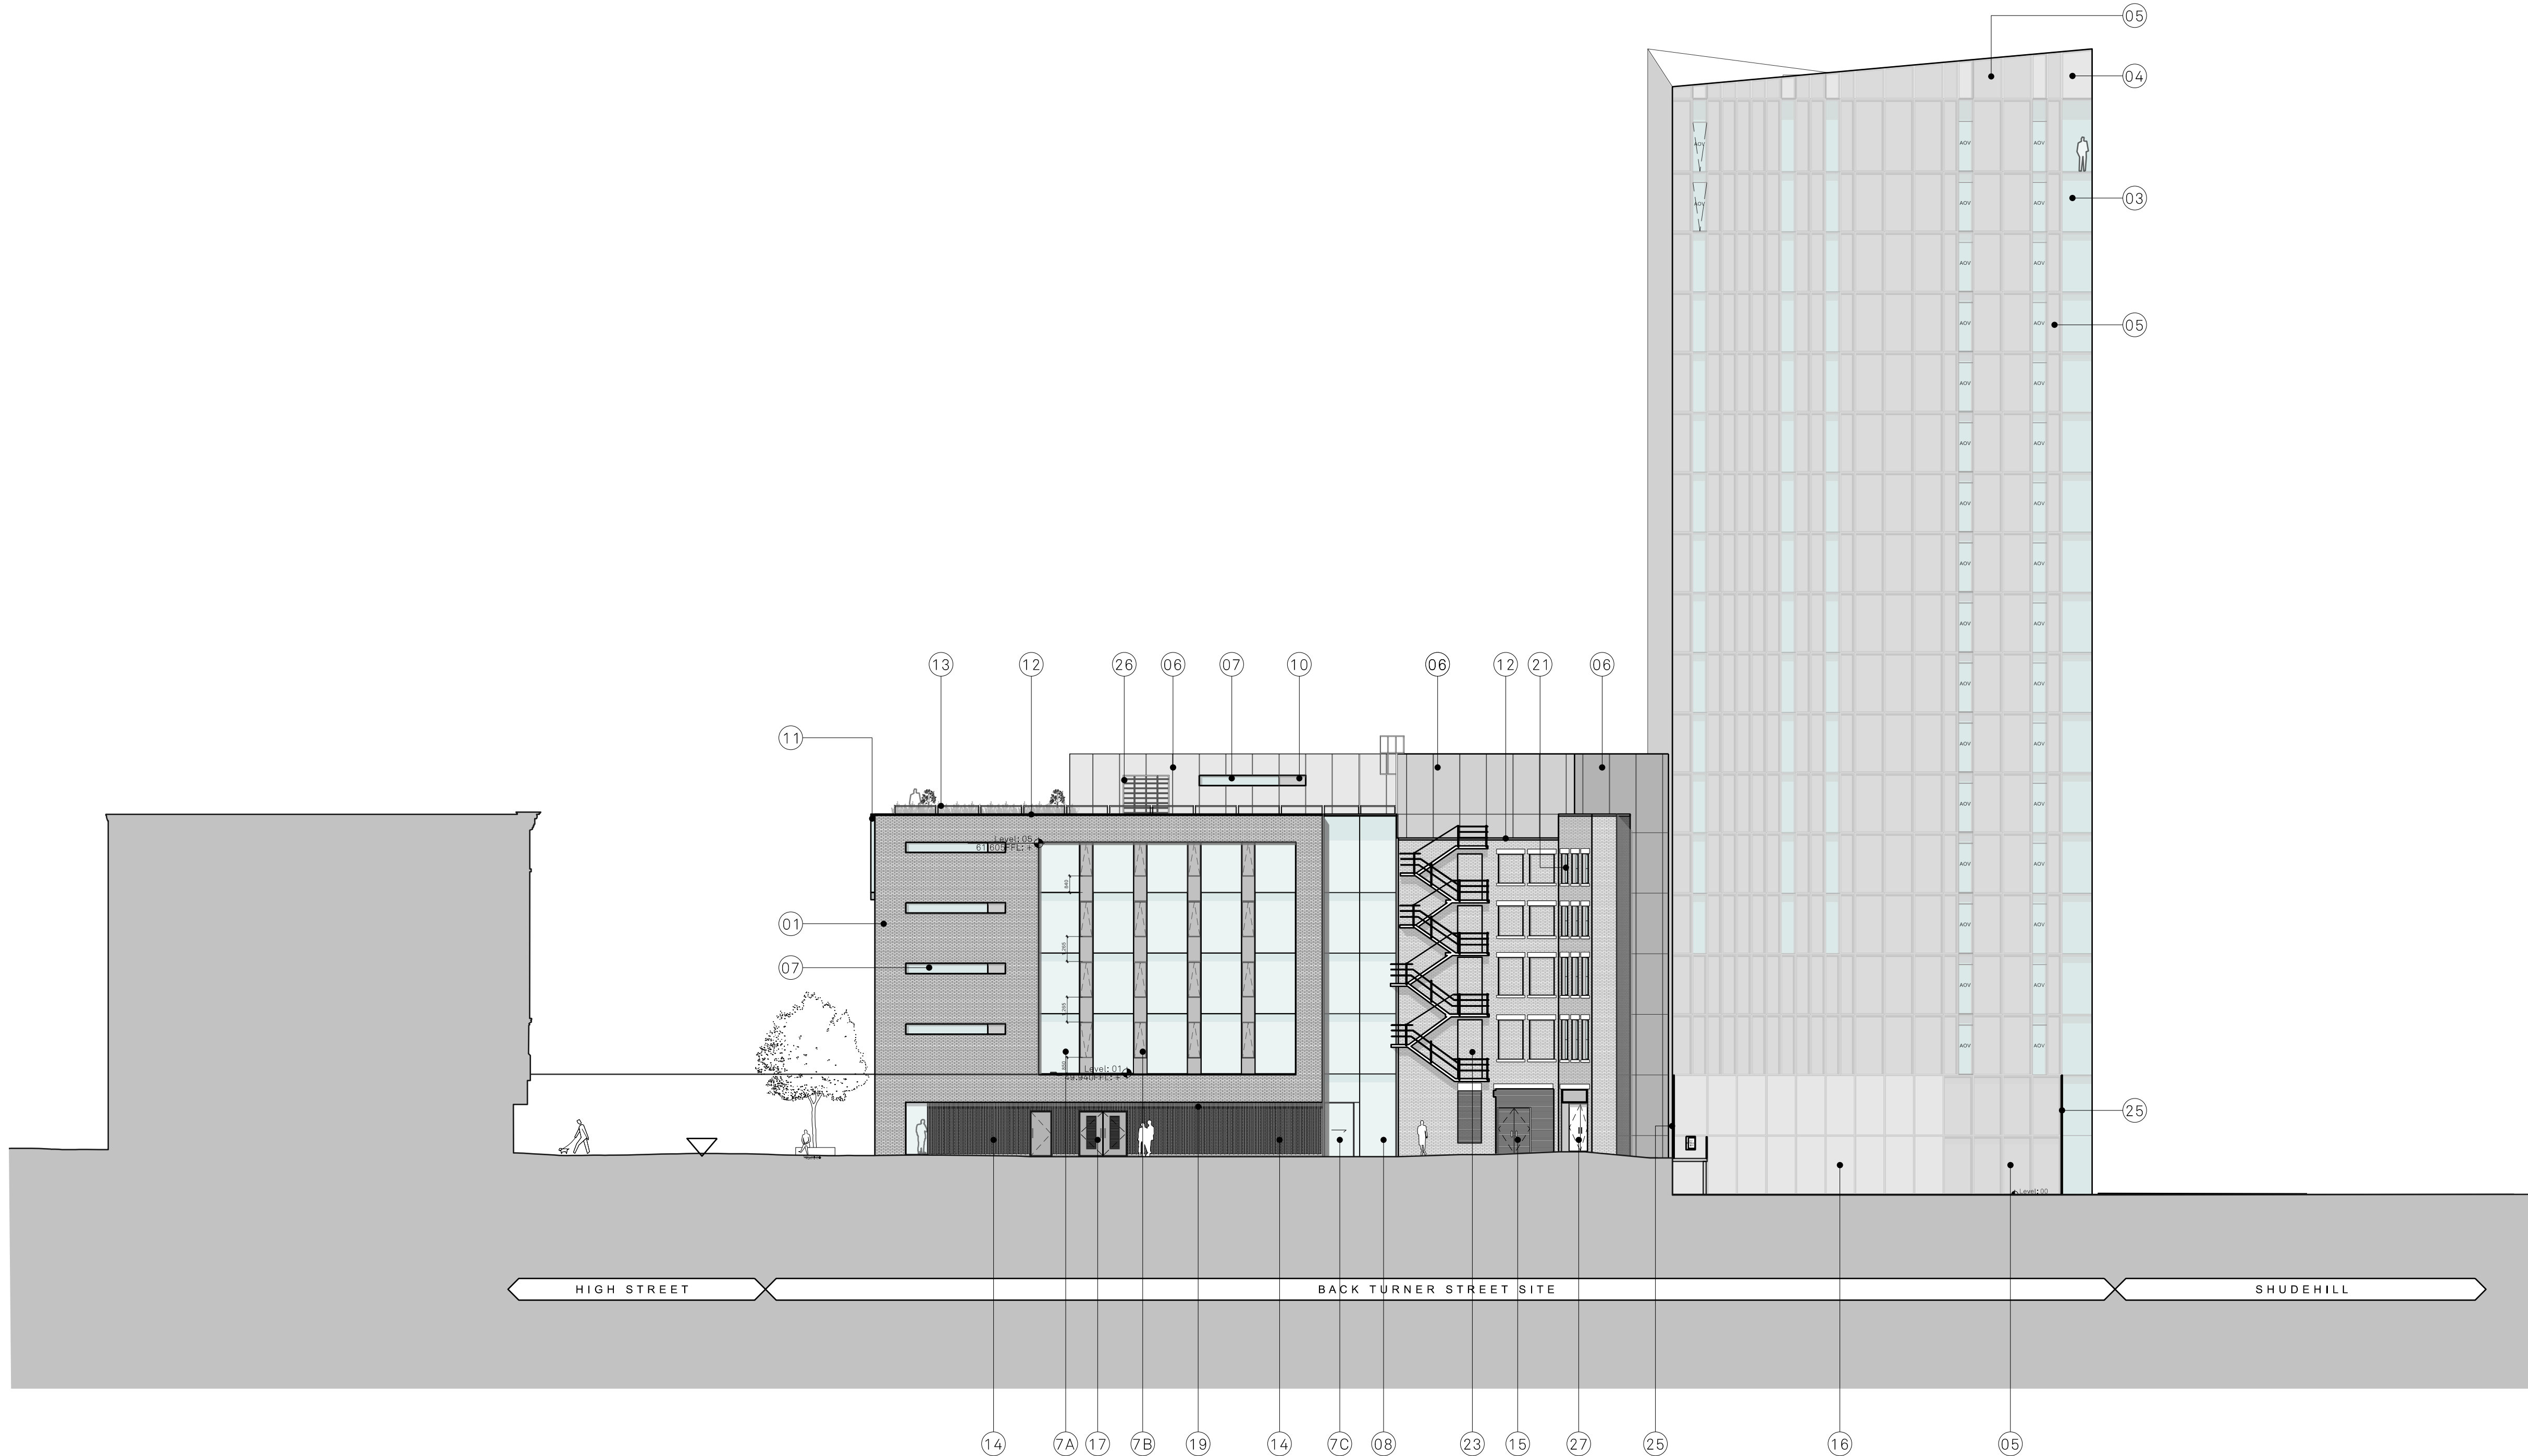


Copyright of this drawing is vested in Jon Matthews Architects and must not be copied or reproduced without written consent. Signed drawings are not to be used from this drawing. It is not valid for the drawing.

All dimensions must be checked and are responsible for taking and checking all dimensions related to their work. Jon Matthews Architects are to be advised of any variation between drawings and site conditions.

Electronic copies of drawings should be used only and not used as a basis for construction. All dimensions and notes should be read only from these notes station text, or the drawings.

CONSTRUCTION - It is considered that the proposed works are within the scope of a competent contractor and as such no specialist reports have been identified, other than relevant Key Schedule Design and Risk Assessment.

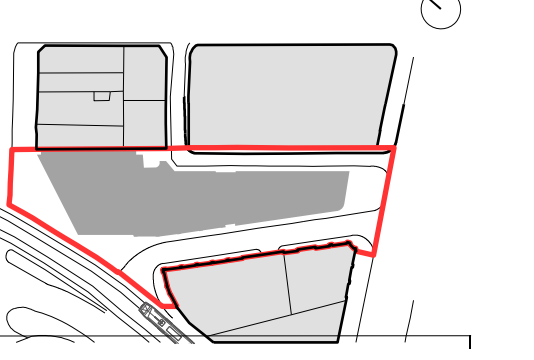

- Proposed Material Key (subject to sample approvals)
- 01 - Stretcher Bond Clay Facing Brickwork, Wienerberger Dakota Red Multi with Lime Flushed Mortar
  - 02 - Stack Bond Clay Facing Brickwork, Wienerberger Dakota Red Multi with Lime Flushed Mortar
  - 03 - Frameless Unitised Curtain Wall System With Glass Infill Panel - Extra Clear
  - 04 - Frameless Unitised Curtain Wall System With Satin Etch Glass
  - 05 - Frameless Unitised Curtain Wall System - Spandrel Glazing 38mm DGI, Satin Etch Glazing to outer and Solid fit to Face 4
  - 06 - PPC aluminium Cladding Panel with concealed fixings. Fully integrated coping with colour to match. Bronze Colour - RAL TBC Via Sample
  - 07 - Capless Stick Built Curtain Wall System with Glass Infill Panel - Extra Clear
  - 08 - Capless Stick Built Curtain Wall System with Glass Infill Panel - 30% diffuse
  - 09 - Capless Stick Built Curtain Wall System with Metal Infill Panel Operative Window System - Bronze Colour - RAL TBC Via Sample
  - 10 - Capless Stick Built Curtain Wall System (Capped Stick to Soap Street) with integrated sliding doors - Bronze Colour - RAL TBC Via Sample
  - 11 - Oriel window glazing system - Structurally glazed curtain walling with integrated Glass Infill Panel. Extra clear, Metal soffit & Spandrel at Slab edge level. Bronze Colour - RAL TBC Via Sample
  - 12 - Stone Coping to be confirmed via sample
  - 13 - PPC Metal Balustrade - Bronze Colour - RAL TBC Via Sample
  - 14 - External Vertical Aluminium Feature Fins - Rectangular profile fins spaced at equal centres with brickwork & high-level louvres behind (18) - Bronze Colour - RAL TBC Via Sample
  - 15 - Aluminium Louvered Door to Refuse Store - Finish: PPC Dark Grey Colour - RAL TBC Via Sample
  - 16 - Tower Cladding Metal Panel. Finish: PPC Silver Colour - RAL TBC Via Sample
  - 17 - Substation Doors. Finish: PPC Bronze Colour - RAL TBC Via Sample
  - 18 - Pre Cast Stone lintel - Final Material to be agreed via Sample
  - 19 - Sash St High Level ground floor louvres - Fully weathered angular small pitch profile. Located behind (14). Bronze Colour - RAL TBC Via Sample
  - 20 - Existing building opening curtain walling system - Capless Stick Built Curtain Wall System with Glass Infill Panel. Extra Clear. PPC dark grey to match new Timber Windows
  - 21 - Existing building window openings. Sash Timber frame windows. PPC dark grey - RAL TBC Via sample
  - 22 - Infill Metal panel - Finish PPC - Colour Dark Grey - to match Timber Windows colour - RAL TBC Via Sample
  - 23 - Brickwork - Header course of reclaimed sandstone
  - 24 - Stack bonded brick infill panel with PPC coping. Sit to new upstand above existing Stone Coping. Dark Grey Colour - RAL TBC Via Sample
  - 25 - Metal Ashlar Bar Box - Finish RAL - Silver Colour - RAL TBC Via Sample
  - 26 - Denotes Trellis and Bar Box - Finish PPC - Bronze Colour - RAL TBC Via Sample
  - 27 - Escape Door in Timber - Finish PPC - Dark Grey Colour to match Timber Windows - RAL TBC Via Sample
  - 28 - Stack Bonded Red Acington Brick Slop

R 18/11/22 Issued as part of NMA Application.  
Q 22/10/21 Issued as part of NMA Application.  
P 09/12/20 Issued as part of NMA Application.

| Rev | Date | Details |
|-----|------|---------|
|-----|------|---------|

Jon Matthews Architects  
Units, 2-10 Albert Square, Manchester, M2 6LW

Project:  
Back Turner Street  
Manchester

Title:  
Back Turner Street Office Scheme  
Elevation E

Scales: 1:200 @ A1  
Origin Date: 08.12.20  
Drawn: RM  
Checked: RS

Status:  
Planning

Project: 05593  
Drawing No: \_MP\_04\_2203  
Rev: R