
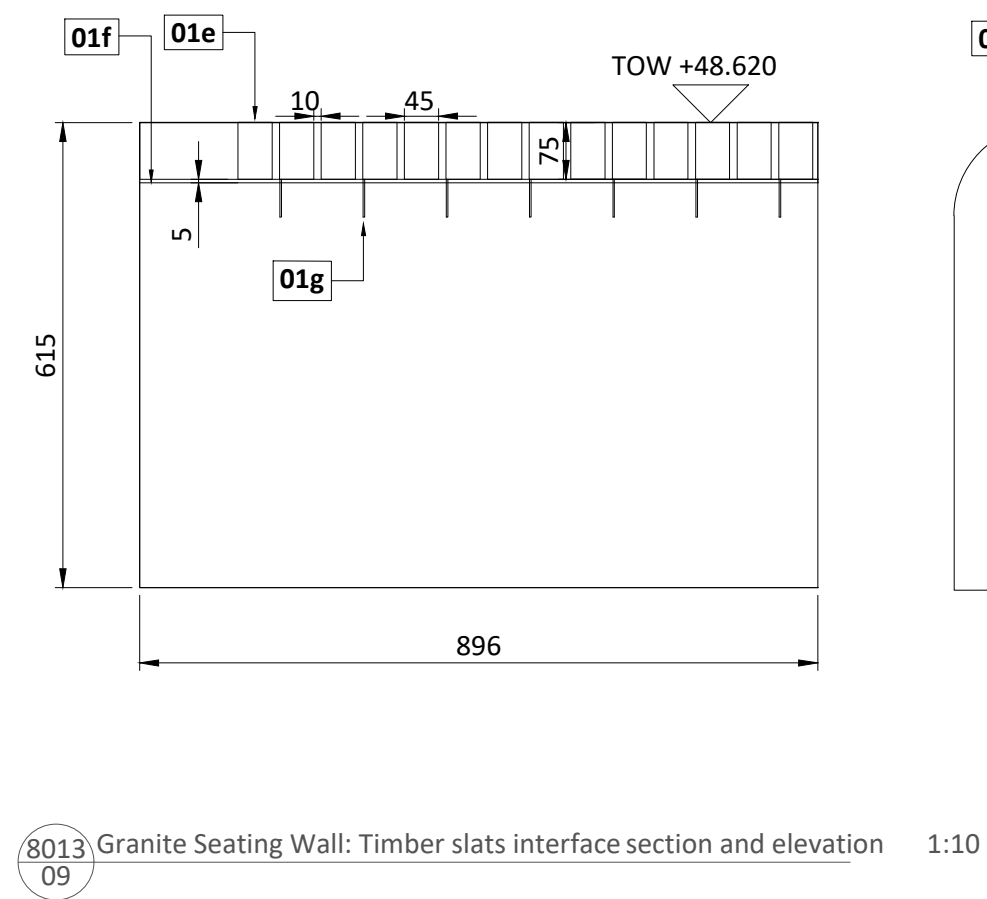
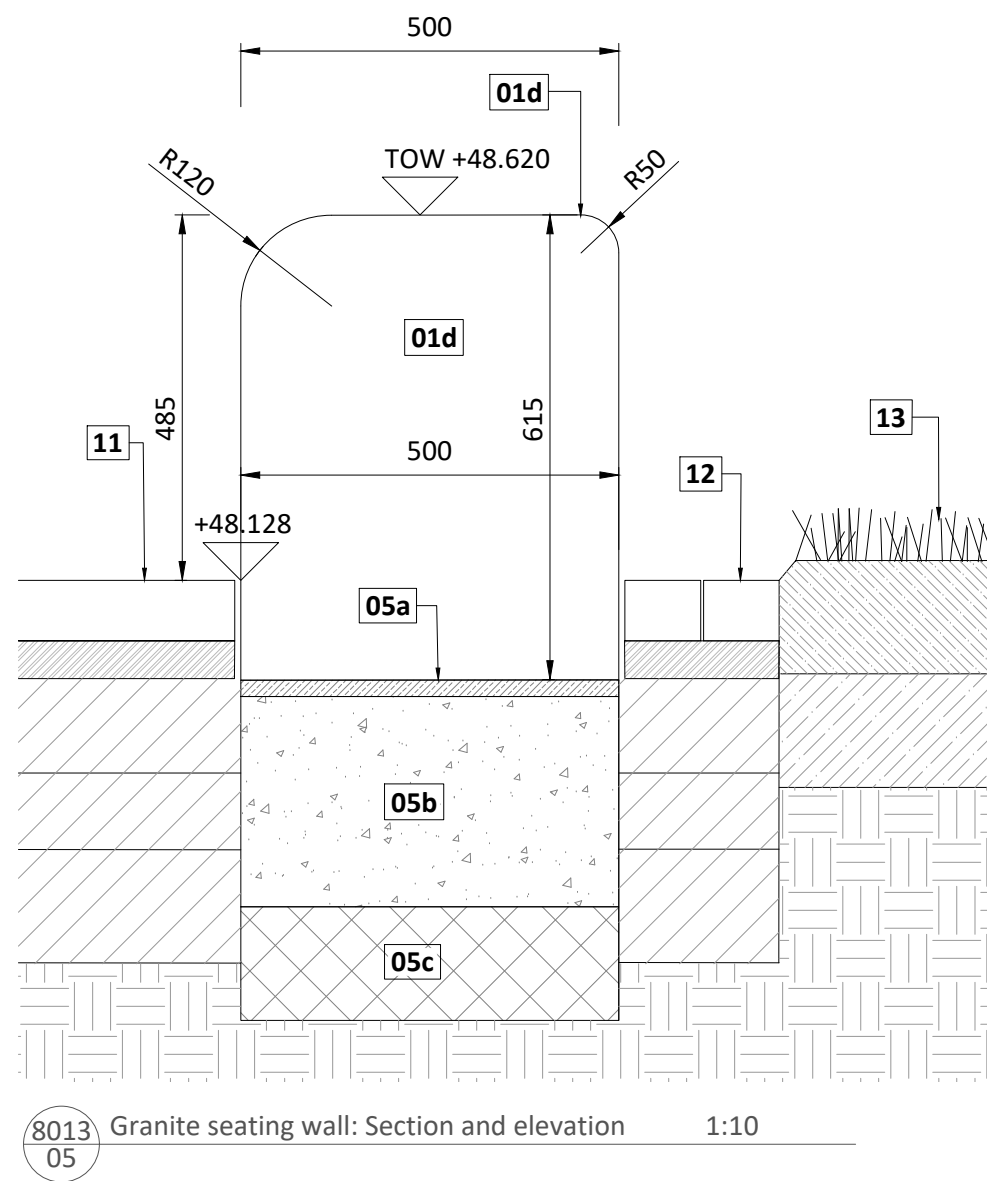
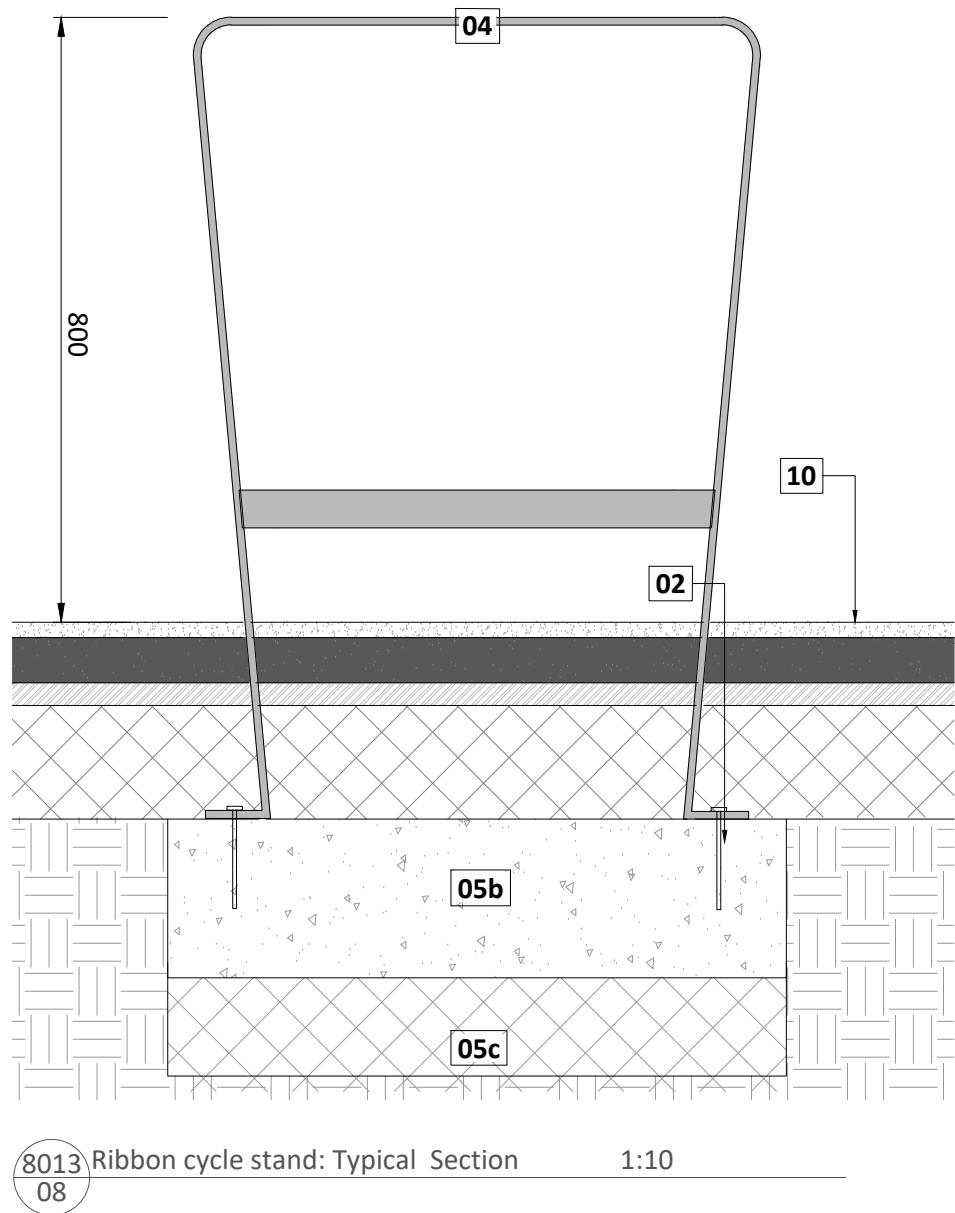
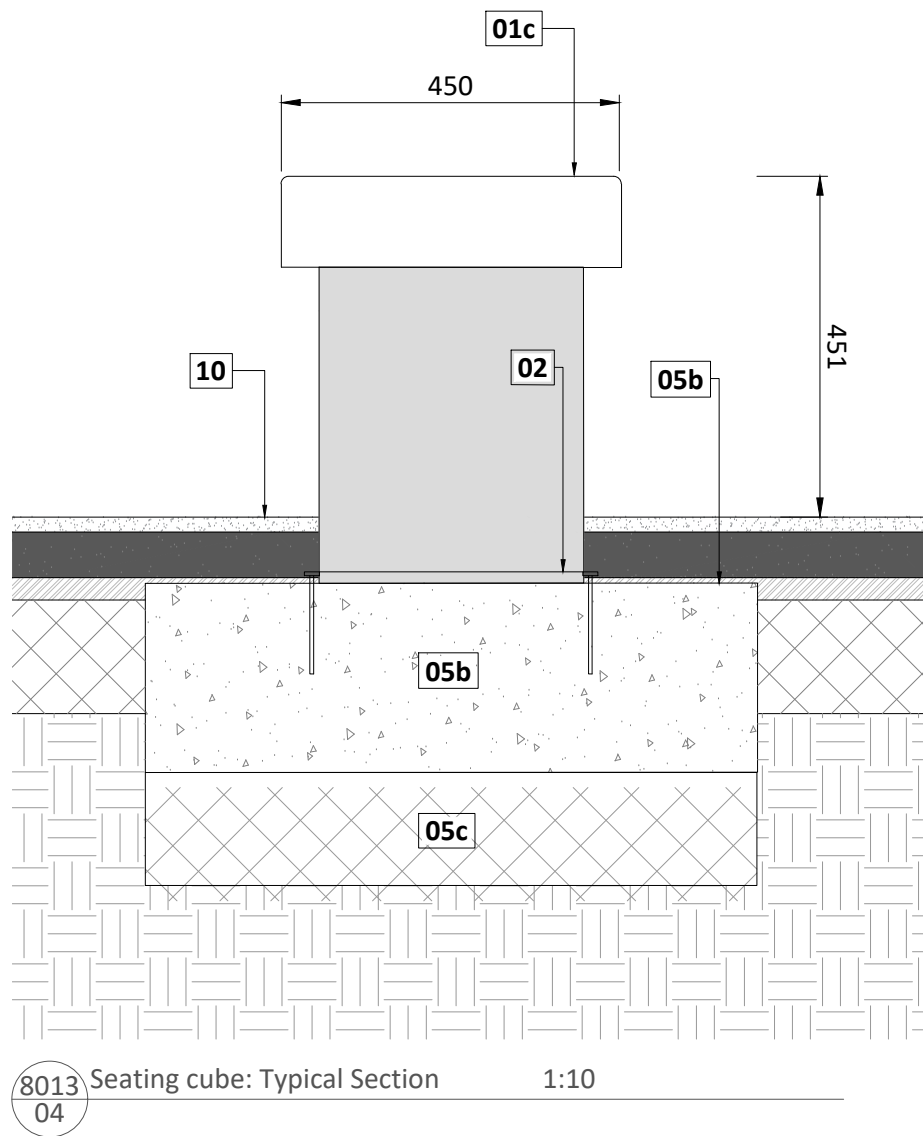
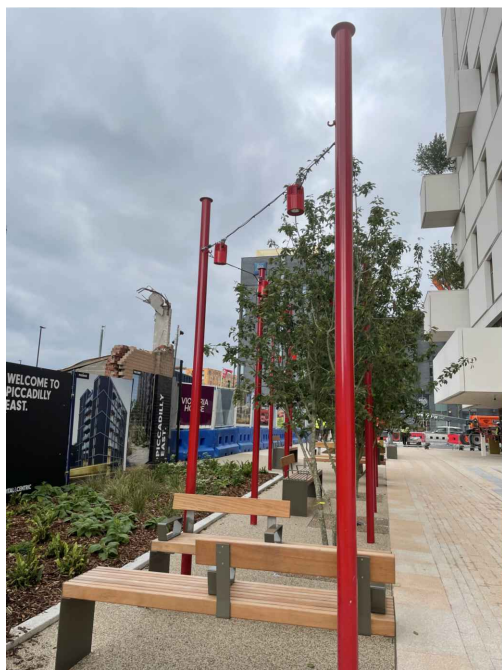
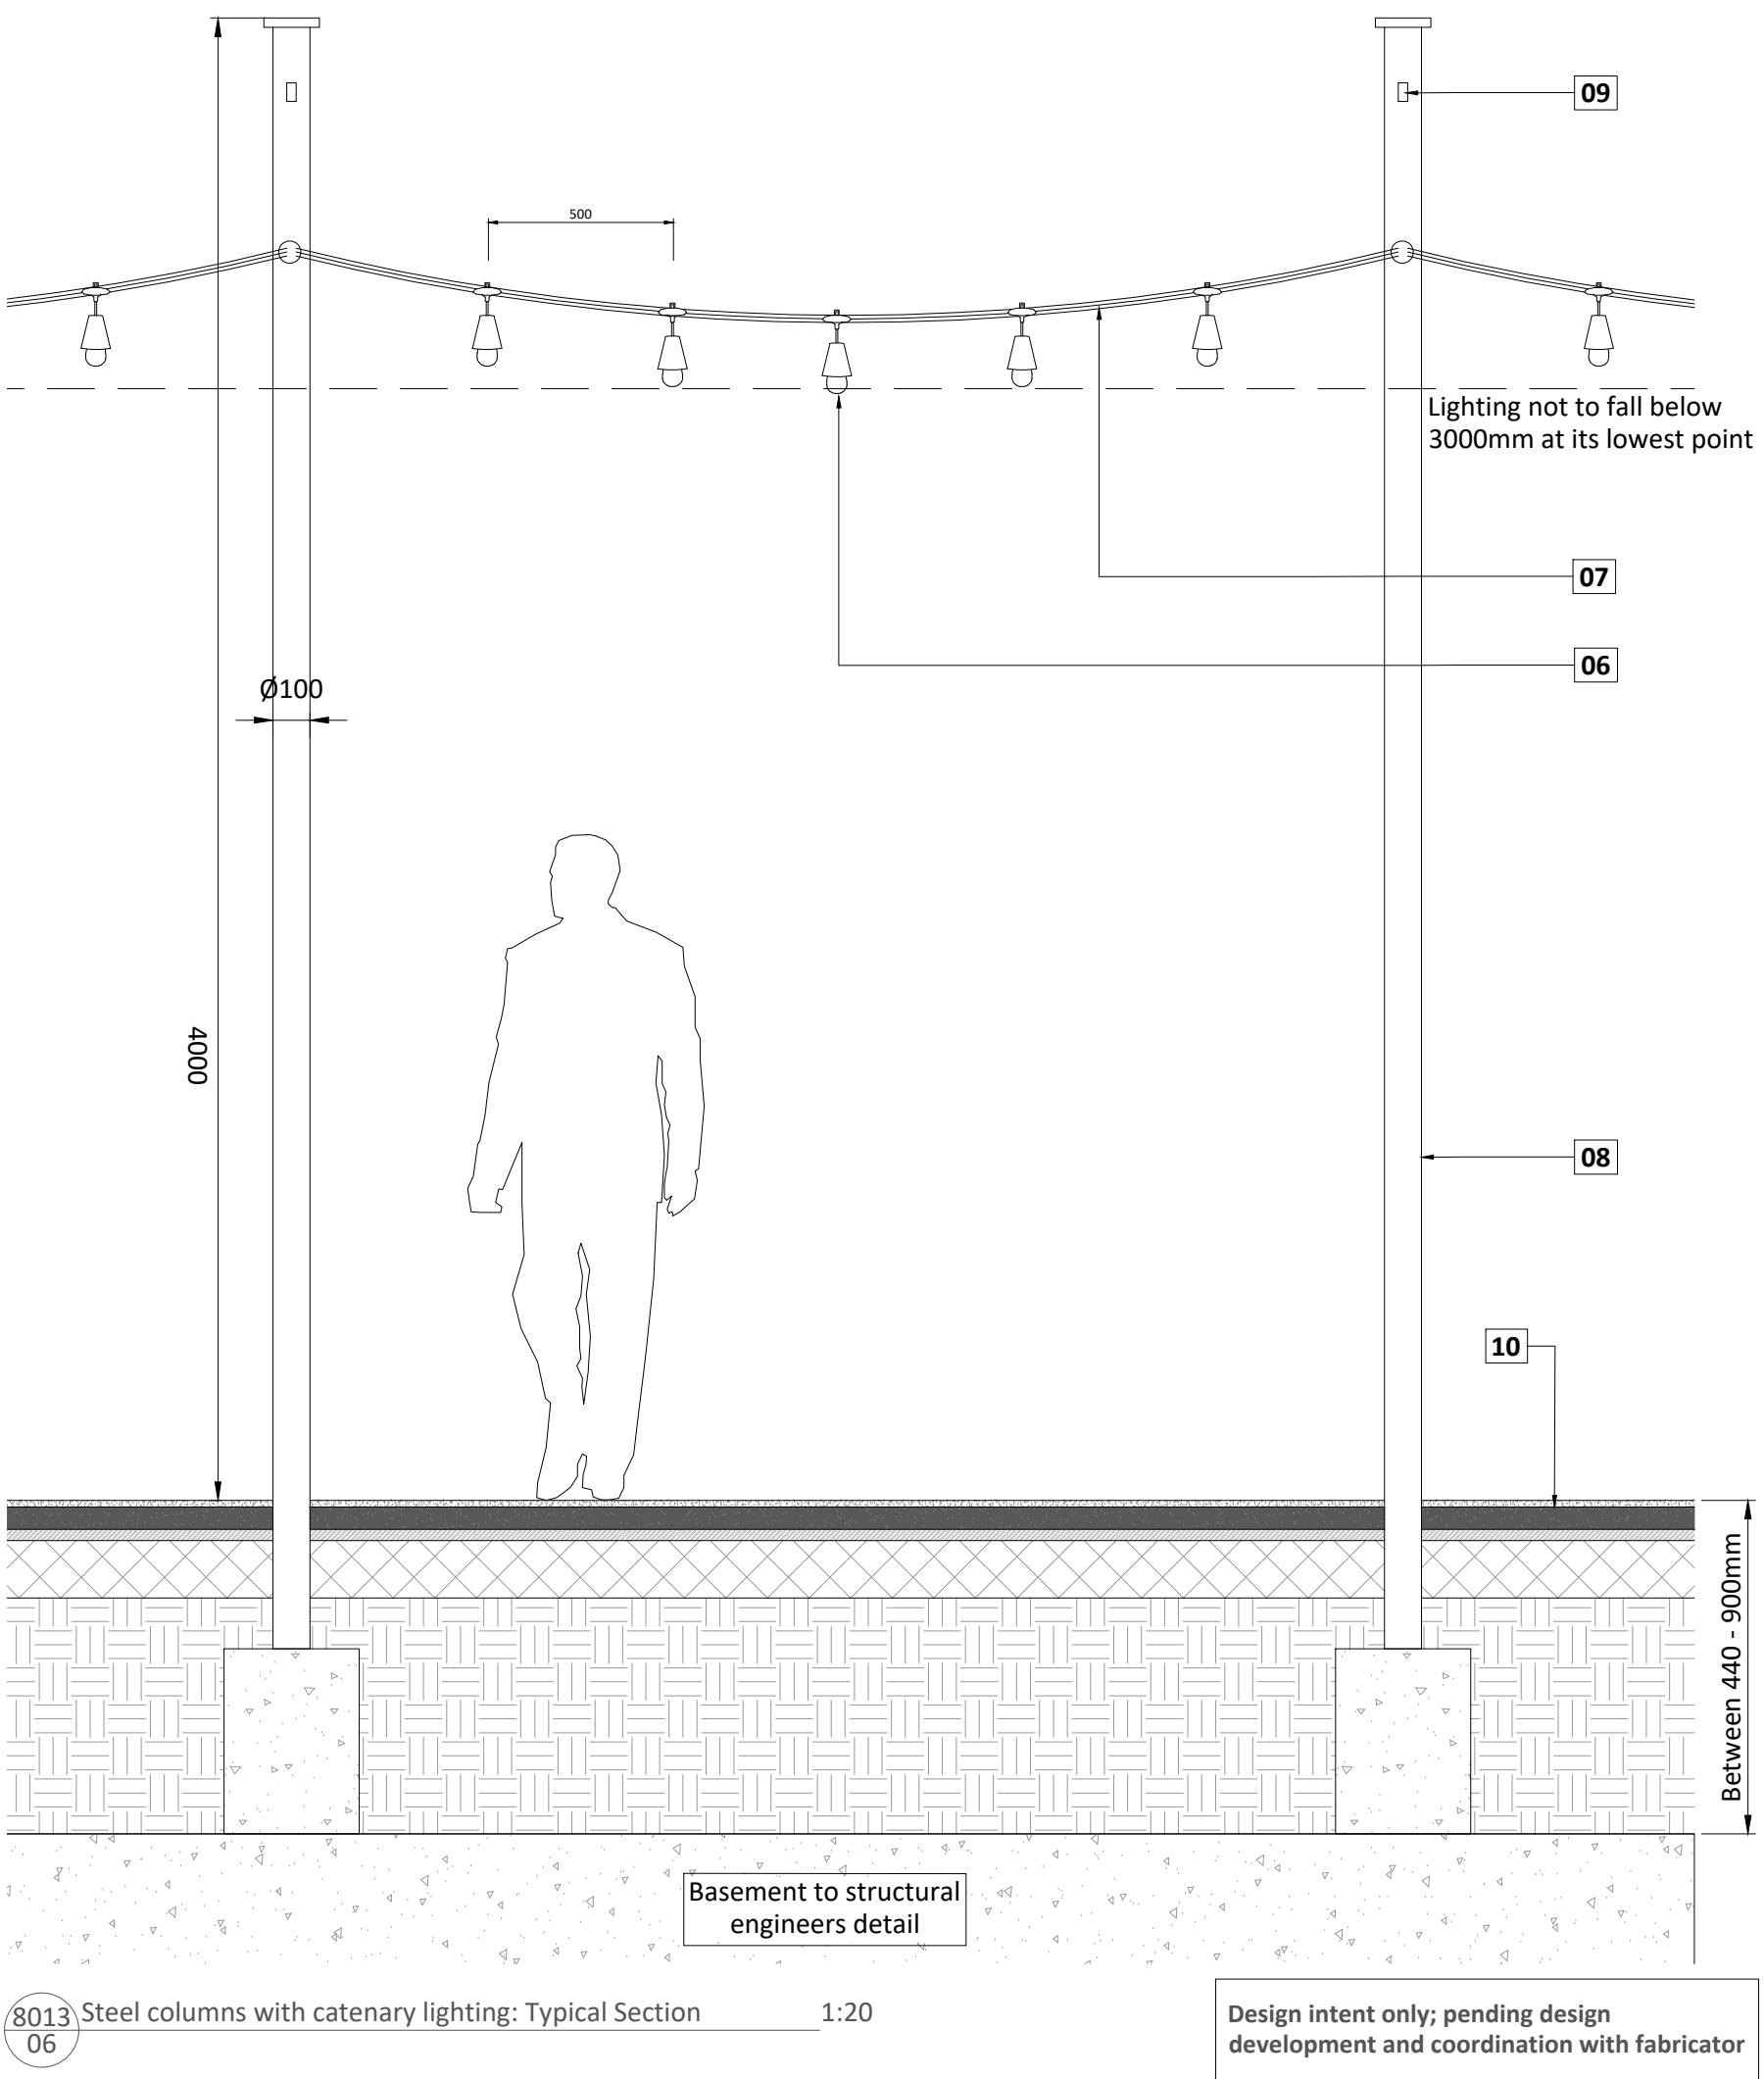
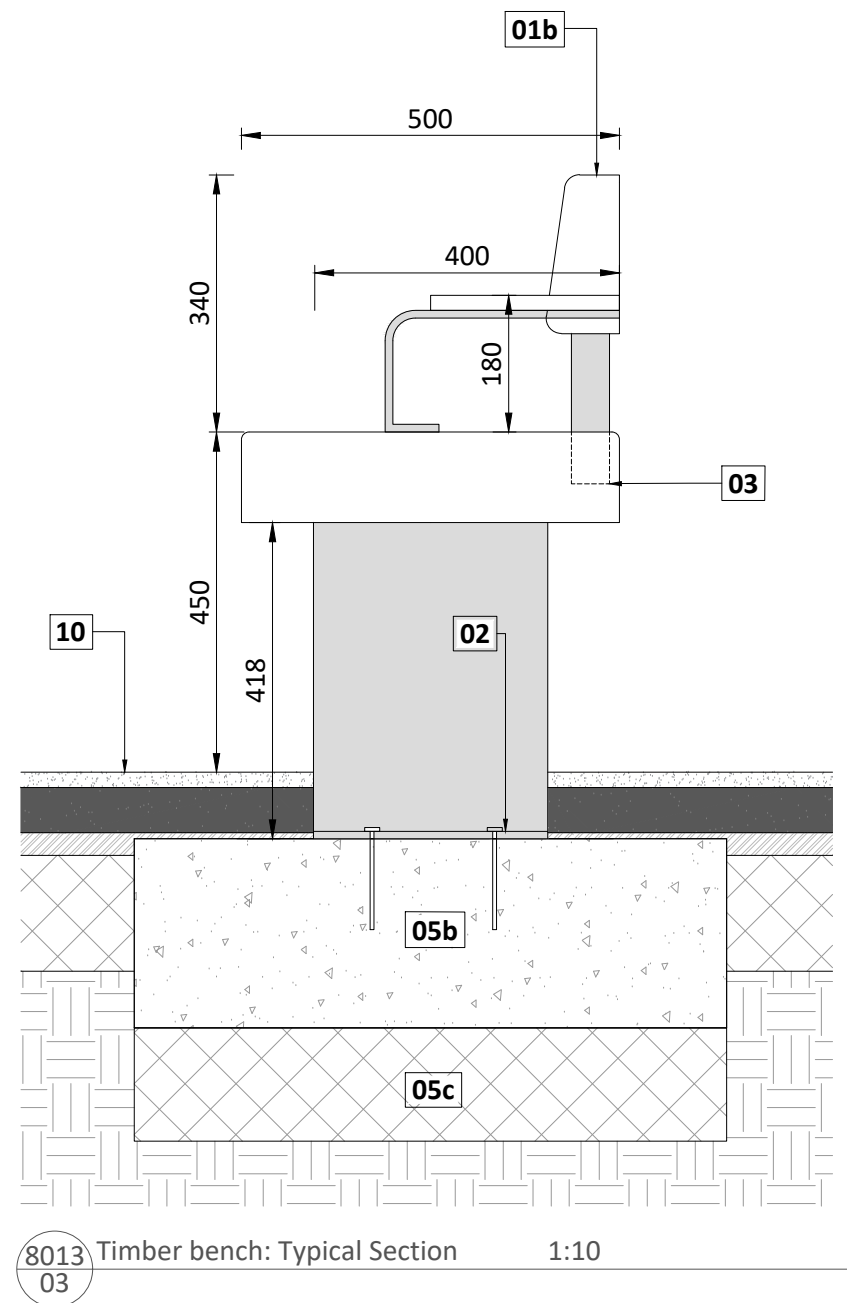
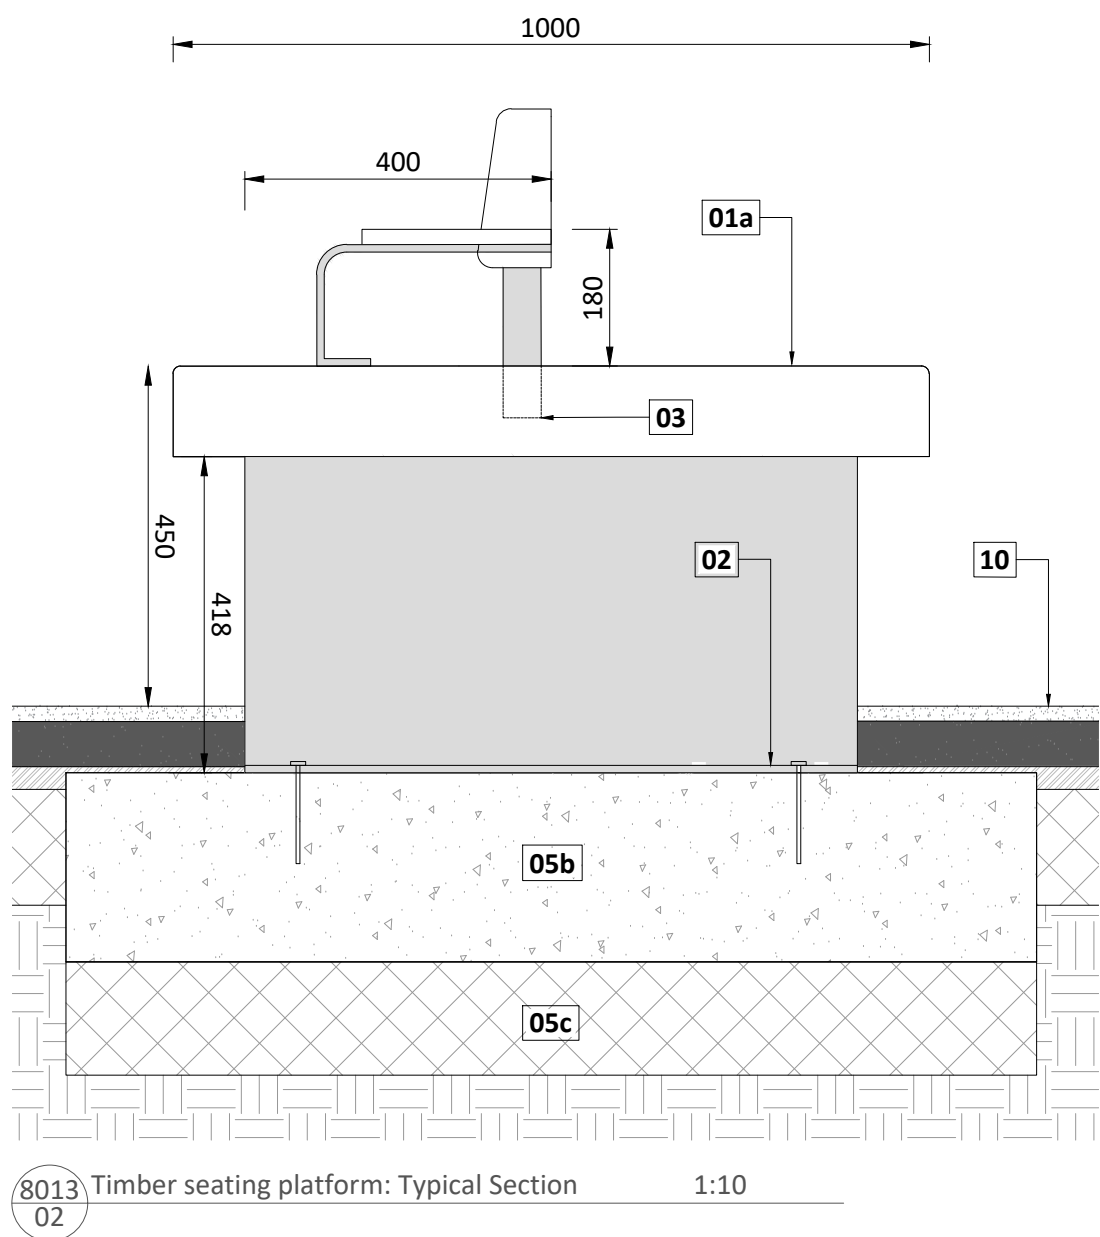


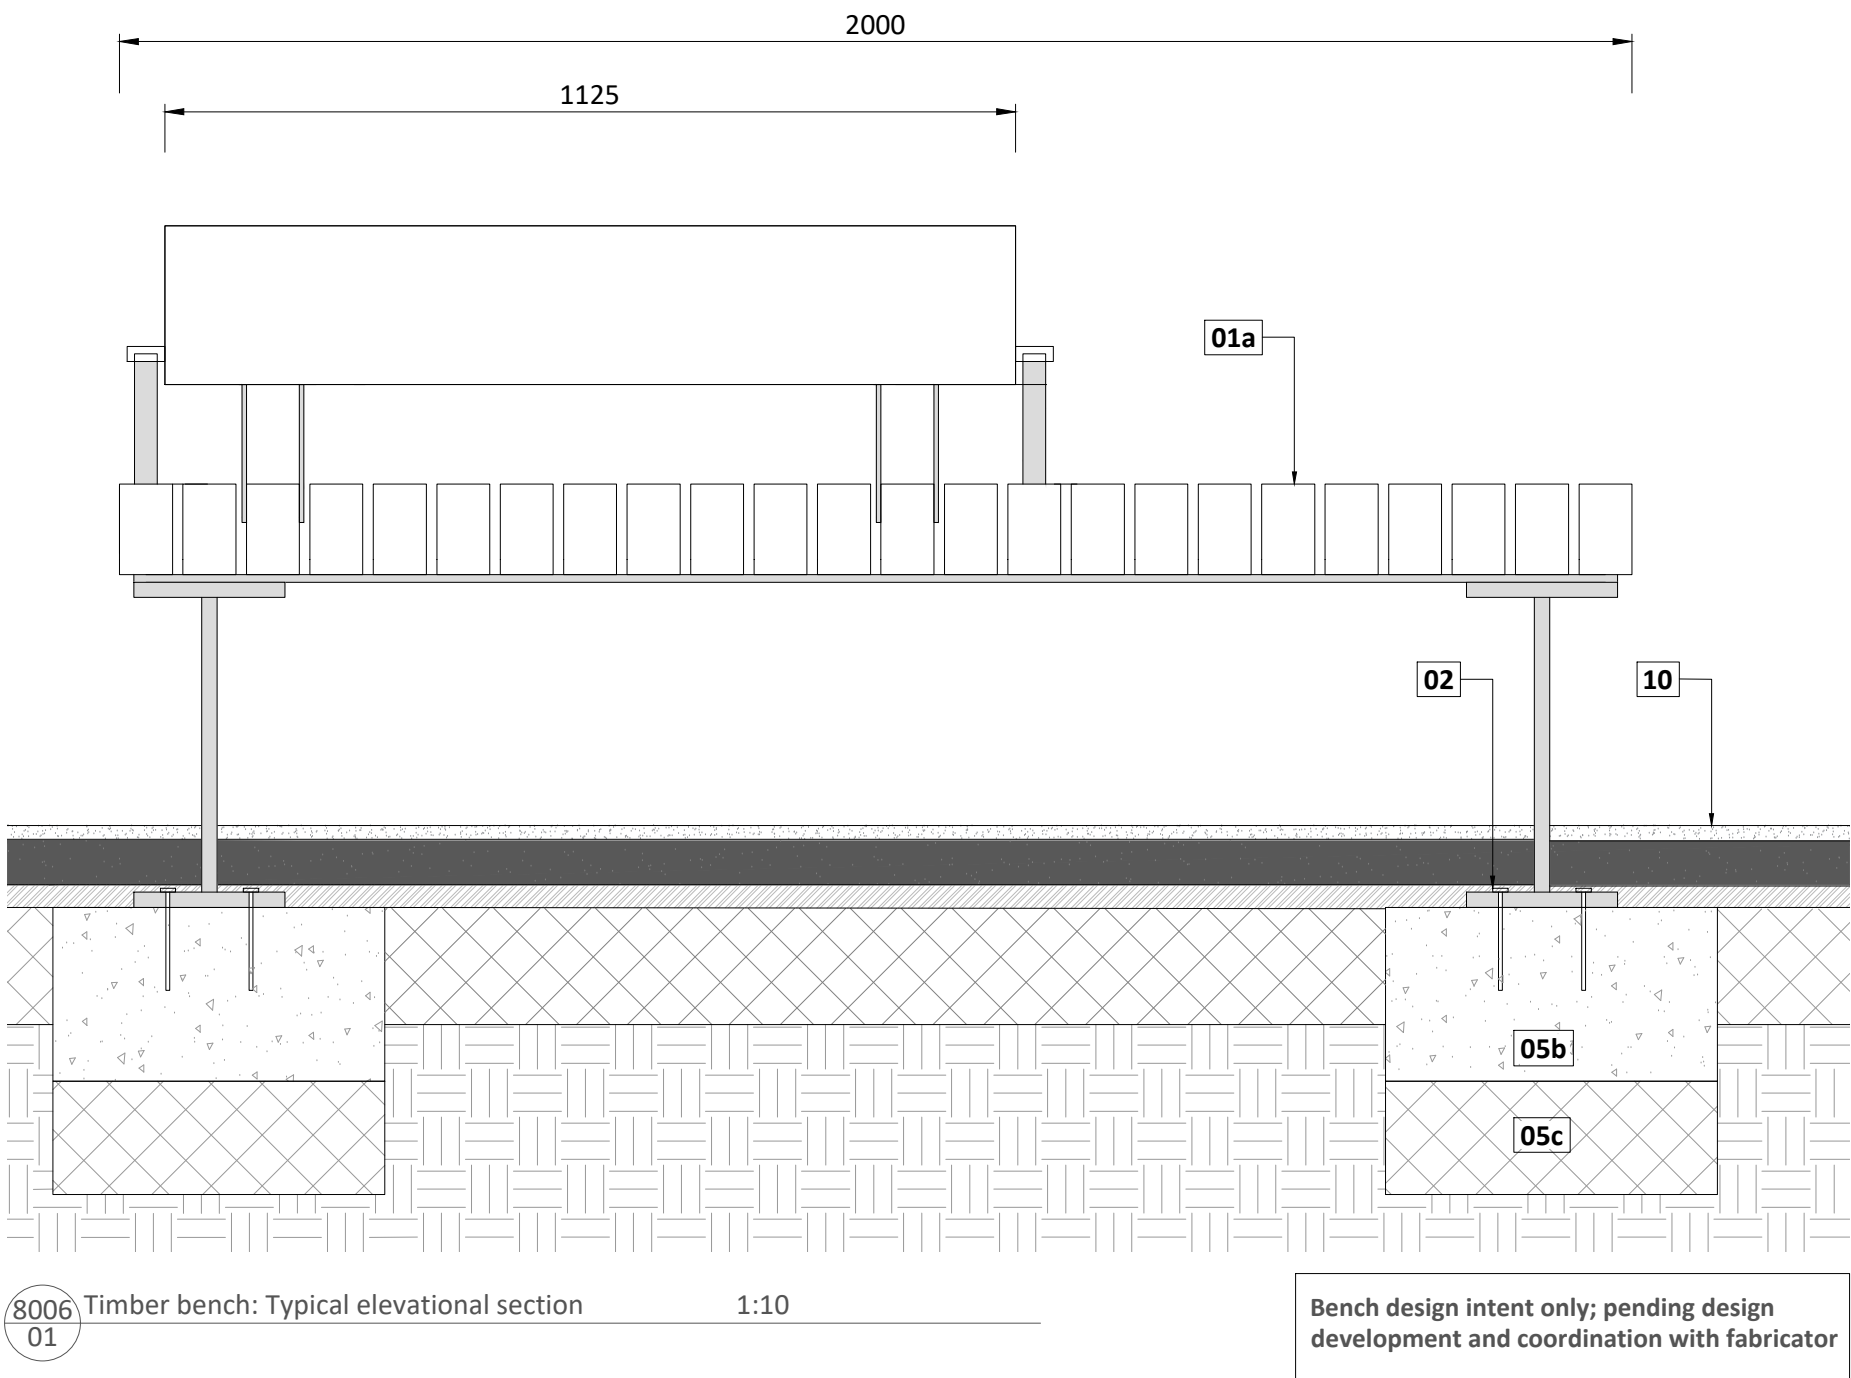

Key

Street Furniture and fixing

- 01a Bench with back and arm rests
- 01b Seating platform with back and arm rests
- 01c Seating cubes
- 01d Granite seating unit
- 01e Hardwood timber slats
- 01f 5mm plate steel straps to fabricator's details
- 01g Bolt fixed with epoxy resin to fabricator's details
- 02 Bolt fixed with concealed fixings to fabricator's details
- 03 Back rest fixings concealed between slats
- 04 Furnitubes Ribbon Cycle Stand

- 05a Bedding mortar 35mm
- 05b In-situ concrete foundation to Fabricator's details
- 05c Sub-base to engineer's specification

- Lighting
- 06 Festoon Lighting Luminaire cans colour matched to columns
- 07 Tensioned steel cable Engineer and Studio Tech to advise
- 08 Steel column for catenary light
- 09 Fixing bracket

- Paving and surfacing
- For all base and sub base details refer to engineers drawing CAS-CUR-XX-GF-DR-C-03-0701_P01

- 10 Permeable resin bound gravel surface
- 11 Permeable concrete block paving
- 12 Permeable concrete block paving- 2 course edge detail
- Planting
- 13 Proposed planting

Notes

- Some elements are pending further design following information from design team consultants.
- All dimensions in mm, unless otherwise stated.
- Scaling from drawing if printed incorrectly may lead to errors.
- All information outside red line boundary shown for contextual purpose only.
- All hatch patterns are indicative only unless stated otherwise.
- This drawing is to be read in conjunction with the following re-form landscape architecture documentation:
 - CAS-RFM-XX-L0-DR-L-19-0022-Landscape General Arrangement- Level 00
 - CAS-RFM-XX-ZZ-DR-L-19-8012- Typical Paving Details
 - CAS-RFM-XX-ZZ-SP-L-19-0001- Planning Condition Specification & Maintenance
- AND all relevant documentation from the design team
- Levels information on this drawing illustrates the design intent. The contractor is to check and verify all levels and dimensions against site survey information.
- Any discrepancies in the design information are to be brought to the attention of re-form landscape architecture, in writing, prior to commencement of construction works.
- All proprietary products shall be installed in strict accordance with manufacturers written instructions.
- Refer to other consultants' drawings and specifications for the following design information:
 - Foundation details
 - Base course and/or sub bases design & specification
 - Waterproofing of any element
 - Levels & Drainage design and infrastructure
 - Lighting and ducting
 - Existing & proposed utilities
- Items detailed as Design Intent are to be developed with fabricator. Bespoke items should not be ordered until fabricator's shop drawings have been developed with and approved by landscape architect

Date	Description of revision	Drawn by	Checked by	Approved by	Revision
27.07.22	Issue to discharge planning condition	EB	EB	DL	P01

re-form
landscape architecture

Beehive Mill, Jersey Street,
Manchester M4 6JG
T: +44 (0)161 397 4953
E: info@re-formlandscape.com
W: re-formlandscape.com

Project
2 HEYROD STREET
RF20-799

Client
PACKAGED LIVING

Document title
DISCHARGE PLANNING CONDITION
STREET FURNITURE DETAILS

Paper size
A1

Status

Scale
Varies

Drawing number
CAS-RFM-XX-L0-DR-L-19-8013

© re-form landscape architecture

Revision
P01