


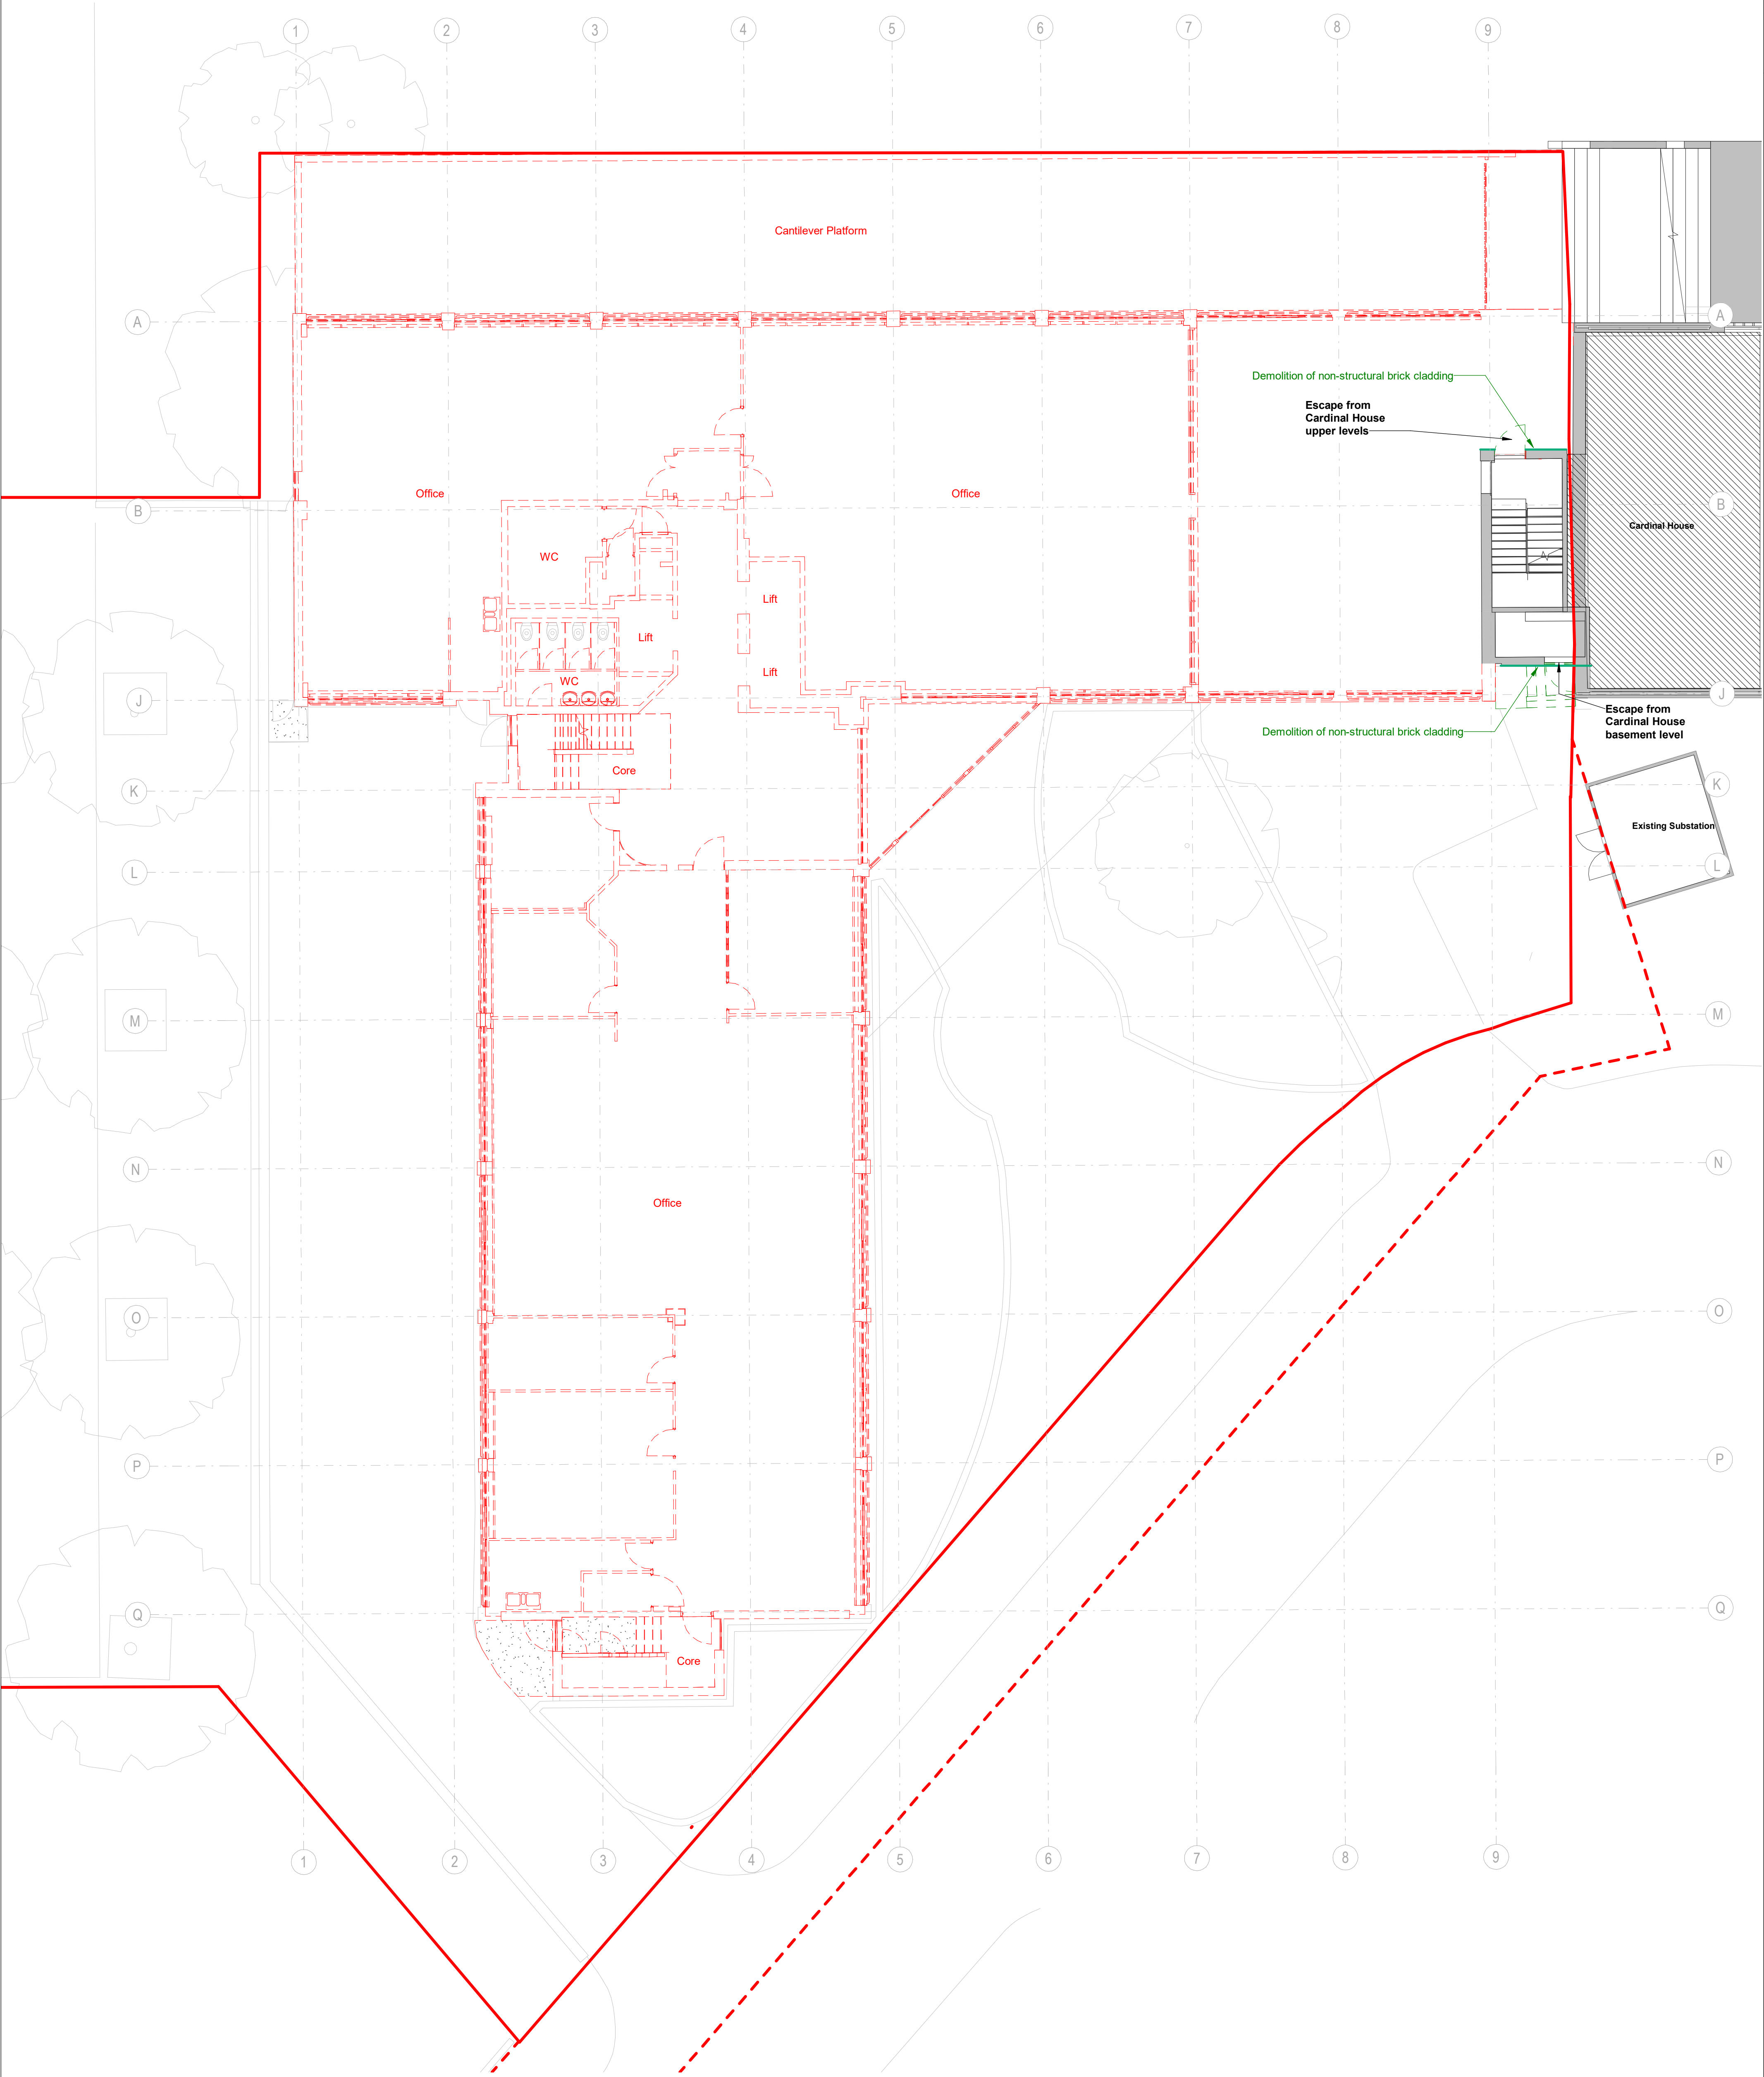

Keyplan

North

**Notes:**  
Do not scale off this document/drawing/model for any purposes other than those required in connection with the application for planning consent for the project.  
  
This document/drawing/model is prepared for the sole use of EPR Architects' employer and the benefit of the employer's permitted licensees. No liability to any other persons is accepted by EPR Architects.  
  
EPR Architects accepts no liability for any use of this document/drawing/model by parties other than the party for whom it was prepared or for purposes other than those for which it was prepared.  
  
Copyright in the design contained in this document/drawing/model remains vested in EPR Architects.

**Key:**

- Existing to be demolished
- Existing to be demolished at later stage by main contractor
- Cardinal House
- Existing building retained
- Alberton House Planning Application Boundary
- Extent of highways works to be delivered via s278 in association with this development

| No. | Revision      | Date     | Initial | Chk'd |
|-----|---------------|----------|---------|-------|
| P03 | Town Planning | 27.06.22 | DH      | DNB   |
| P02 | Town Planning | 24.06.22 | DH      | DNB   |
| P01 | Town Planning | 17.06.22 | WW      | DNB   |

**EPR Architects**  
30 Millbank, London SW1P 4DU  
+44(0)20 7327800  
www.epr.co.uk

Alberton House  
St Mary's Parsonage, Manchester  
Demolition Plan  
Ground Floor

Scale @A1 1:100 Status Planning Suitability Revision S2 - P03

| Project Code                            | Originator | Zone | Level | Type | Role | Class | Number |
|-----------------------------------------|------------|------|-------|------|------|-------|--------|
| ALBH - EPR - ZZ - GF - TP - A - 02-0221 |            |      |       |      |      |       |        |