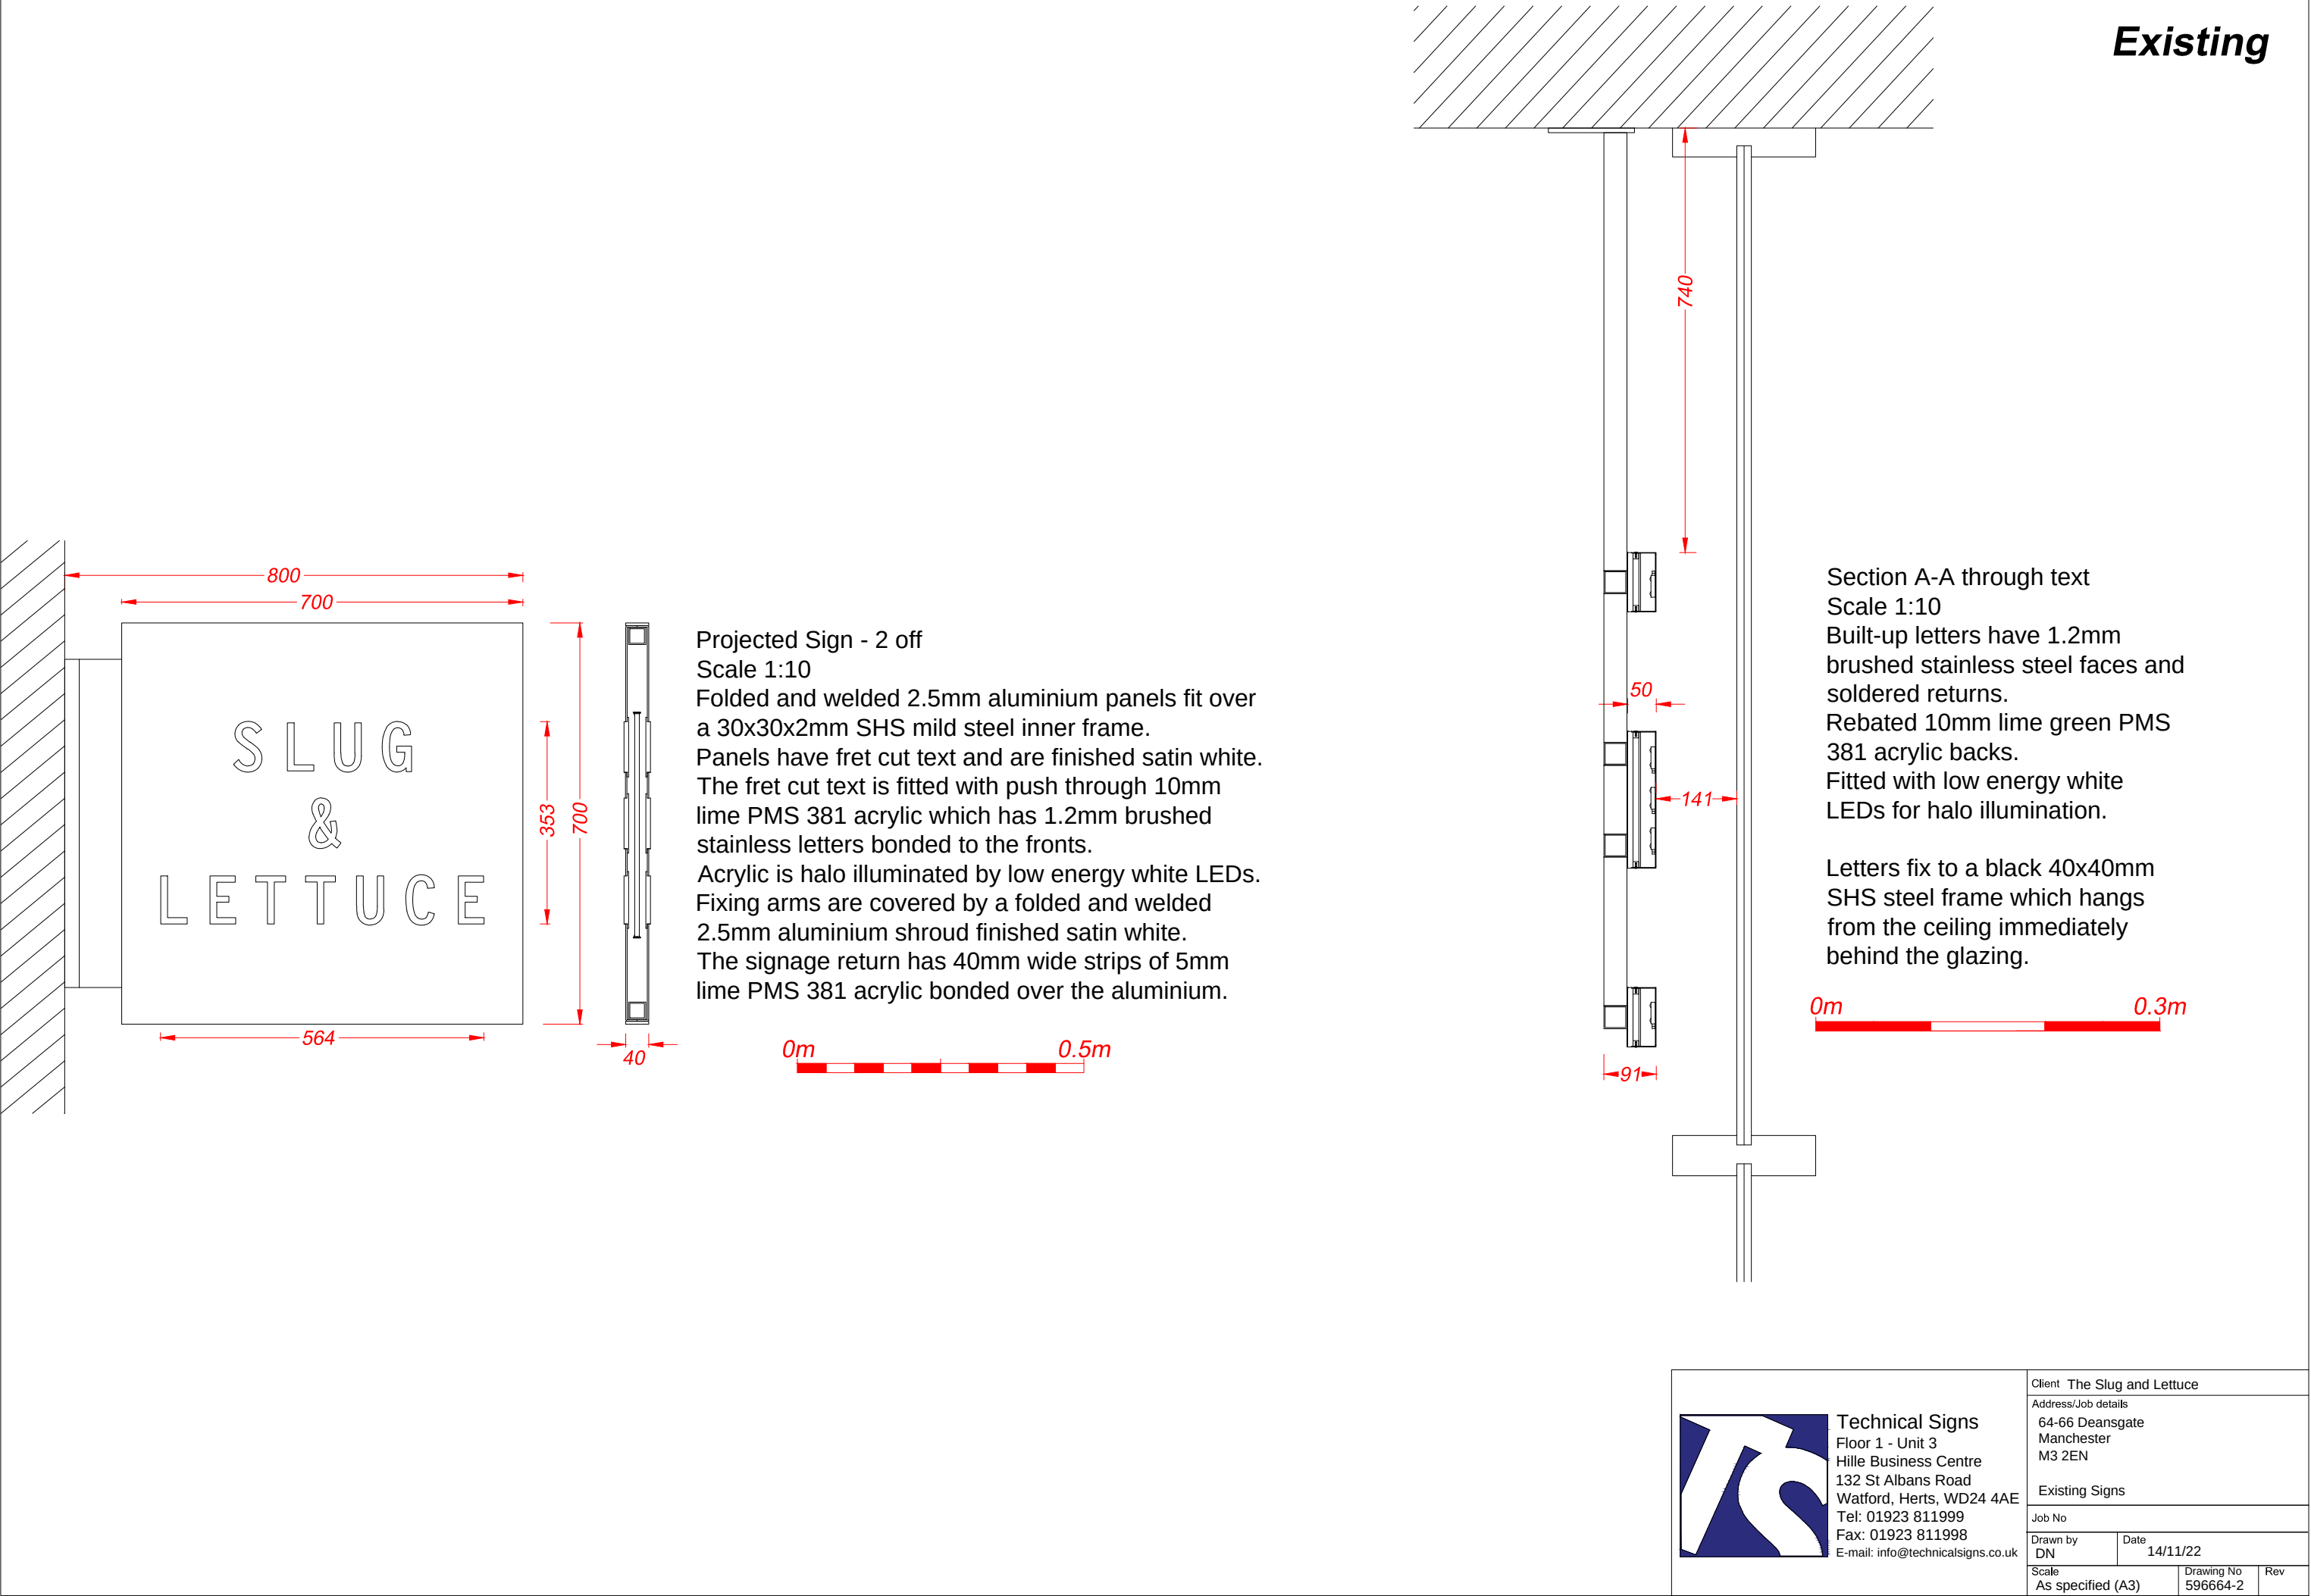


Technical Signs
Floor 1 - Unit 3
Hille Business Centre
132 St Albans Road
Watford, Herts, WD24 4AE
Tel: 01923 811999
Fax: 01923 811998
E-mail: info@technicalsigns.co.uk

Client The Slug and Lettuce

Address/Job details
64-66 Deansgate
Manchester
M3 2EN

Existing Signs

Job No

Drawn by
DN

Date
14/11/22

Scale
As specified (A3)

Drawing No
596664-2

Rev