


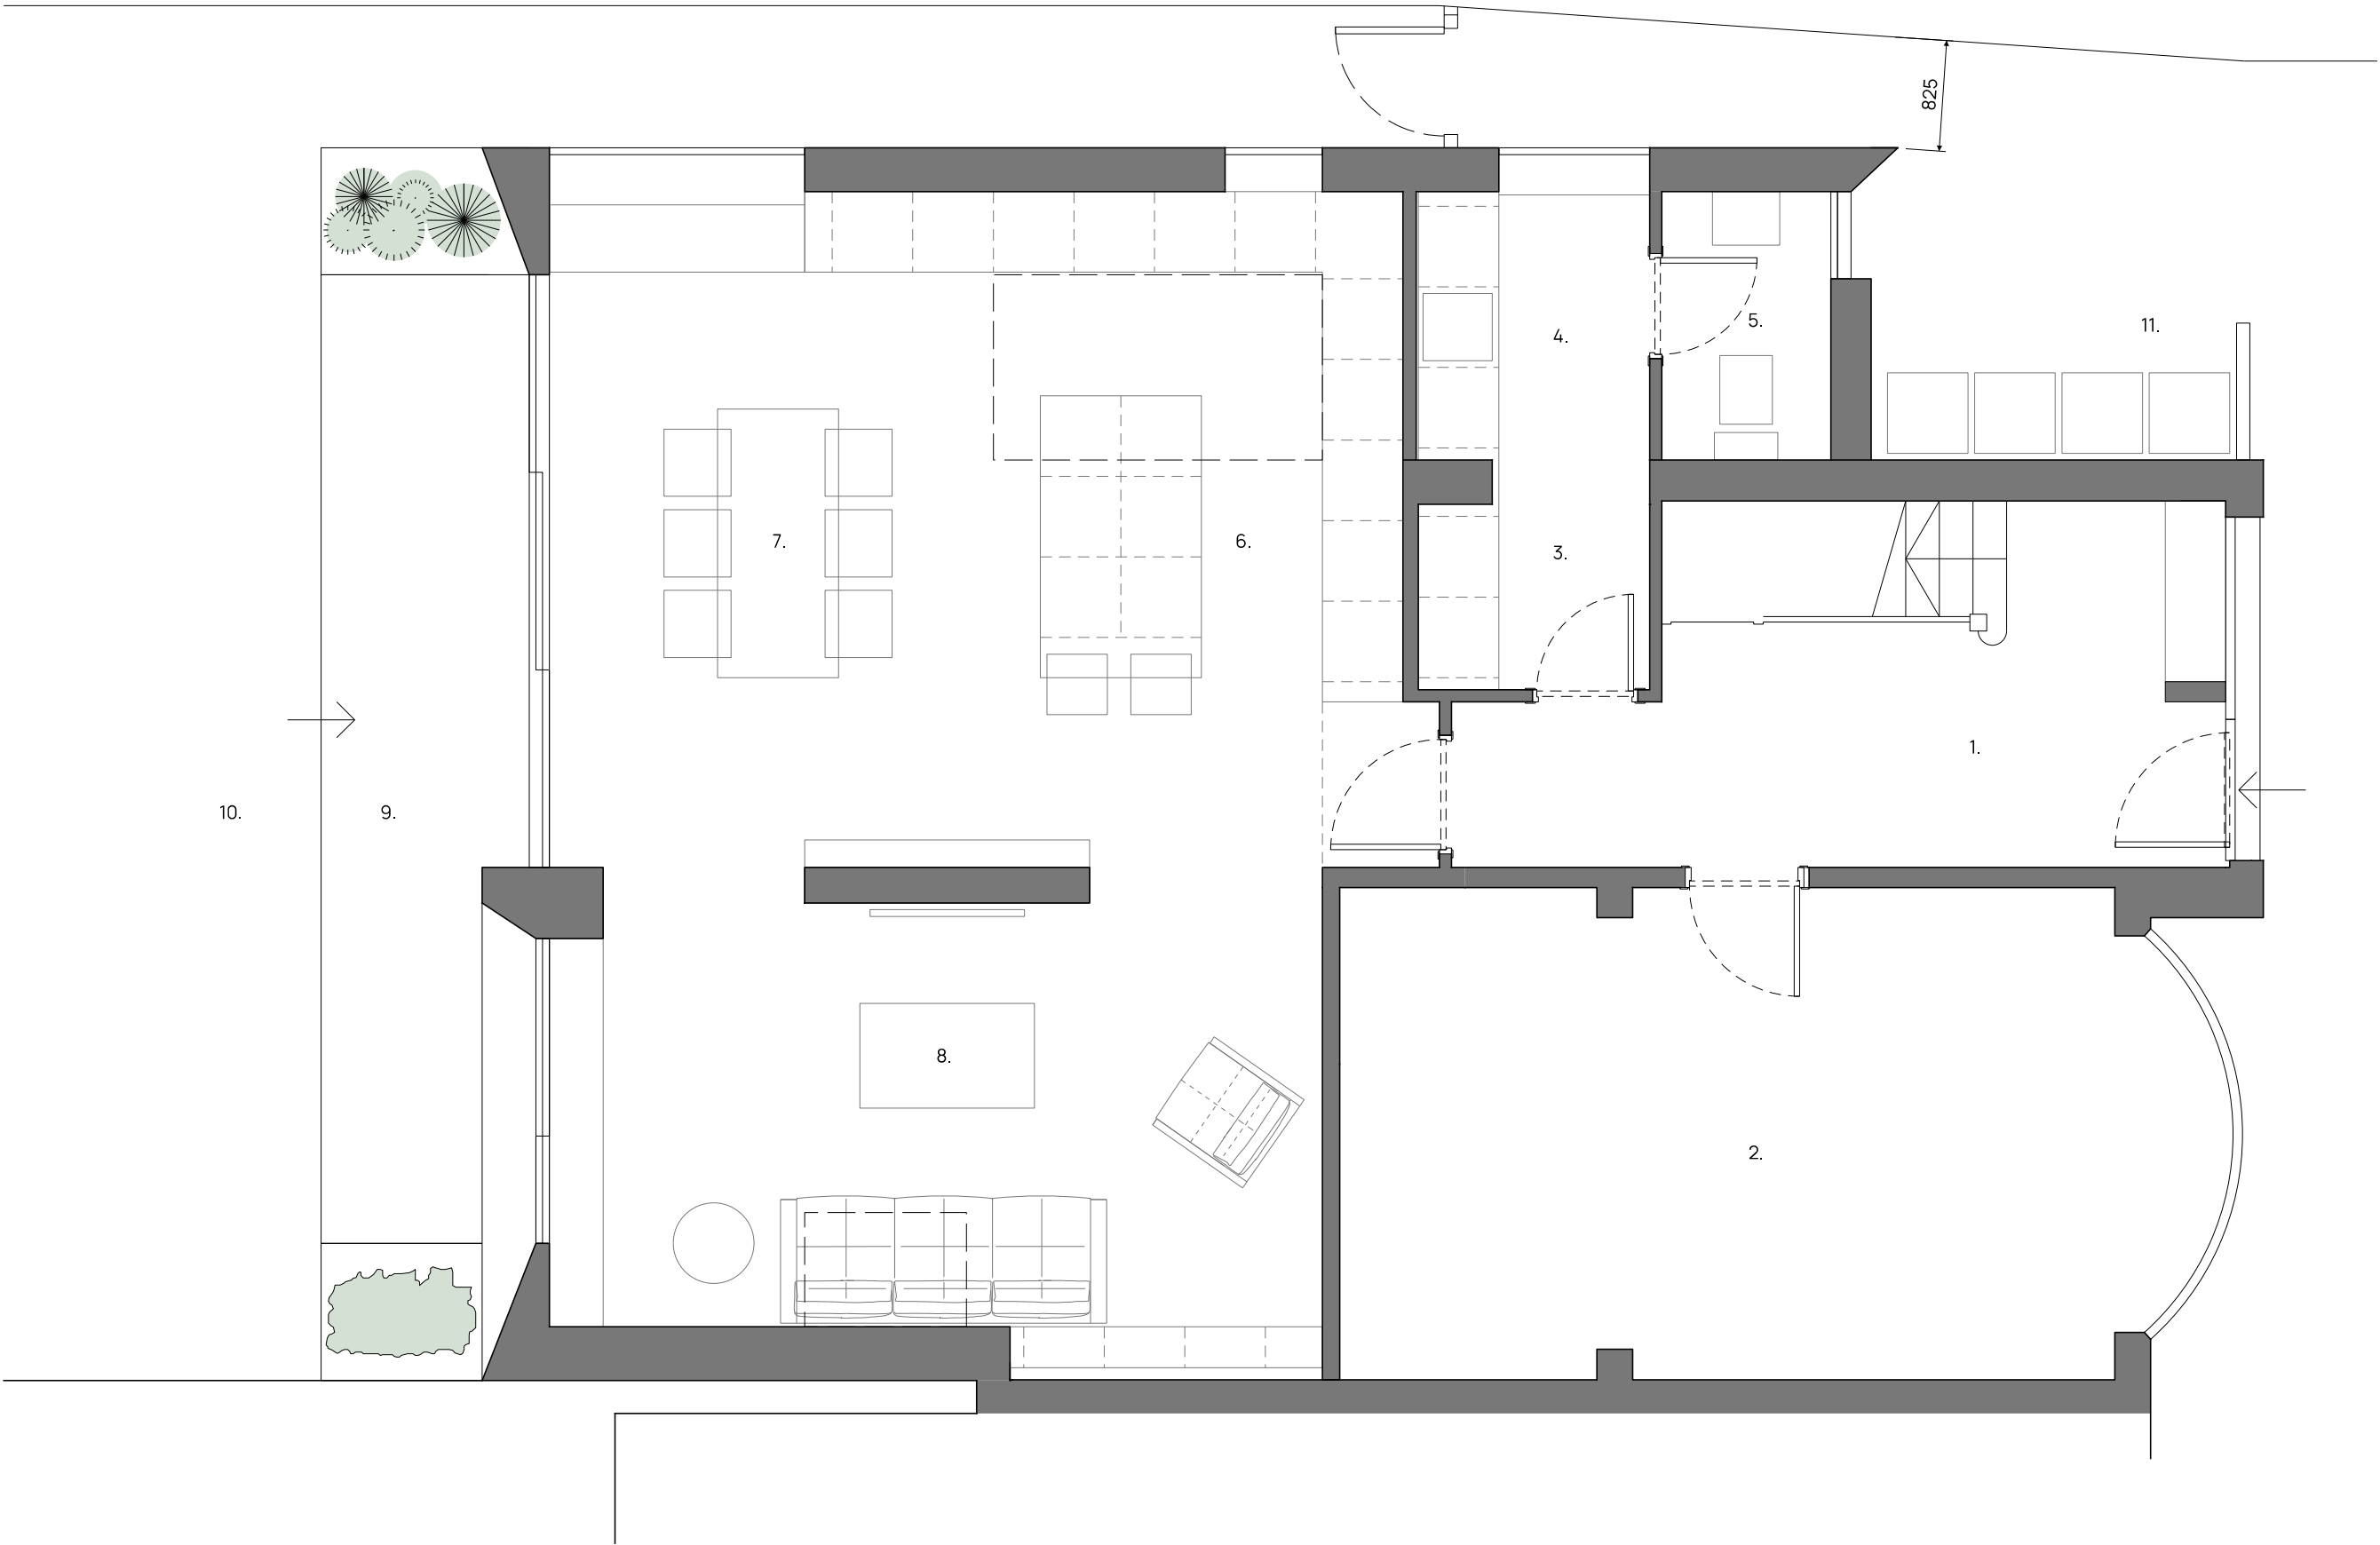

- 1. Hall
- 2. Front room
- 3. Cloaks
- 4. Utility
- 5. WC
- 6. Kitchen
- 7. Dining
- 8. Lounge space
- 9. Raised patio
- 10. Garden
- 11. Bin store with timber screen