


Moss Lane East

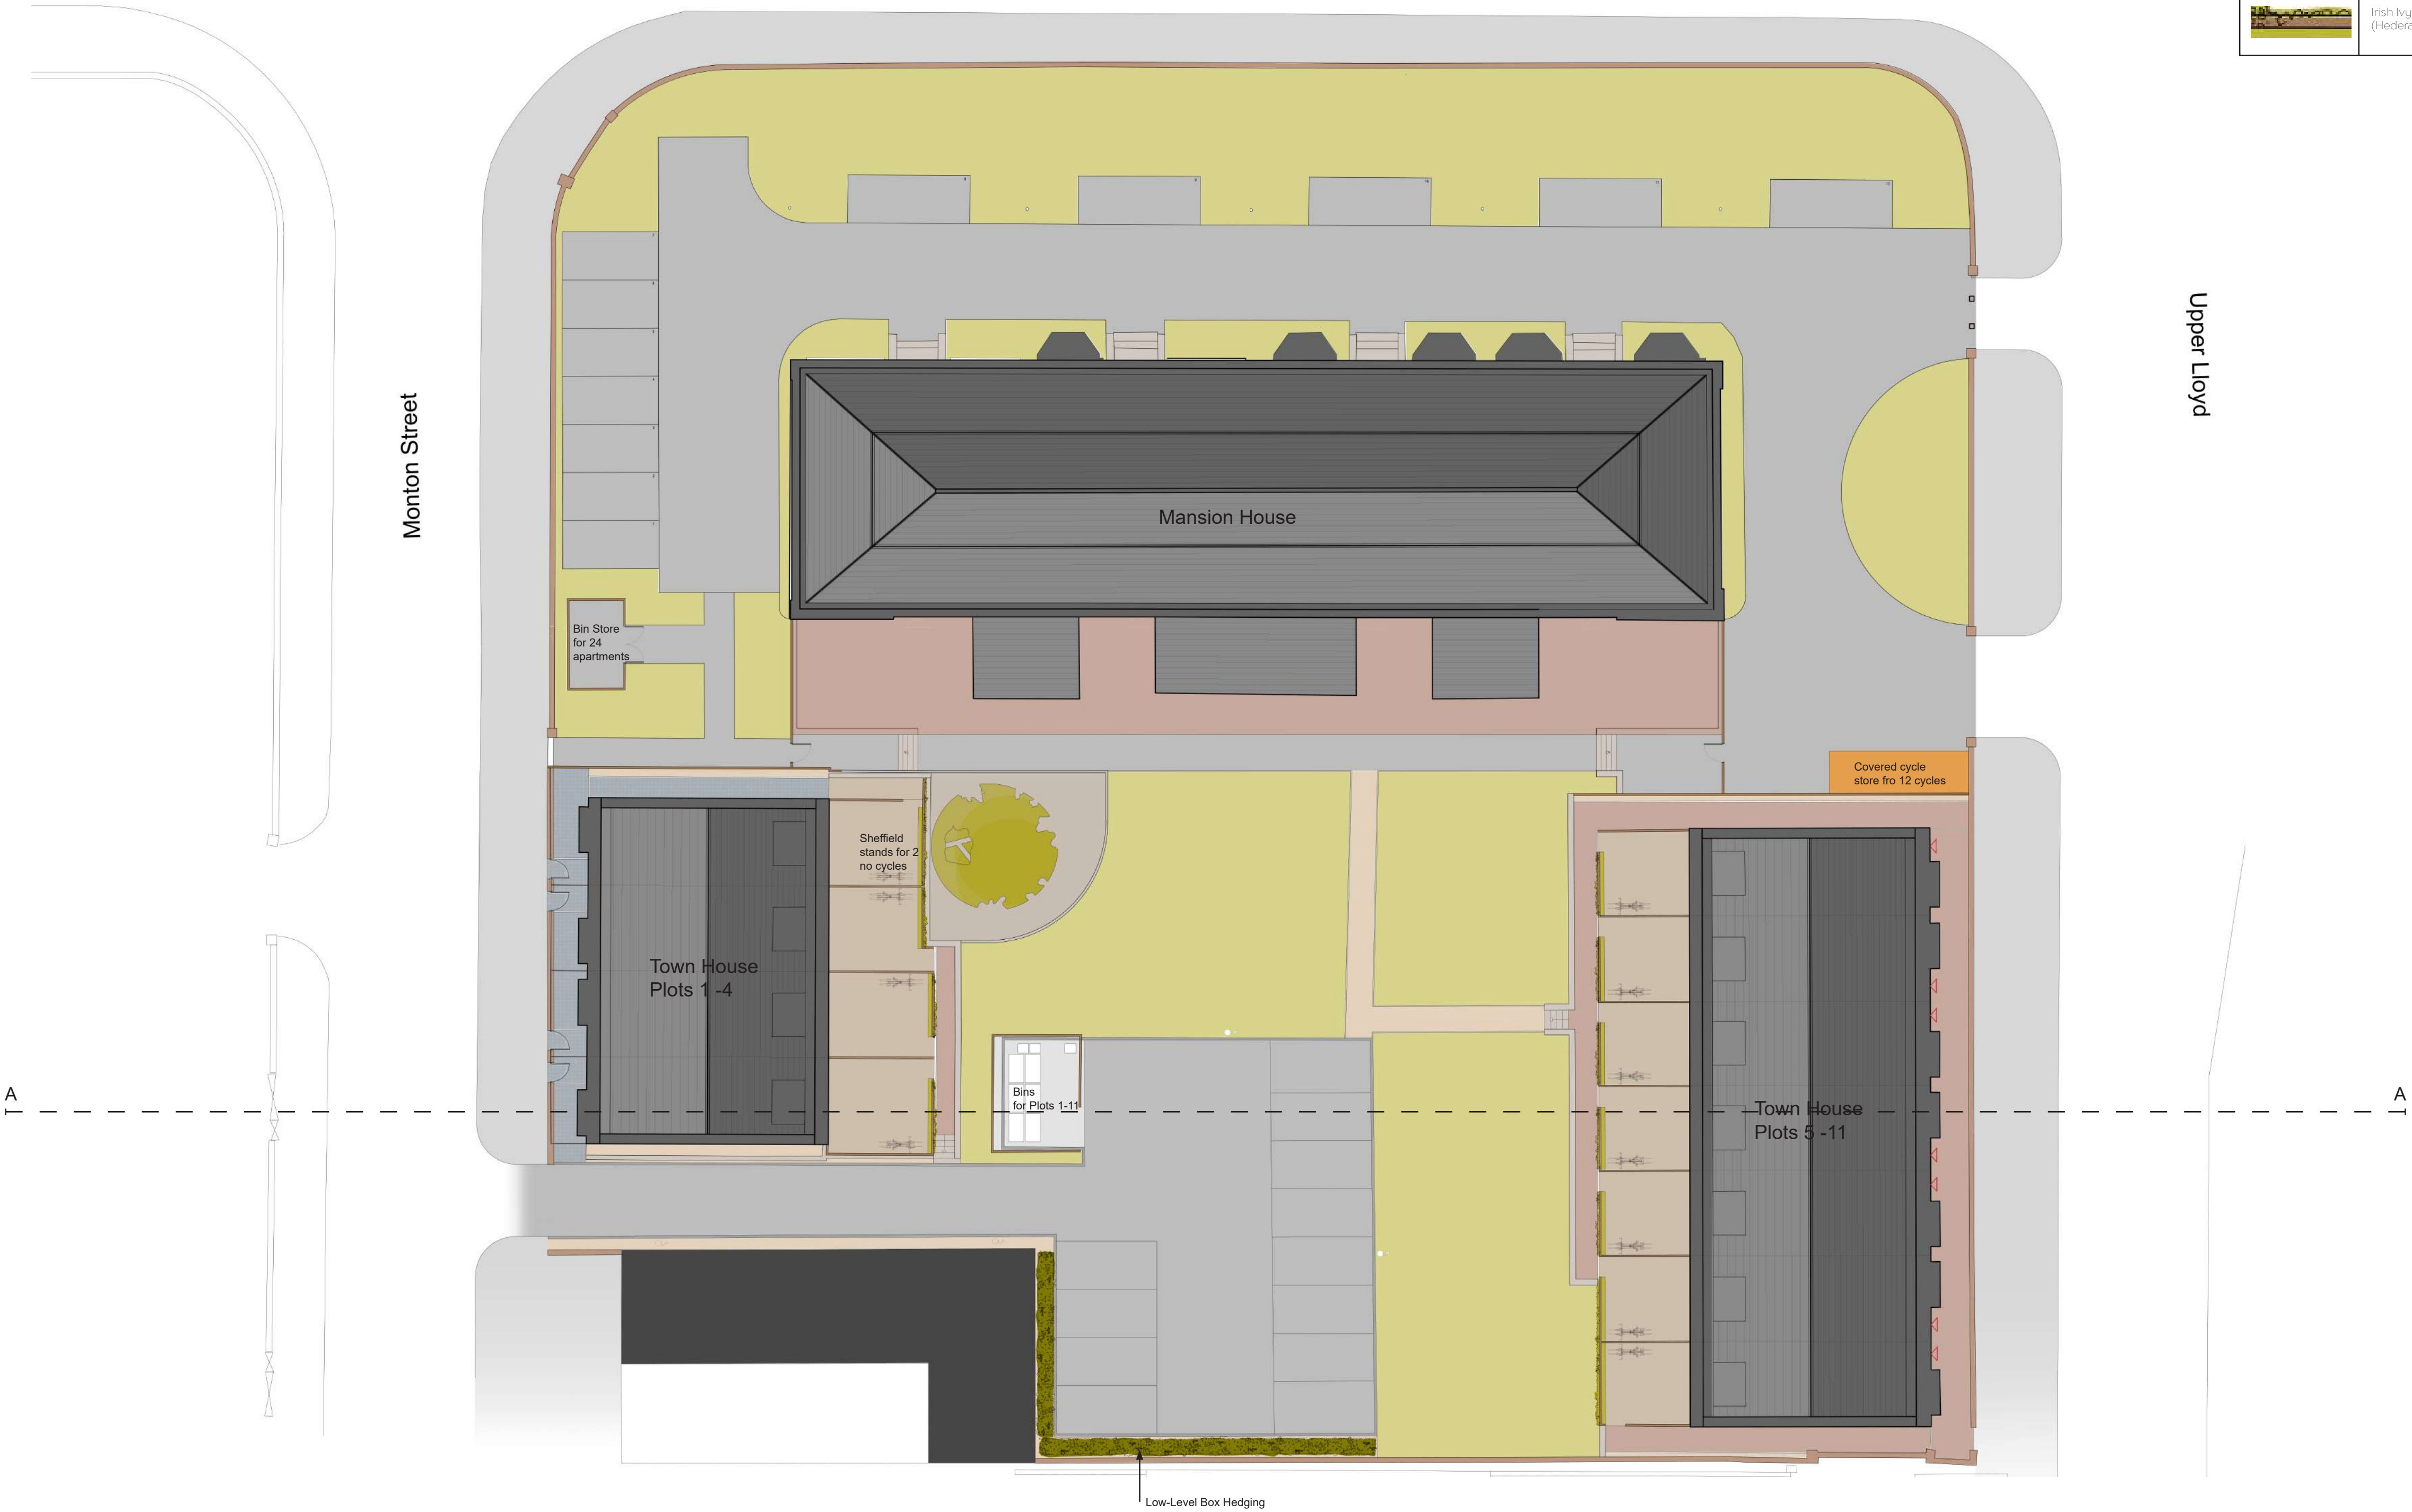

Landscaping + Planting Schedule

Key	Description	Size	Quantity
	Common Box Hedging (Buxus Sempervirens)	0.4 m high (1m trough)	36
	Irish Ivy (Hedera Hibernica)	0.7 high (2 L Pot)	100

KEY

- Turfed area
- Tarmacadam
- Timber Decking
- Stone flags
- Block Paving in Brindle
- Concrete

External Lights

Block Paving in Brindle with 50mm concrete pin curb. Stone chippings to boundary.

Black painted metal railings with dwarf wall. Ramped access to entry doors.

Timber post and panel fencing to gardens and timber decking.

Random stone flags to the front of Plots 1- 4

Stone tiles to external stairs with concrete coping stones to retaining walls.

Black painted metal gates to the front of Plots 1-4



As built timber refuse store on site.




Fence mounted box planters to contain Irish ivy



Proposed Timber covered Cycle Store
~https://www.bikedocksolutions.com/extended-front-recycle-bike-shed

SECTION AA

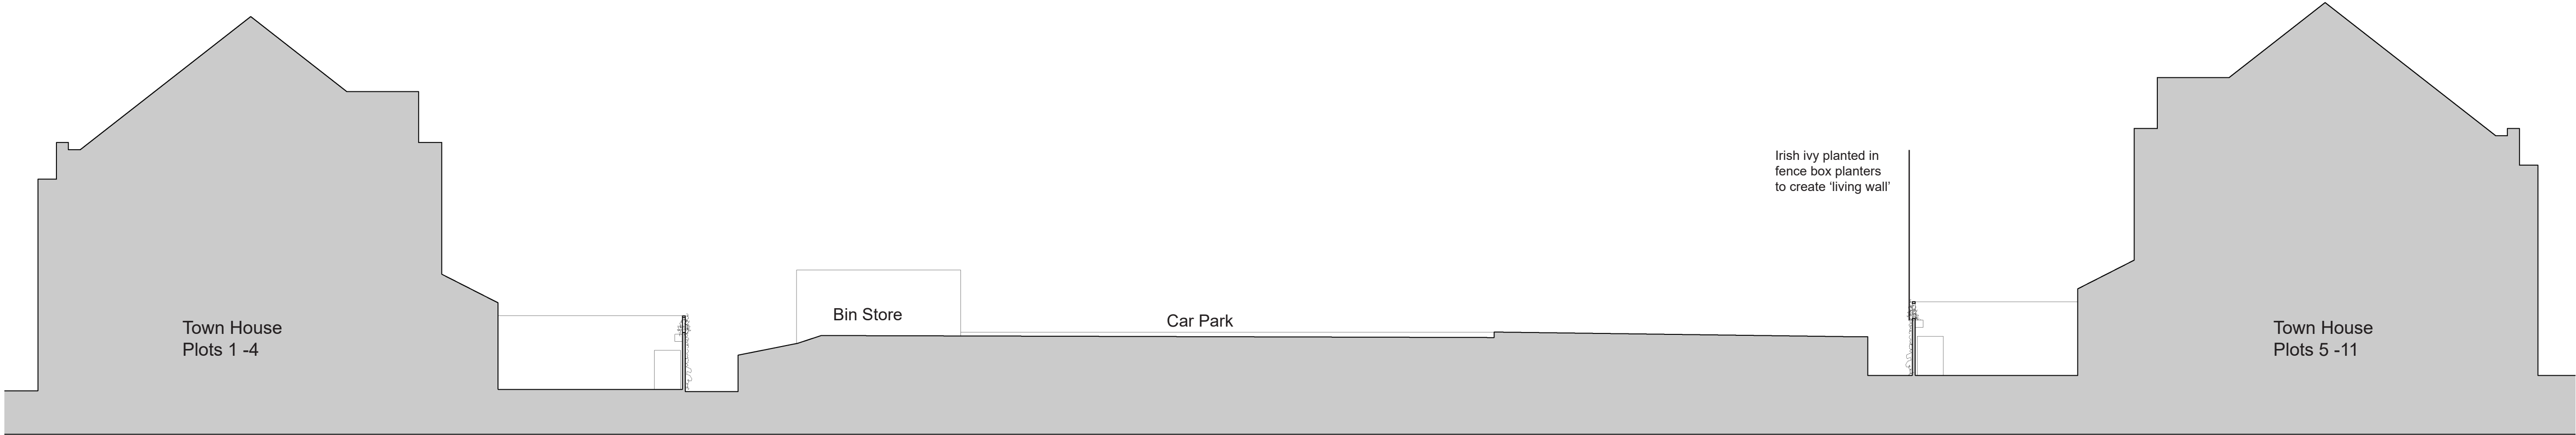

// WHITWORTH PARK MANSIONS
// PROPOSED LANDSCAPE PLAN
REV D
// 1:200 @ A1
// 05/03/2019