




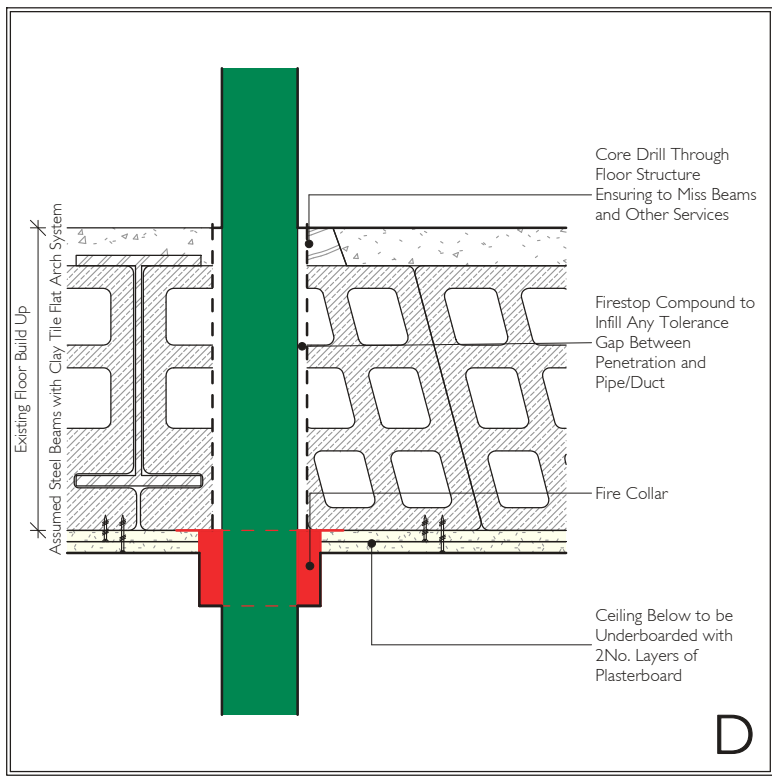


Existing Structural Floor Service Penetration Detail
1:10

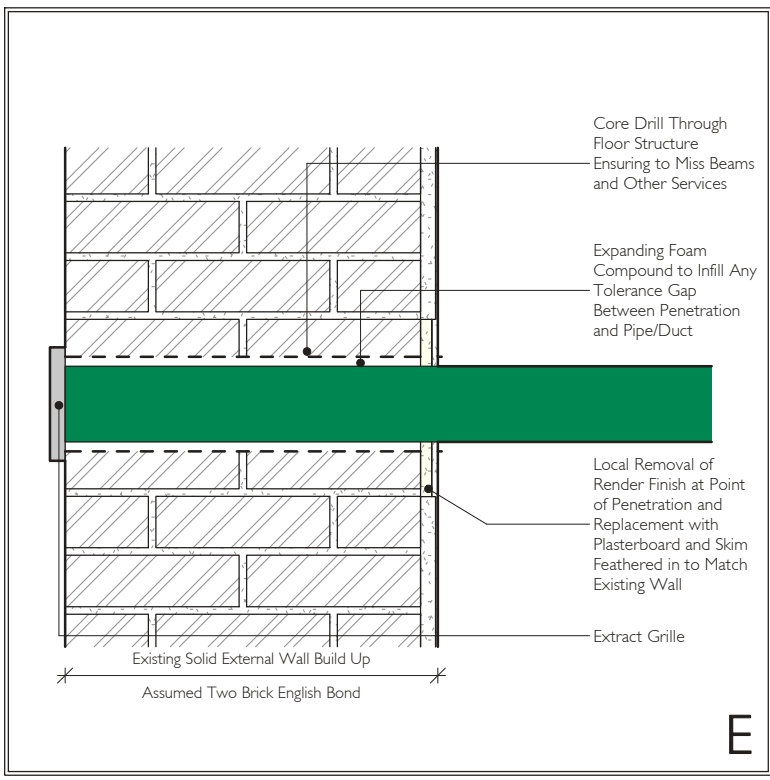


Existing External Wall Service Penetration Detail
1:10

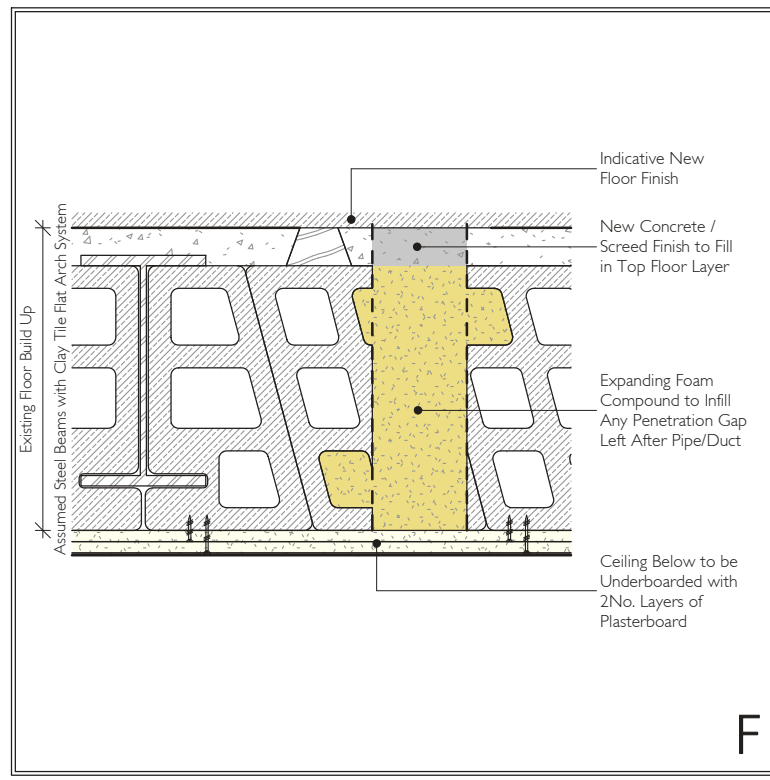


Existing Structural Floor Penetration Repair Detail
1:10

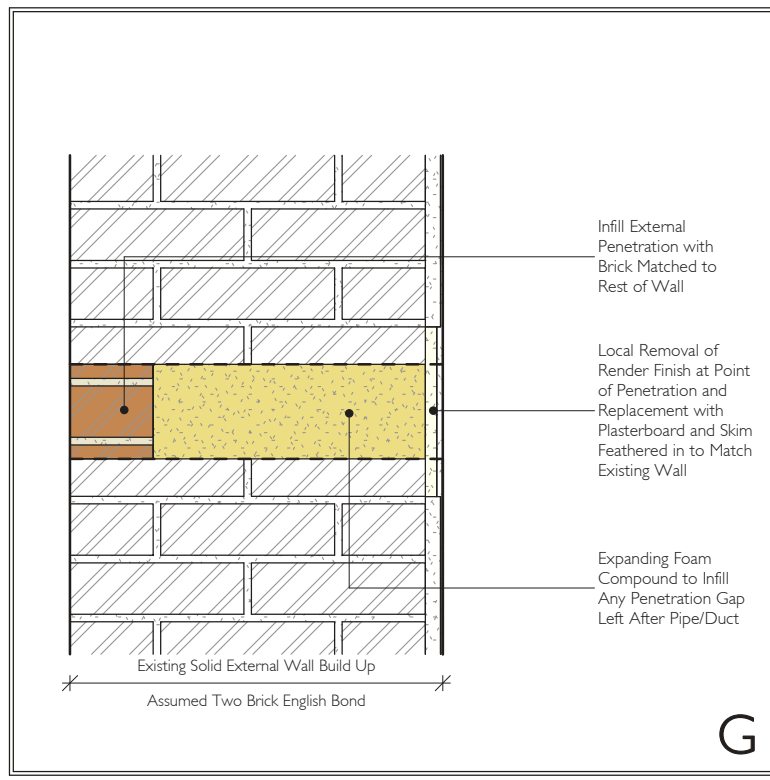


Existing External Wall Penetration Repair Detail
1:10

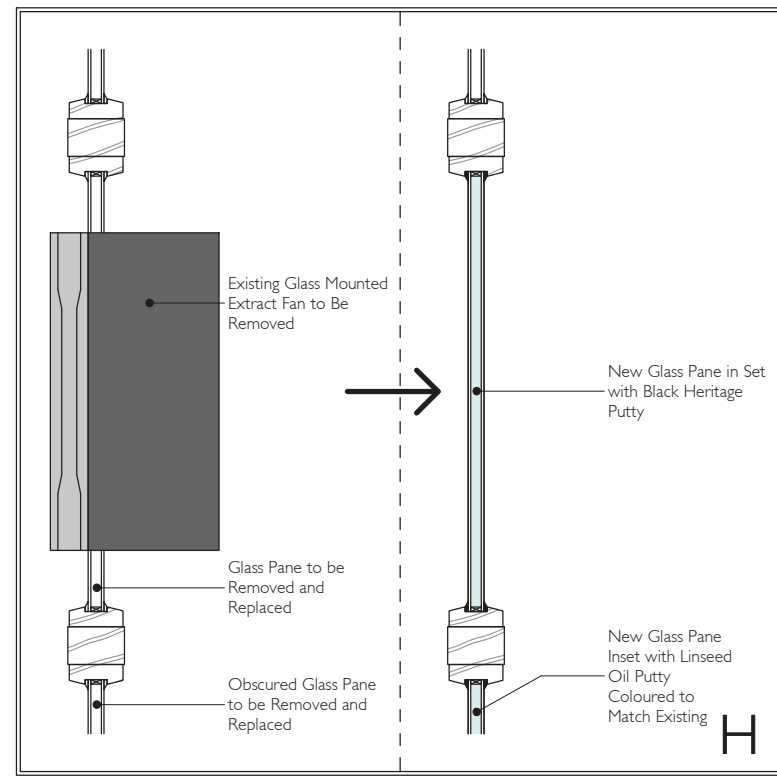


Existing Window Glazing Replacement Section Detail
1:10

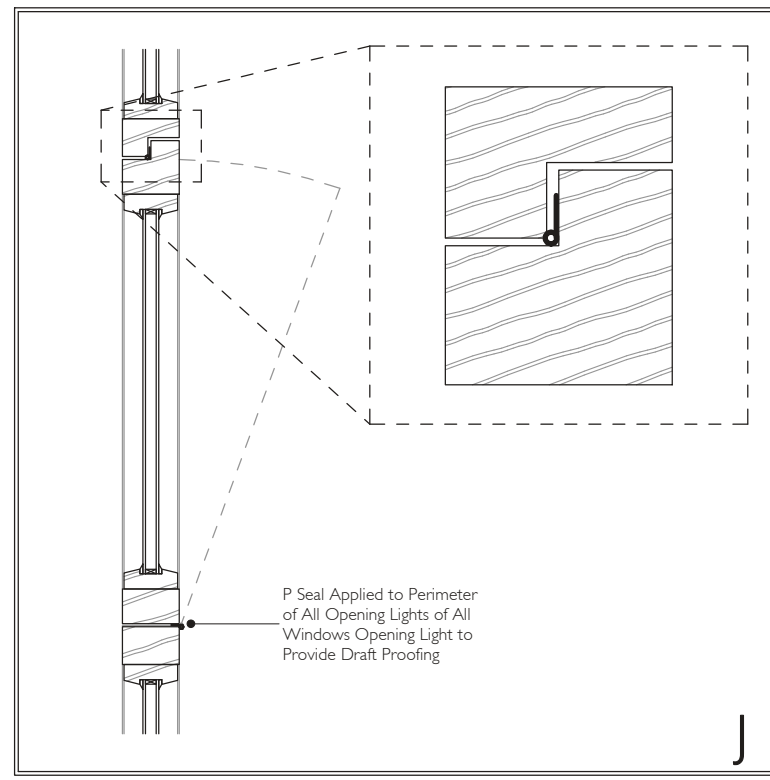


Existing Window Reseal Section Detail
1:10

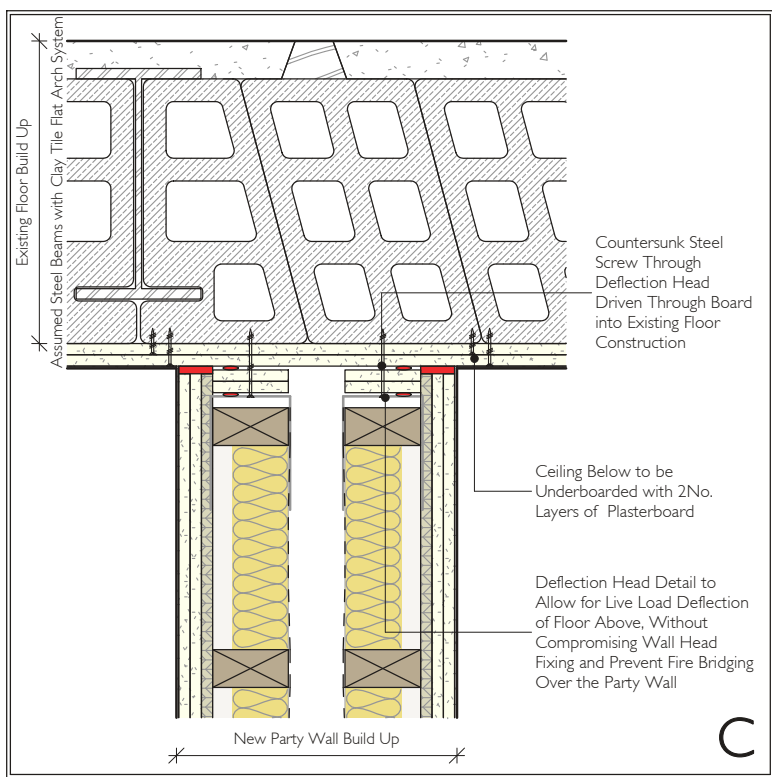



Party Wall / Structural Floor Section Head Detail Copy 1
1:10

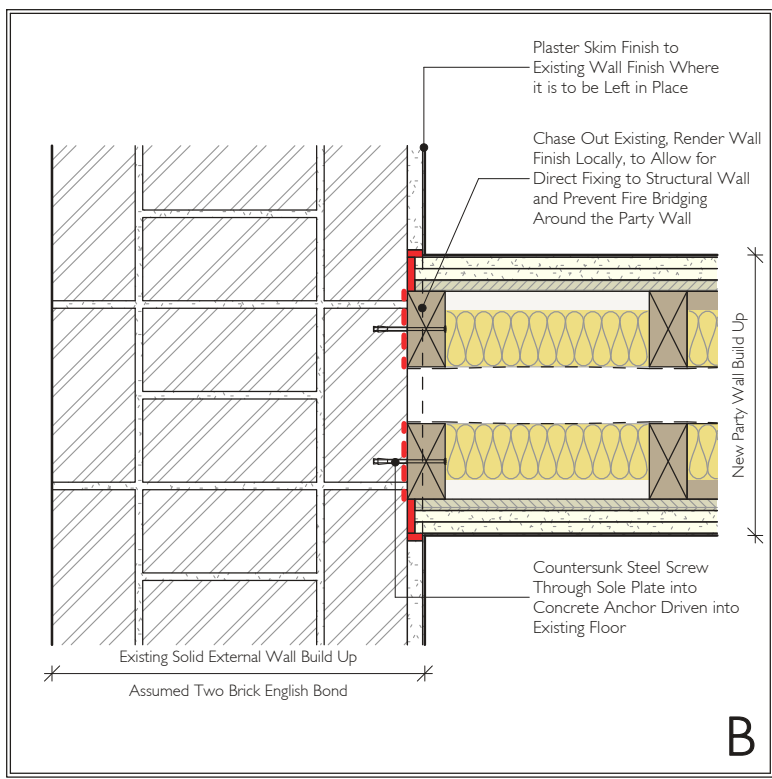

Party Wall / External Wall Junction Plan Detail
1:10

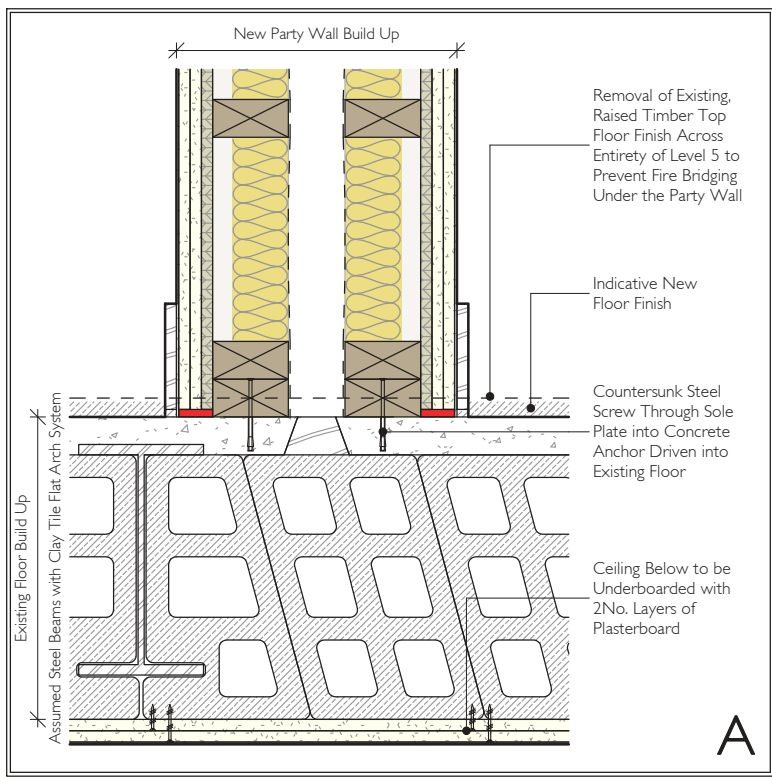

Party Wall / Structural Floor Section Sole Detail
1:10

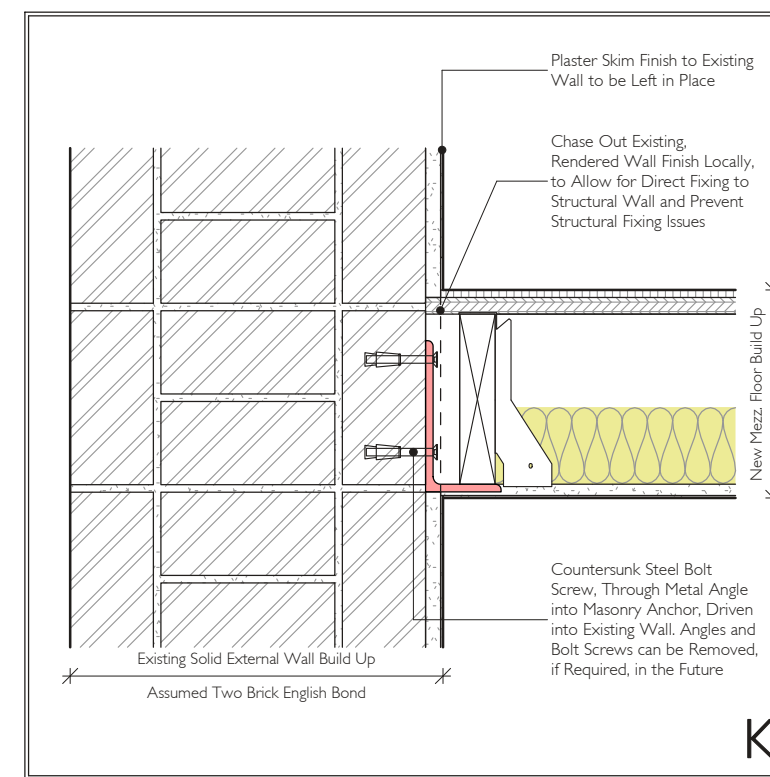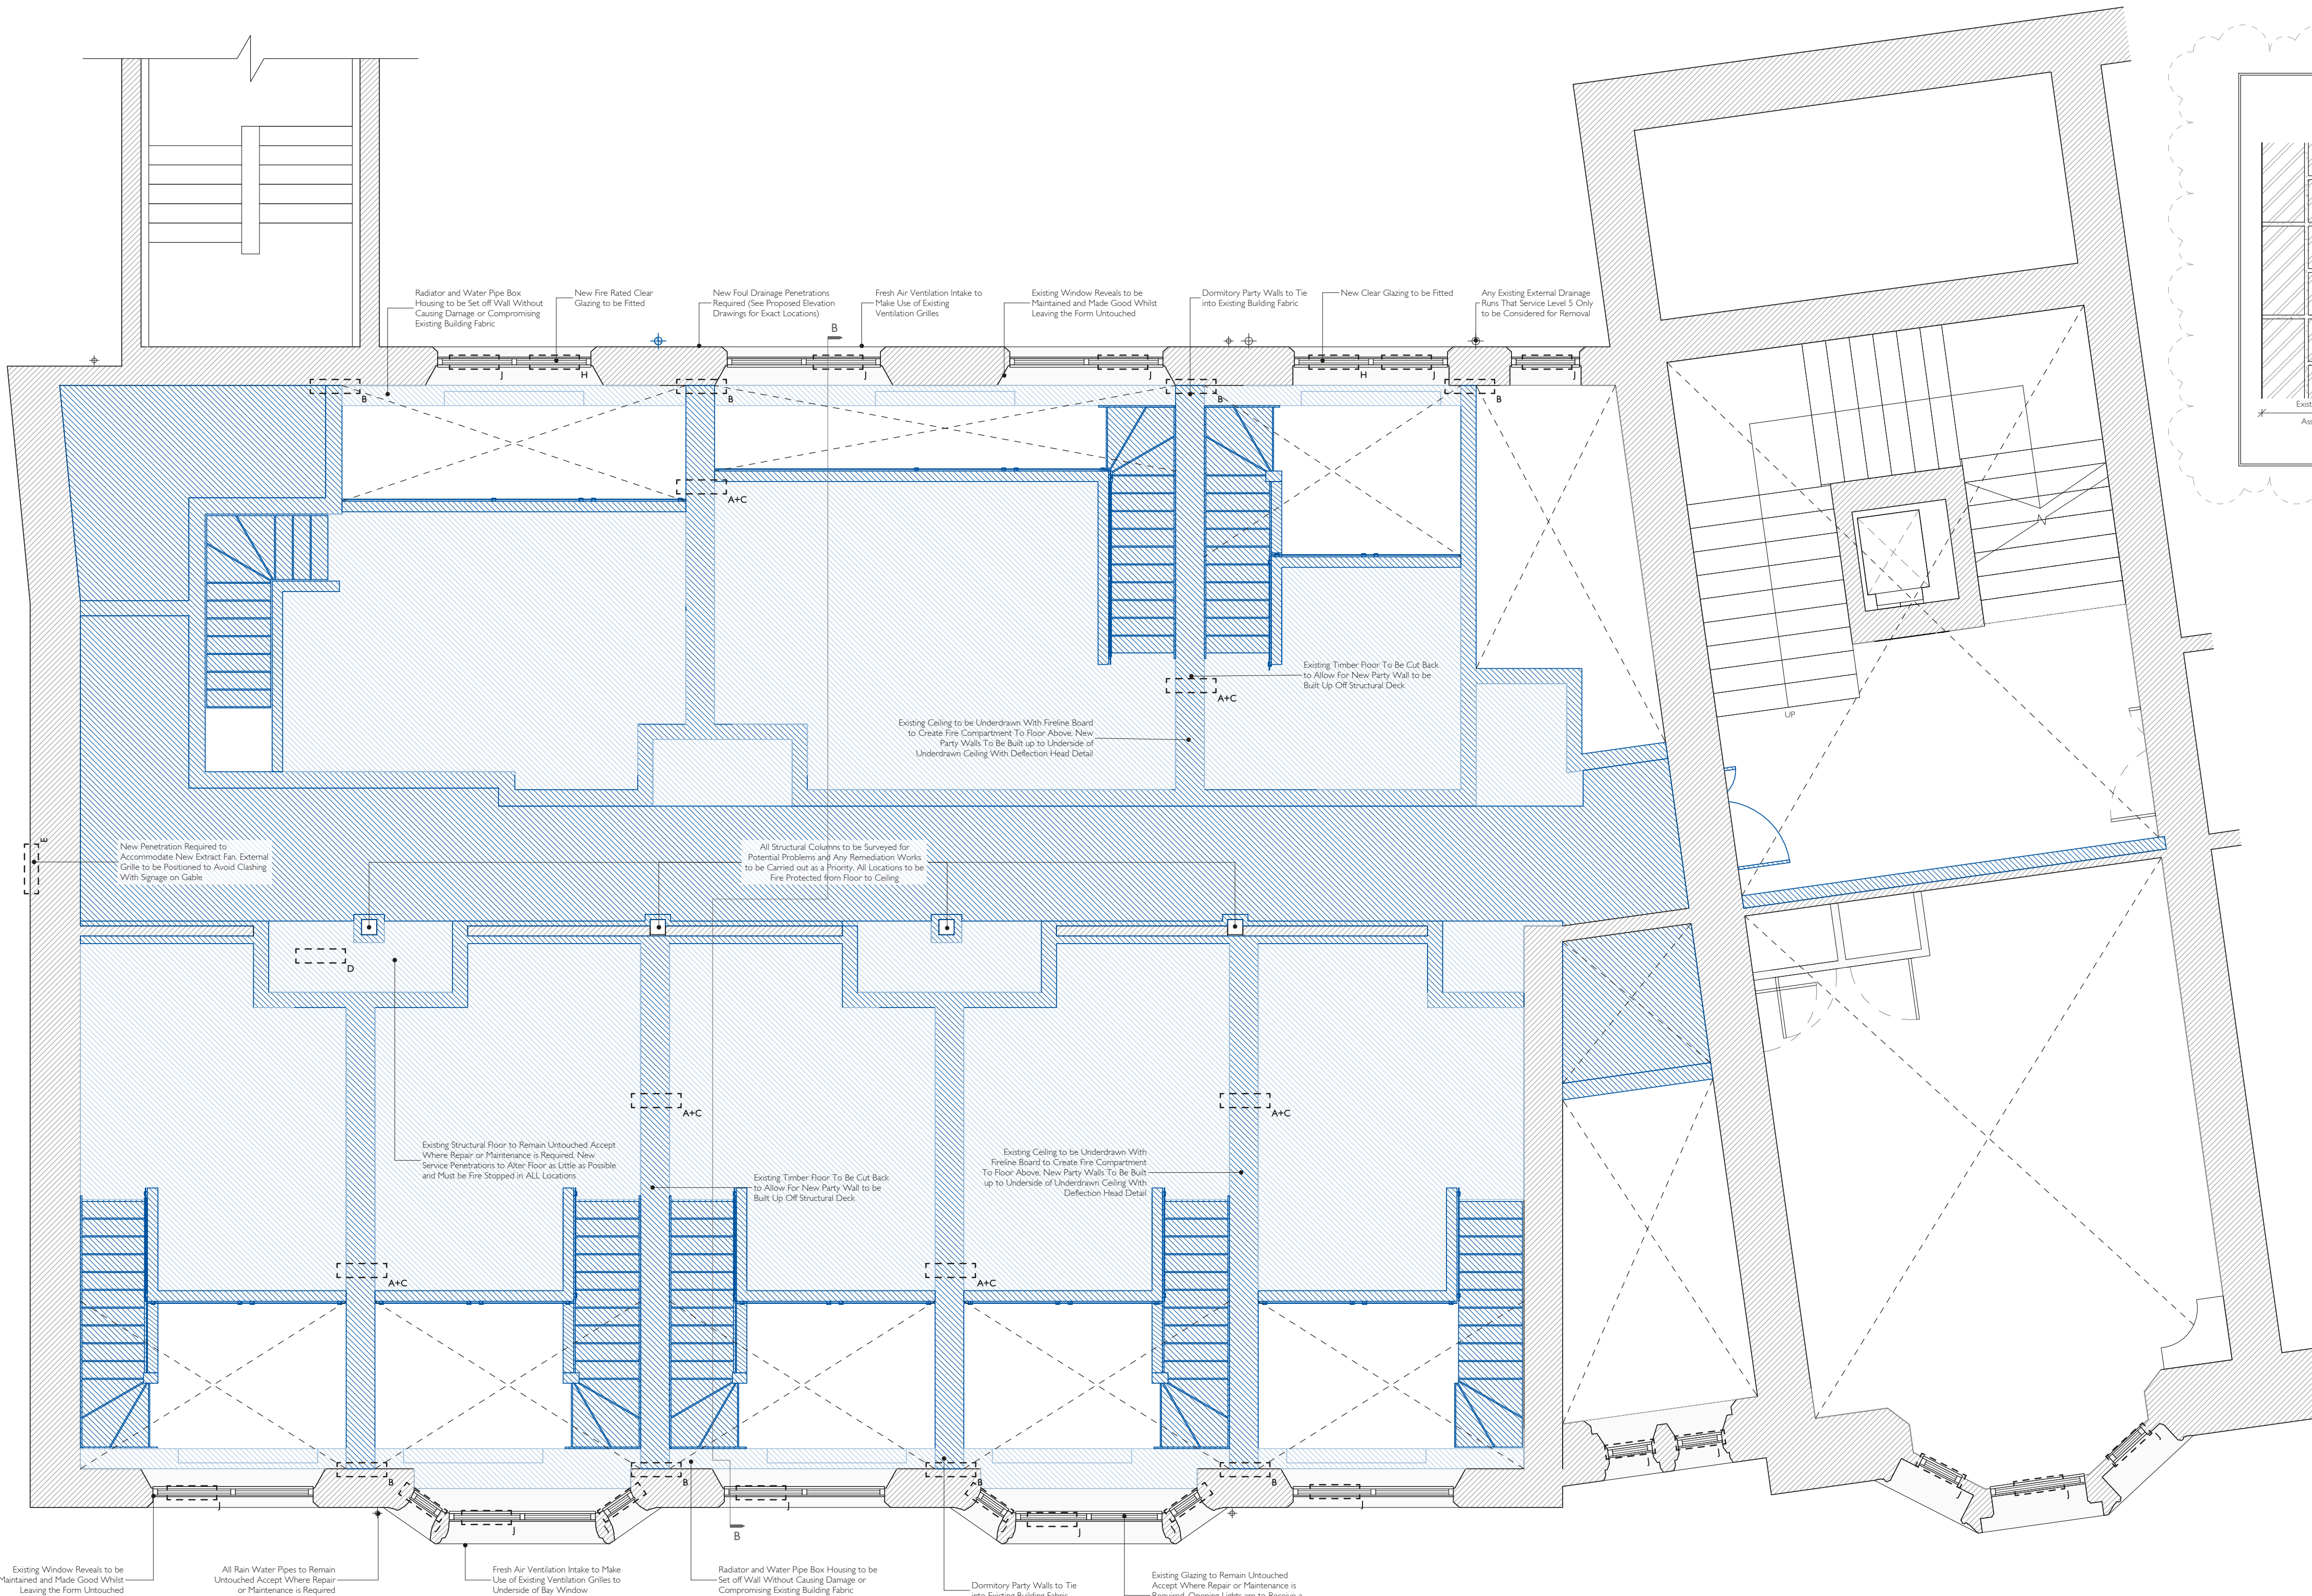

Rev.	Date	Notes
3	23/11/2022	Mezzanine Floor Rearing Detail Added
2	23/11/2022	Consider Glass Wall to be Replaced Following Comments from Planning Officer
1	23/08/2022	Minor Amendment to Reading Room Layout
1	12/08/2022	First Issue

Drawing Number	Revision
J1030-PL04	3

Heritage Impact Plan - Mezzanine Works
Project
Dorm Refurbishment, Millgate Building, Level 5
Client
Chetham's School of Music

Job Number	Date	Scale	Size
J1030	Aug '22	1:50	A1

PLANNING



Manor Architecture Ltd.
Russett Hall, Russett Park
Chalfont St Giles, Bucks, MK45 2ES
Tel: 07705 645454
Email: info@manorarchitecture.co.uk
Web: www.manorarchitecture.co.uk



This drawing is the copyright of Manor Architecture Ltd. and is a Man Net Ltd. document. It is to be used for the project it was created for and is not to be used for any other project without the written consent of Manor Architecture Ltd. No attempt should be made to scale from this drawing. Always ask if you require more information.
All drawings are subject to change and are not to be used for construction without the written consent of Manor Architecture Ltd. No attempt should be made to scale from this drawing. Always ask if you require more information.
The drawing shall not be used on site unless issued for construction.

0m 0.5m 1.5m 2.5m
Scale = 1:50