


P:\2019\1994 COLLYHURST NG\01 CAD\02 SHEET LAYOUT\1994-COLLYHURST STAGE 4\1994-EXA-00-GF-DR-L-203.DWG

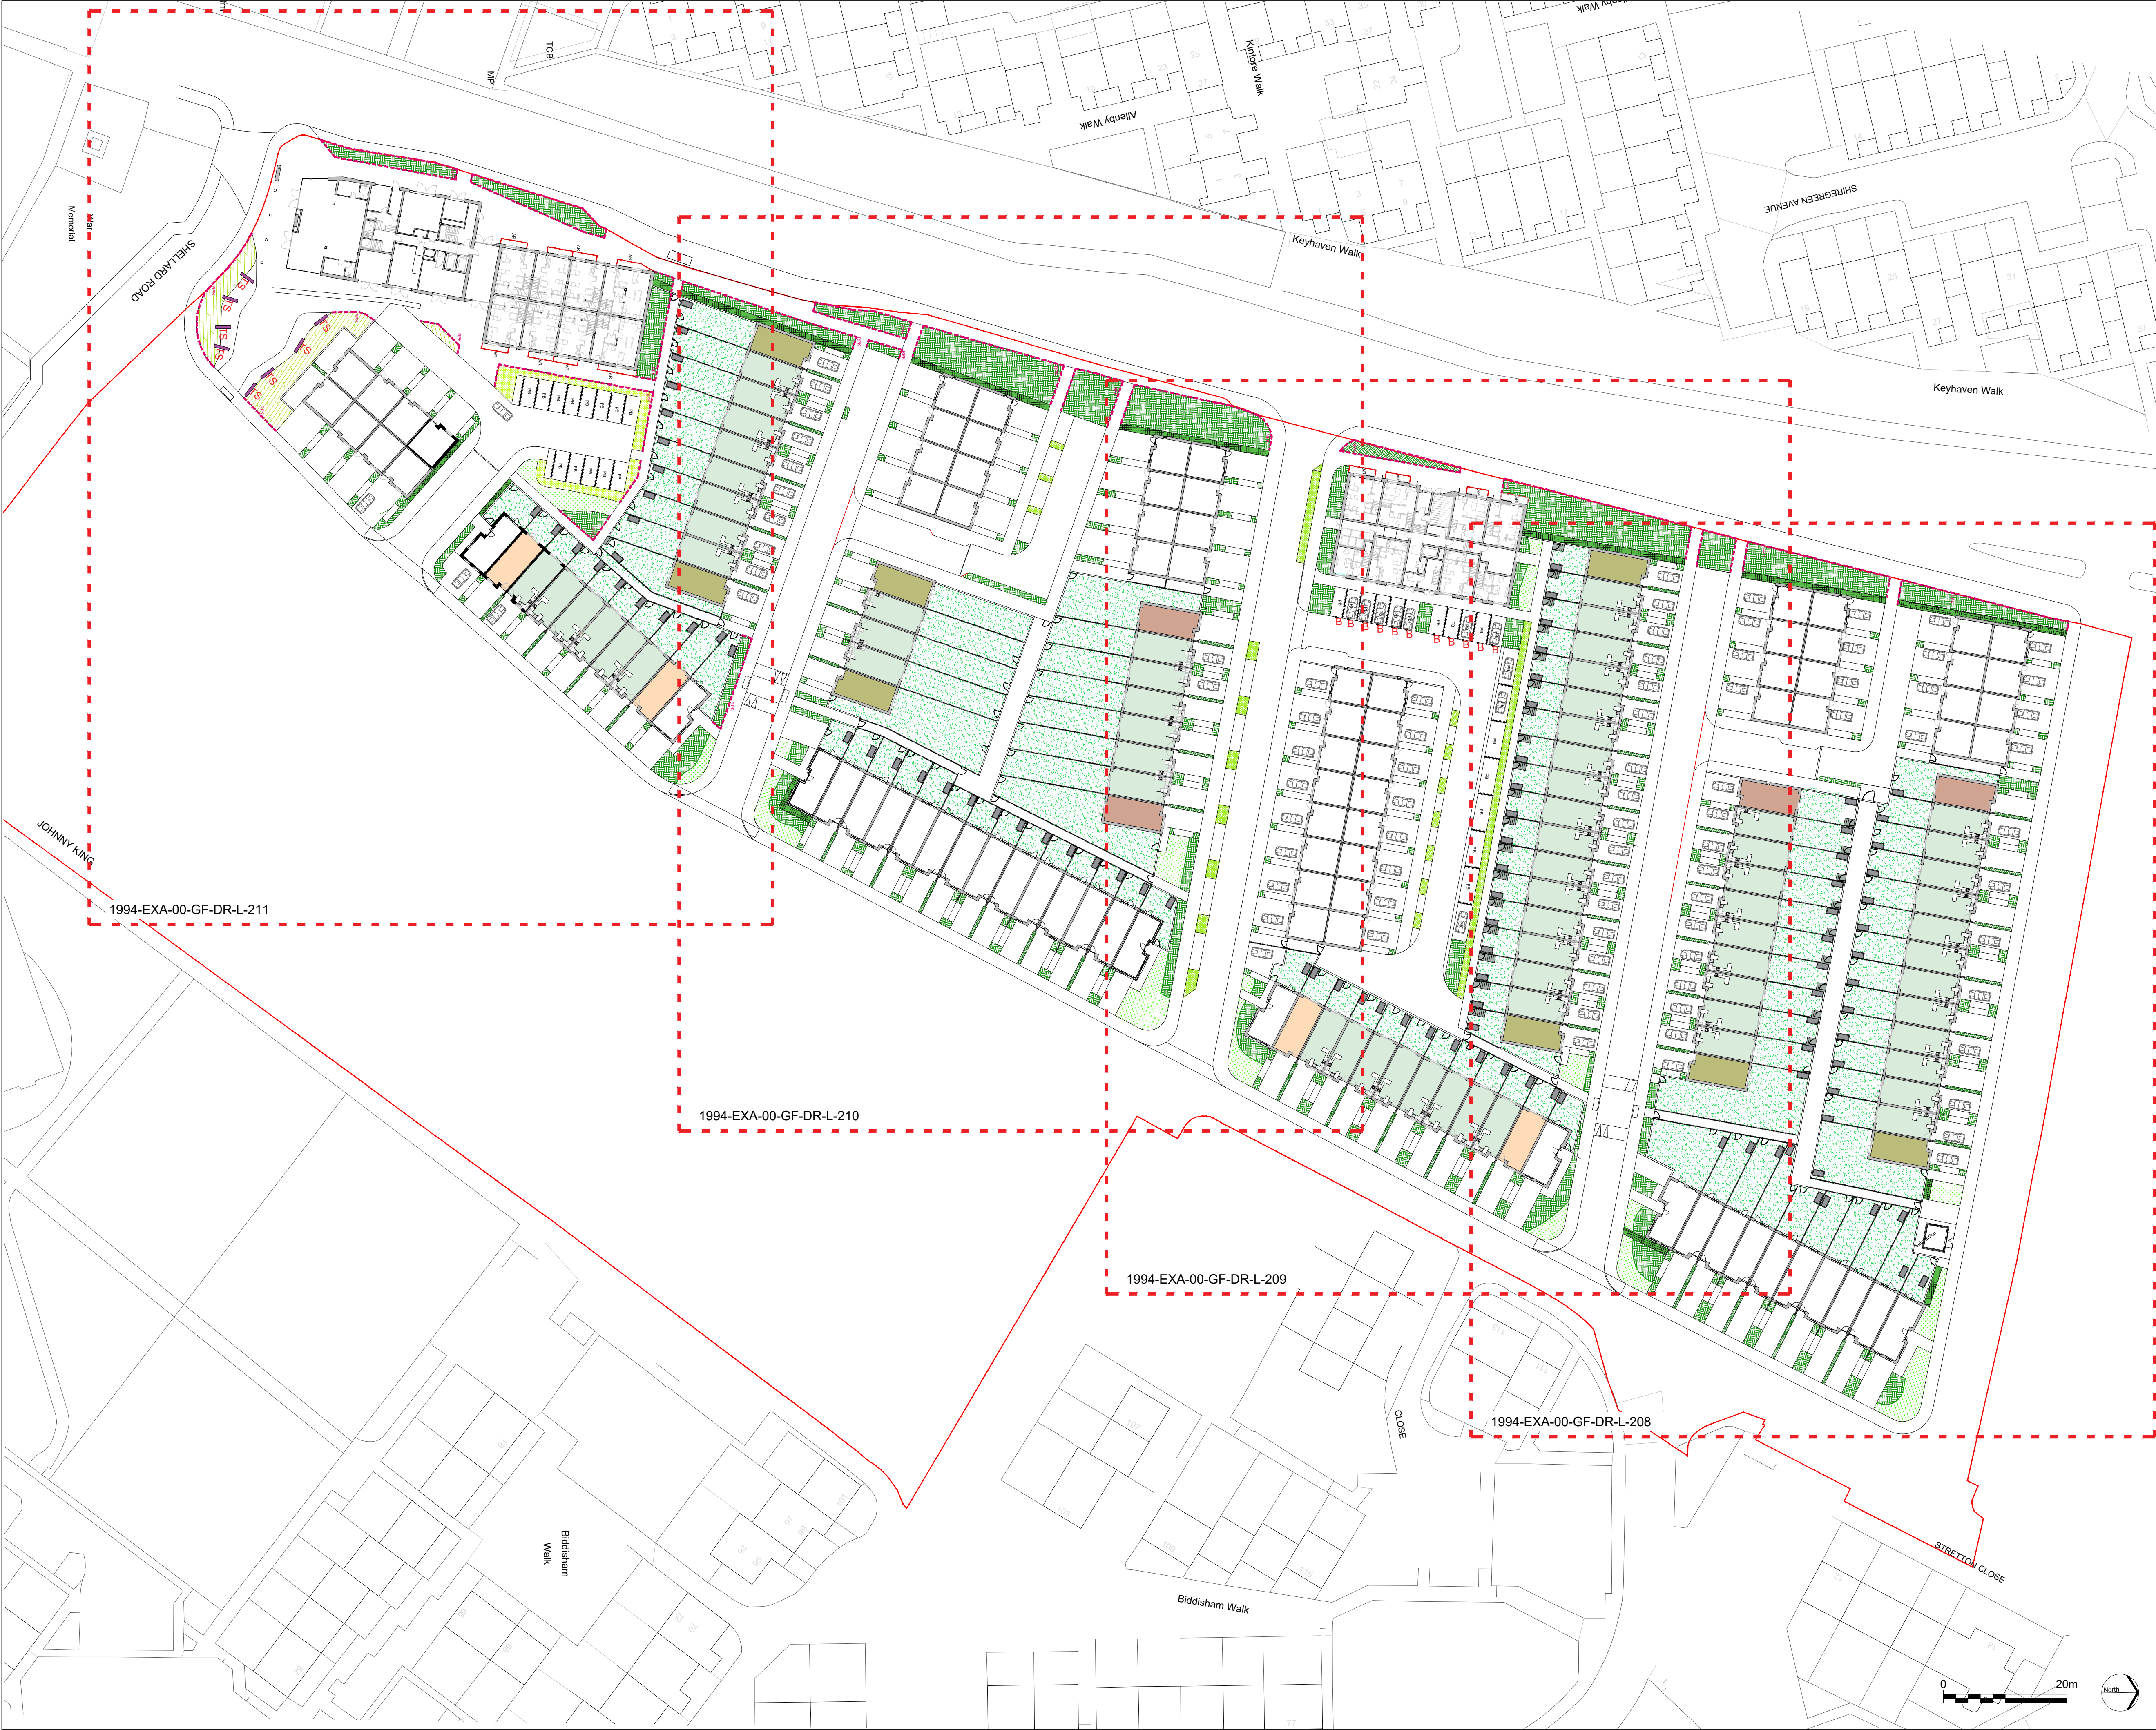

No dimensions are to be scaled from this drawing.
All dimensions are to be checked on site.
Area measurements for indicative purposes only.

This drawing is the property of Exterior Architecture Ltd.
No part of the drawing may be reproduced in any manner
without permission from Exterior Architecture Ltd.

Client
FEC & Manchester City Council

- KEY
- Phase 1 boundary
 - Hedging
 - Ornamental planting type 1: Threshold square
 - Ornamental planting type 2
 - Suds planting
 - 2m high green screen to back gardens
 - 1m high green screen to front gardens
 - Back garden lawn seed mix EG22: strong lawn mixture
 - Public lawn seed mix EG22: strong lawn mixture

Note: This drawing should be read in conjunction with:

1994-EXA-00-GF-DR-L-100	1994-EXA-00-GF-DR-L-213
1994-EXA-00-GF-DR-L-101	1994-EXA-00-GF-DR-L-214
1994-EXA-00-GF-DR-L-102	1994-EXA-00-GF-DR-L-300
1994-EXA-00-GF-DR-L-103	1994-EXA-00-GF-DR-L-301
1994-EXA-00-GF-DR-L-104	1994-EXA-00-GF-DR-L-302
1994-EXA-00-GF-DR-L-105	1994-EXA-00-GF-DR-L-303
1994-EXA-00-GF-DR-L-106	1994-EXA-00-GF-DR-L-304
1994-EXA-00-GF-DR-L-107	1994-EXA-00-GF-DR-L-305
1994-EXA-00-GF-DR-L-108	1994-EXA-00-GF-DR-L-306
1994-EXA-00-GF-DR-L-201	1994-EXA-00-GF-DR-L-307
1994-EXA-00-GF-DR-L-202	1994-EXA-00-GF-DR-L-308
1994-EXA-00-GF-DR-L-203	1994-EXA-00-GF-DR-L-600
1994-EXA-00-GF-DR-L-204	1994-EXA-00-GF-DR-L-601
1994-EXA-00-GF-DR-L-205	1994-EXA-00-GF-DR-L-602
1994-EXA-00-GF-DR-L-206	1994-EXA-00-GF-DR-L-603
1994-EXA-00-GF-DR-L-207	1994-EXA-00-GF-DR-L-604
1994-EXA-00-GF-DR-L-208	1994-EXA-00-GF-DR-L-605
1994-EXA-00-GF-DR-L-209	1994-EXA-00-GF-DR-L-606
1994-EXA-00-GF-DR-L-210	1994-EXA-00-GF-DR-L-607
1994-EXA-00-GF-DR-L-211	1994-EXA-00-GF-DR-L-702
1994-EXA-00-GF-DR-L-212	1994-EXA-00-GF-DR-L-703

Note: All works in root protection areas to be in line with BS 5837

-----	-----	-----
-----	-----	-----
-----	-----	-----
-----	-----	-----
-----	-----	-----
D	STAGE 4A - PART 2 ISSUE	22.10.2021
C	STAGE 4A - PART 1 ISSUE	07.10.2021
B	NON MATERIAL AMENDMENT	03.09.2021
A	PLANNING ADDENDUM	12.05.2021
-	PLANNING ISSUE	15.01.2021
Rev	Description	Date

**EXTERIOR
ARCHITECTURE**

LONDON: Studio 1S, Hewlett House, Havelock Terrace,
London, SW8 4AS
MANCHESTER: Studio 537, The Royal Exchange, St Ann's
Square, Manchester, M2 7DH
E-Mail: office@exteriorarchitecture.com
Web: www.exteriorarchitecture.com

Project title
COLLYHURST VILLAGE

Drawing title
**COLLYHURST VILLAGE PLANTING
PLAN & PALETTE**

Issued By	Manchester	T: 0161 850 8101
Scale	1:500 @ A1	Drawn ExA
Status	STAGE 4	Checked SPL
Date	15.01.2021	Approved JM

Drawing number	Revision
1994-EXA-00-GF-DR-L-203	D