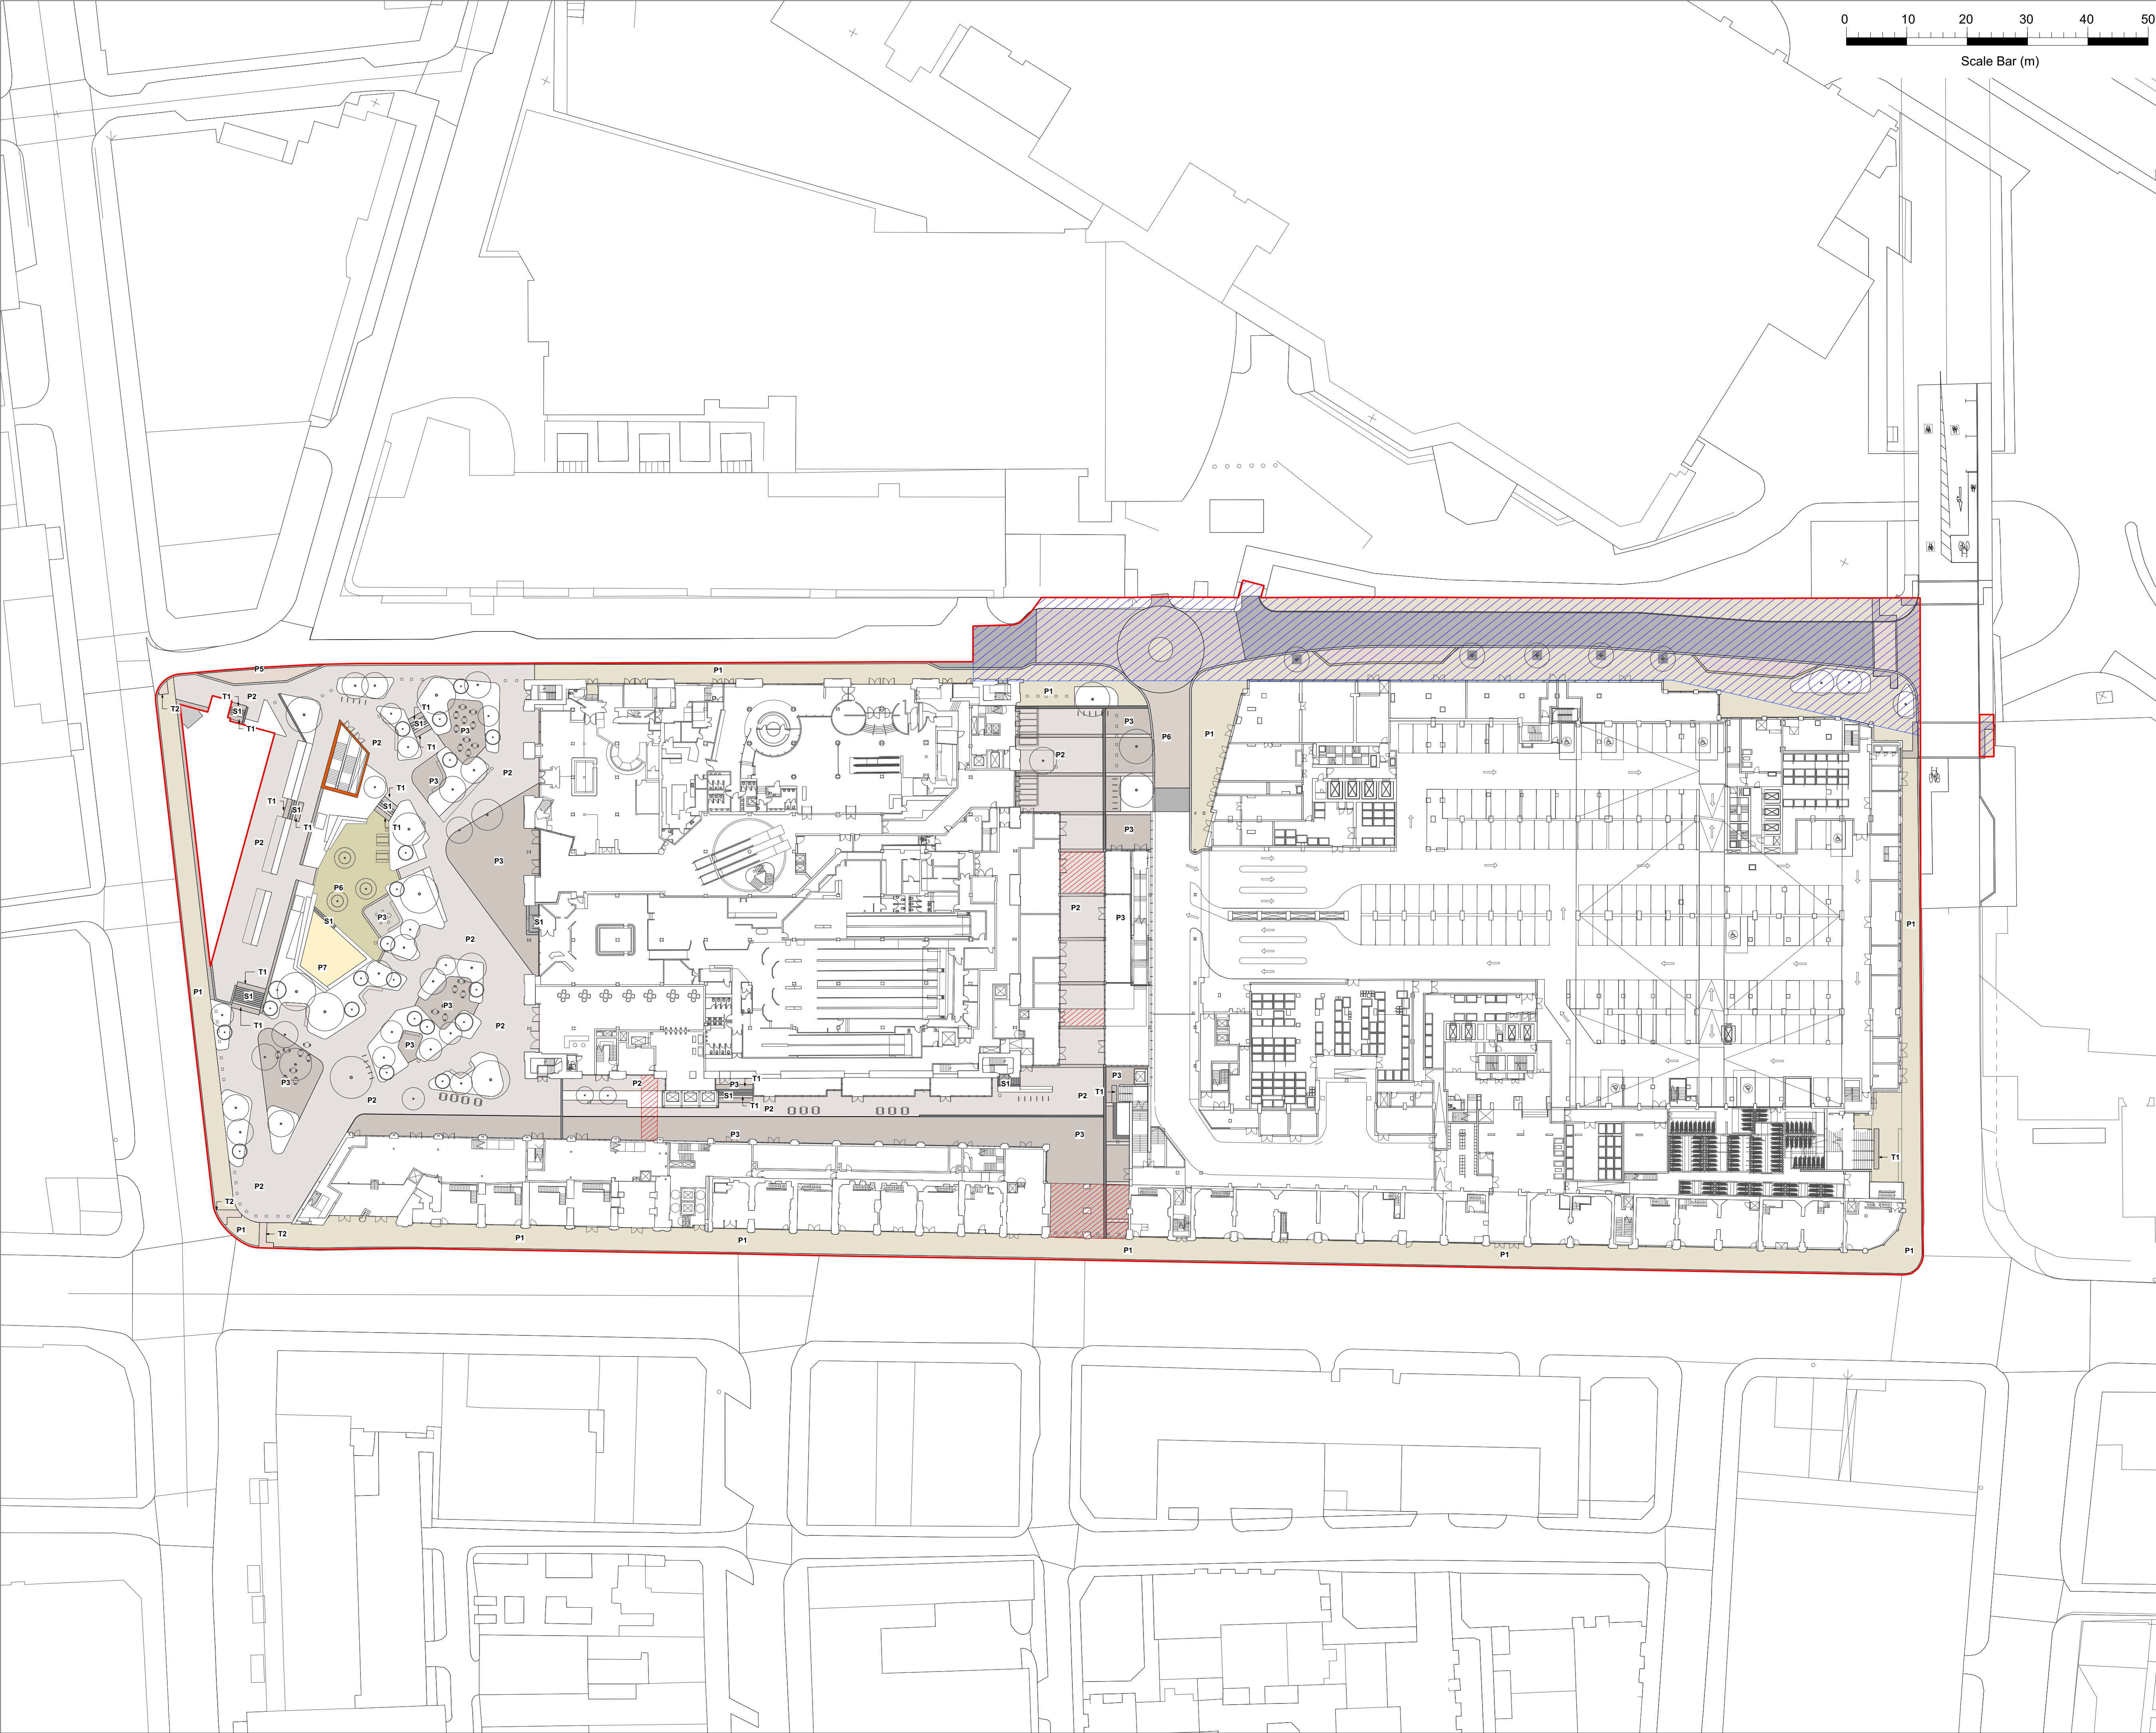


THIS DRAWING IS COPYRIGHT PROTECTED AND MAY NOT BE REPRODUCED IN WHOLE OR PART WITHOUT WRITTEN AUTHORITY FROM THE OWNER.

- NOTES:
1. Do not scale from this drawing.
 2. Always work to noted dimensions.
 3. All dimensions are in millimetres unless otherwise stated.
 4. All setting out, levels and dimensions to be agreed on site.
 5. The dimensions of all materials must be checked on site before being laid out.
 6. This drawing must be read with the relevant specification clauses and detail drawings.
 7. Order of construction and setting out to be agreed on site.

KEY

- REDLINE BOUNDARY**
- HARDWORKS**
- AREA SUBJECT TO S278 WORKS**
- AREA UNDERNEATH BRIDGE ACCESS**
- NATURAL STONE SLAB PAVING - TYPE 1**
Yorkstone, diamond sawn, random stretcher bond, to match adopted areas.
Marbells, Scimitour or equal and approved.
Colour: greyish buff.
Bond: Random stretcher bond across the footway.
NOTE: Bedding and sub-base to MCC.
Highways standard details and specification.
- NATURAL STONE PAVING - TYPE 2**
Blend of medium module Natural Stone Setts.
Colour: Warm greys and buffs.
Bond: Random Stretcher
- NATURAL STONE PAVING - TYPE 3**
Blend of small module Natural Stone Setts.
Colour: Warm greys and buffs.
Bond: Random Stretcher
- TARMACADAM SURFACING with buff chippings aggregate**
To Water Street junction roundabout (subject to S278 works/approval)
- FRESH BOUND GRAVEL**
To central activity space
Colour: Buff
Product: Sunset natural aggregate or similar approved
- PLAY SAND**
To central sand pit
- NATURAL STONE STEPS**
Type: Granite
Colour: Mid Grey
To include associated contrasting strips to top and side of step tread and stainless steel handrails to each side of flight.
- TACTILE PAVING**
Curbside tactile paving to top and bottom of steps.
Type: Granite
Colour: Dark Grey
- TACTILE PAVING**
Blister tactile paving to pedestrian crossings.
Type: Granite
Colour: Dark Grey

S4-P03	17-11-22	Planning	SAB	LH
Revision	Date	Description	Drawn	Apprvd.

Planit I.E. Limited
E: info@planit-ie.com W: planit-ie.com

MANCHESTER
2 Back Grafton St, Altrincham, WA14 1DY
T: 0161 928 9281

LEEDS
No. 1 Aire Street, Leeds Station, Leeds, LS1 4PR
T: 0113 824 6413

LIVERPOOL
Tempest S.3, 12 Tithebarn Street, Liverpool, L2 2DT
T: 0151 363 1230

LONDON
Unit 6 Waterside, 44-48 Wharf Road, London, N1 7UX
T: 0207 253 5678

STANDISH
Standish Gatehouse, Stonehouse, Gloucestershire, GL10 3BZ
T: 0145 360 7080

Client GNW Developments Limited

Project Manchester

Drg Title Hardworks - Ground Floor

Created on	Created by	Approved by
28.08.22	SAB	LH

Scale	Size	Workstage
1:500	A1	Stage 2

Drg No.	Suitability	Revision
2891-PLA-XX-00-DR-L-1000	S4	P03