


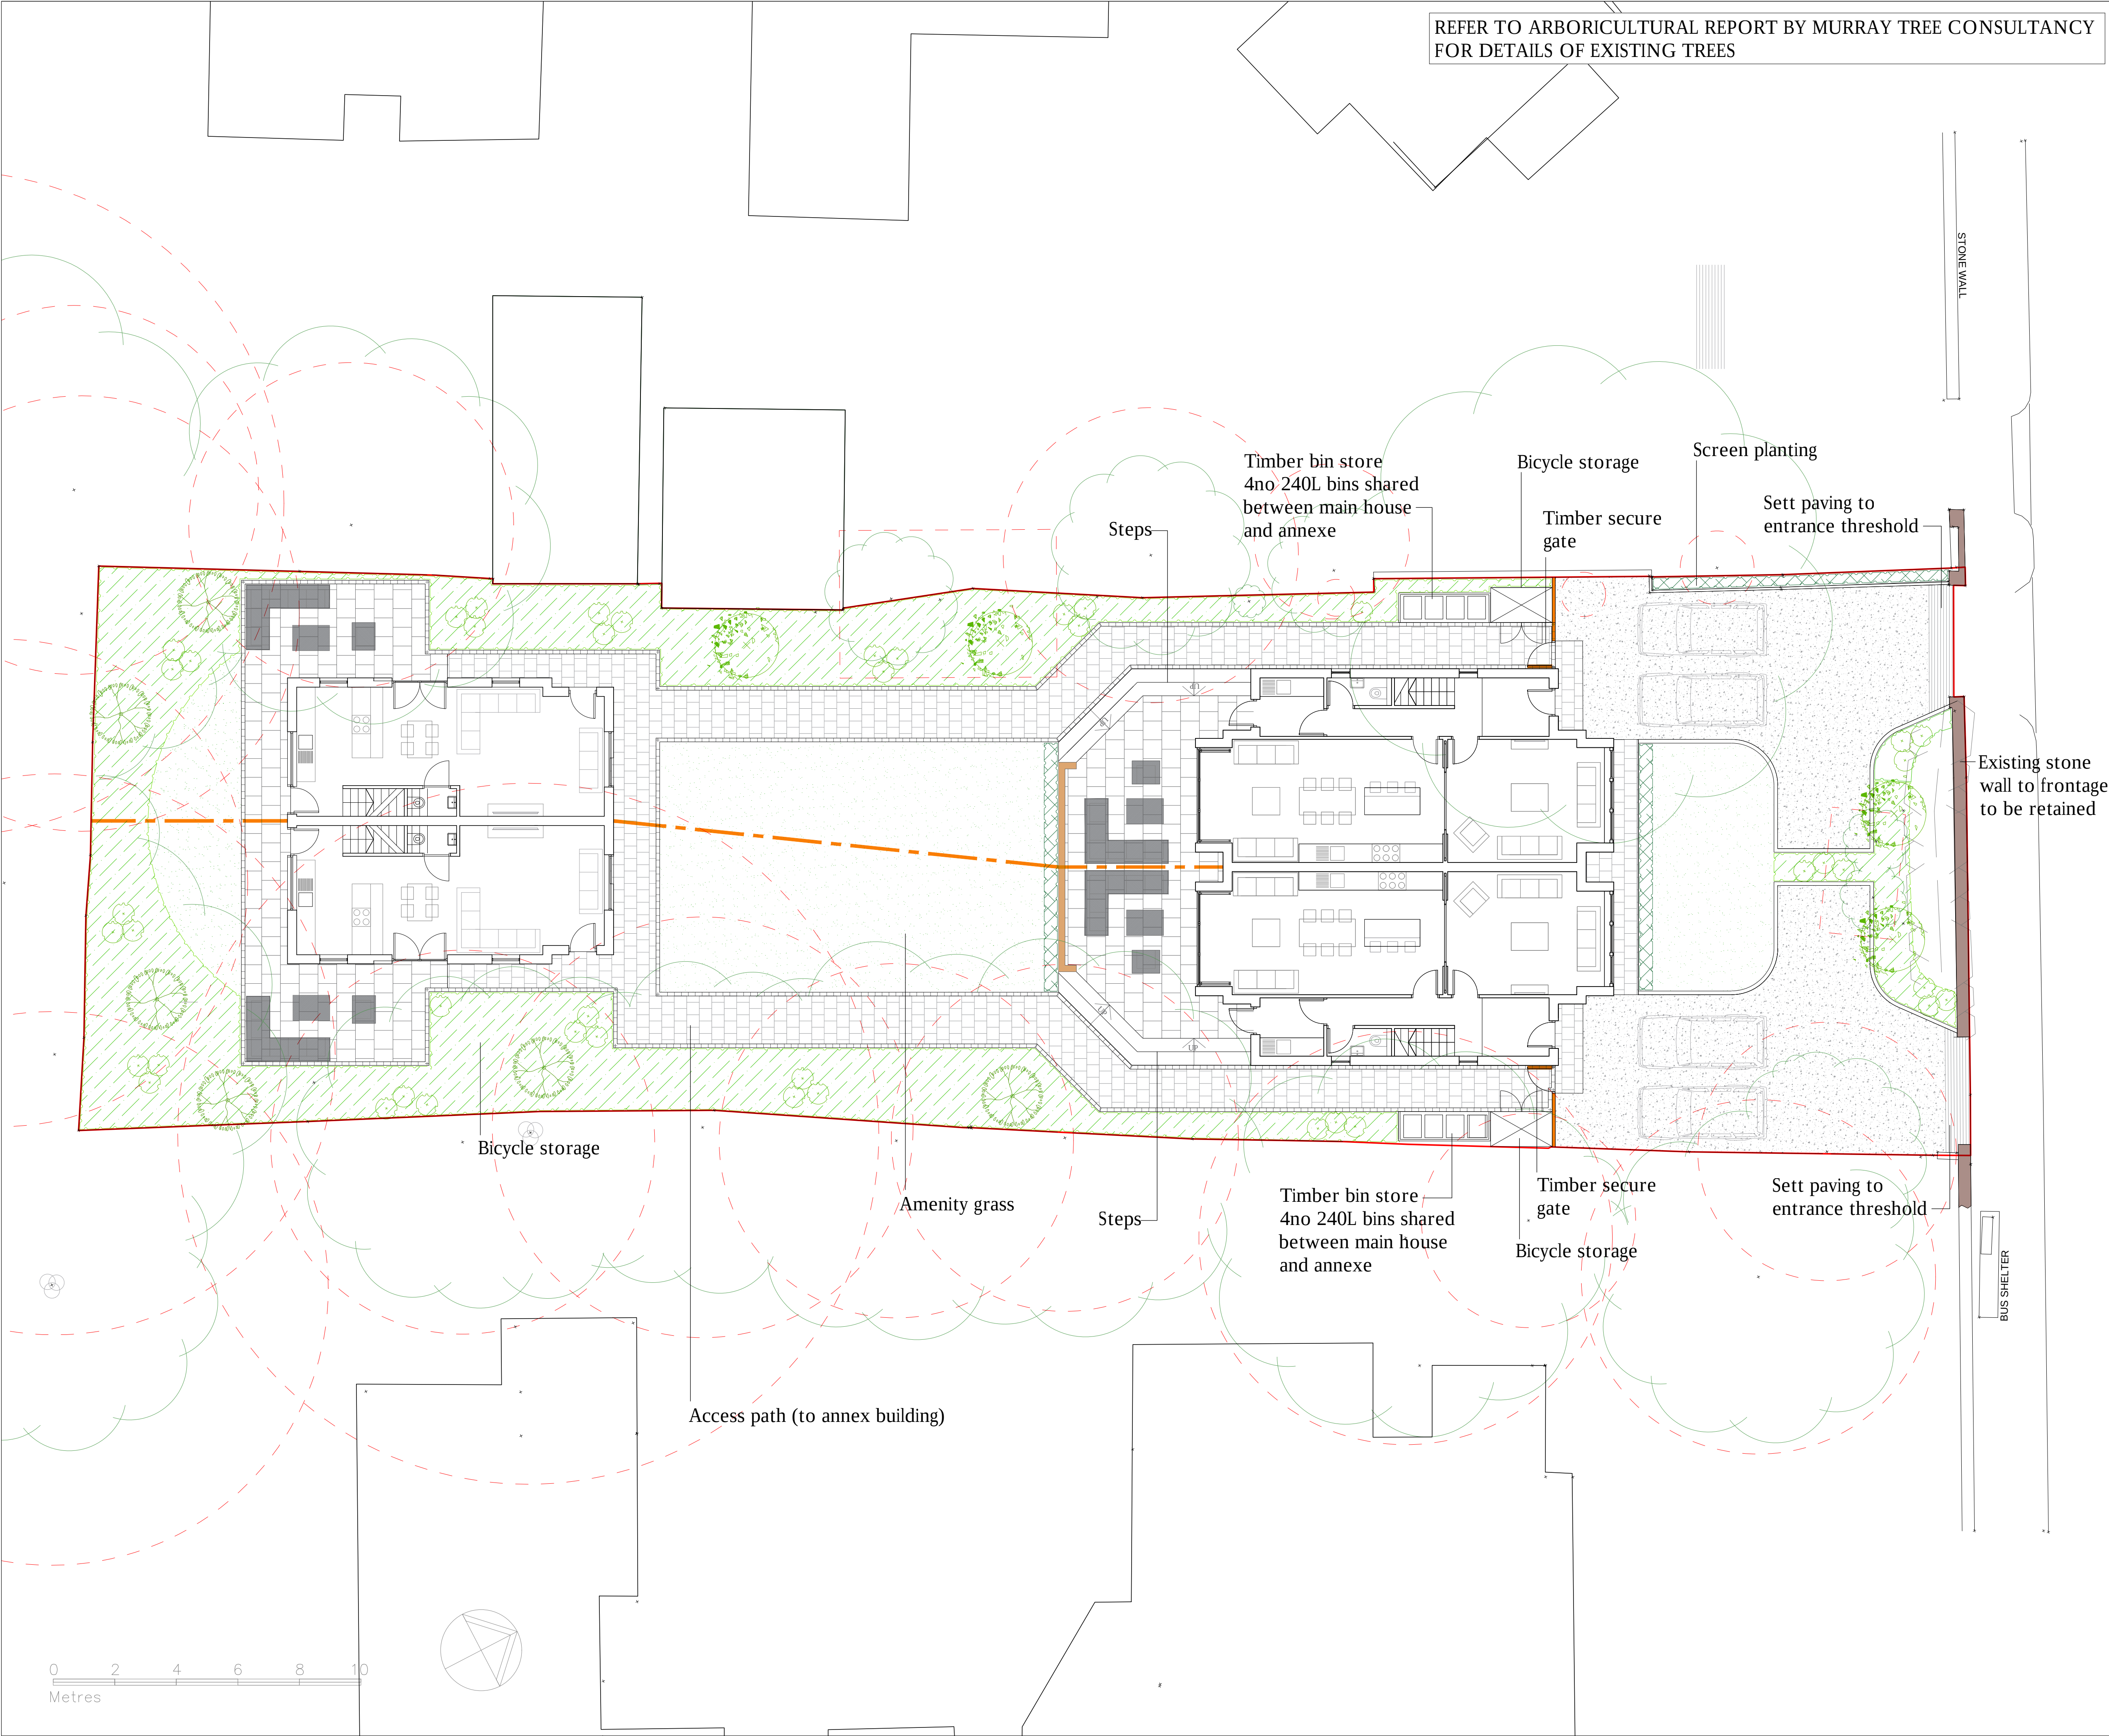

LEGEND

SOFT LANDSCAPING

- Existing Trees Retained
- Proposed Ornamental Trees planted as heavy standards
- Proposed Ornamental Trees planted as multi-stem
- Proposed Shrub beds with feature specimens
- Proposed Hedgerow planting
- Proposed Low Growing Species Rich Grass Areas

SURFACE FINISHES

- Proposed Sandstone paving flags,large unit size (600x900mm) laid in stretcher bond
- Proposed Sandstone paving flags,small unit size (200x300mm) laid in stretcher bond
- Proposed gravel surfacing to driveway. Colour: Cheshire Pink. Aggregate size: 20mm
- Proposed low wall (400mm height) to edge of terrace patio area
- Conservation kerb edging to car park area
- Sandstone sett edging between paths and areas of soft amenity landscape
- Timber fencing with trellis top (1800mm o/a height)

REV A: Layout adjusted in line with Architect's proposals TR 23/08/2022



DEP LANDSCAPE ARCHITECTURE LTD
2 COMMERCIAL STREET, MANCHESTER
M15 4RQ
T: 0161 2419878
W: www.dep.co.uk

Client
Mr T. Ahmed

Project
123 Barlow Moor Road, Didsbury

Description
Landscape Layout

Status
Planning

Scale	Drawn
1:100@A1	TR

Job number	Drawing number	Date	Revision
4420	04	Aug 2022	A

Copyright DEP Landscape Architecture Ltd

All levels and dimensions to be checked on site by contractor prior to commencement; Any variations to be reported to the client. This drawing is to be read in conjunction with all others relating to the project and all information derived accordingly; any anomalies to be reported to the client. Do not scale from this drawing. Use figured dimensions only. Work shown on this drawings to be carried out in accordance with current British Standards and Codes of Practice.

© Copyright to DEP Landscape Architecture Limited. The information shown on this drawing shall not be reproduced or copied in any form without prior written consent from DEP Landscape Architecture Limited.