

CONSTRUCTION

PRETTYLITTLETHING


KEY:-

Direction of car flow

EV/Electric Vehicle Charging Point

EV/Electric Vehicle Charging Point
Future Expansion

Parking Calculation	
	Existing
Standard parking	14
DDA	1
EVC	2
Motorcycle	0
Total	17

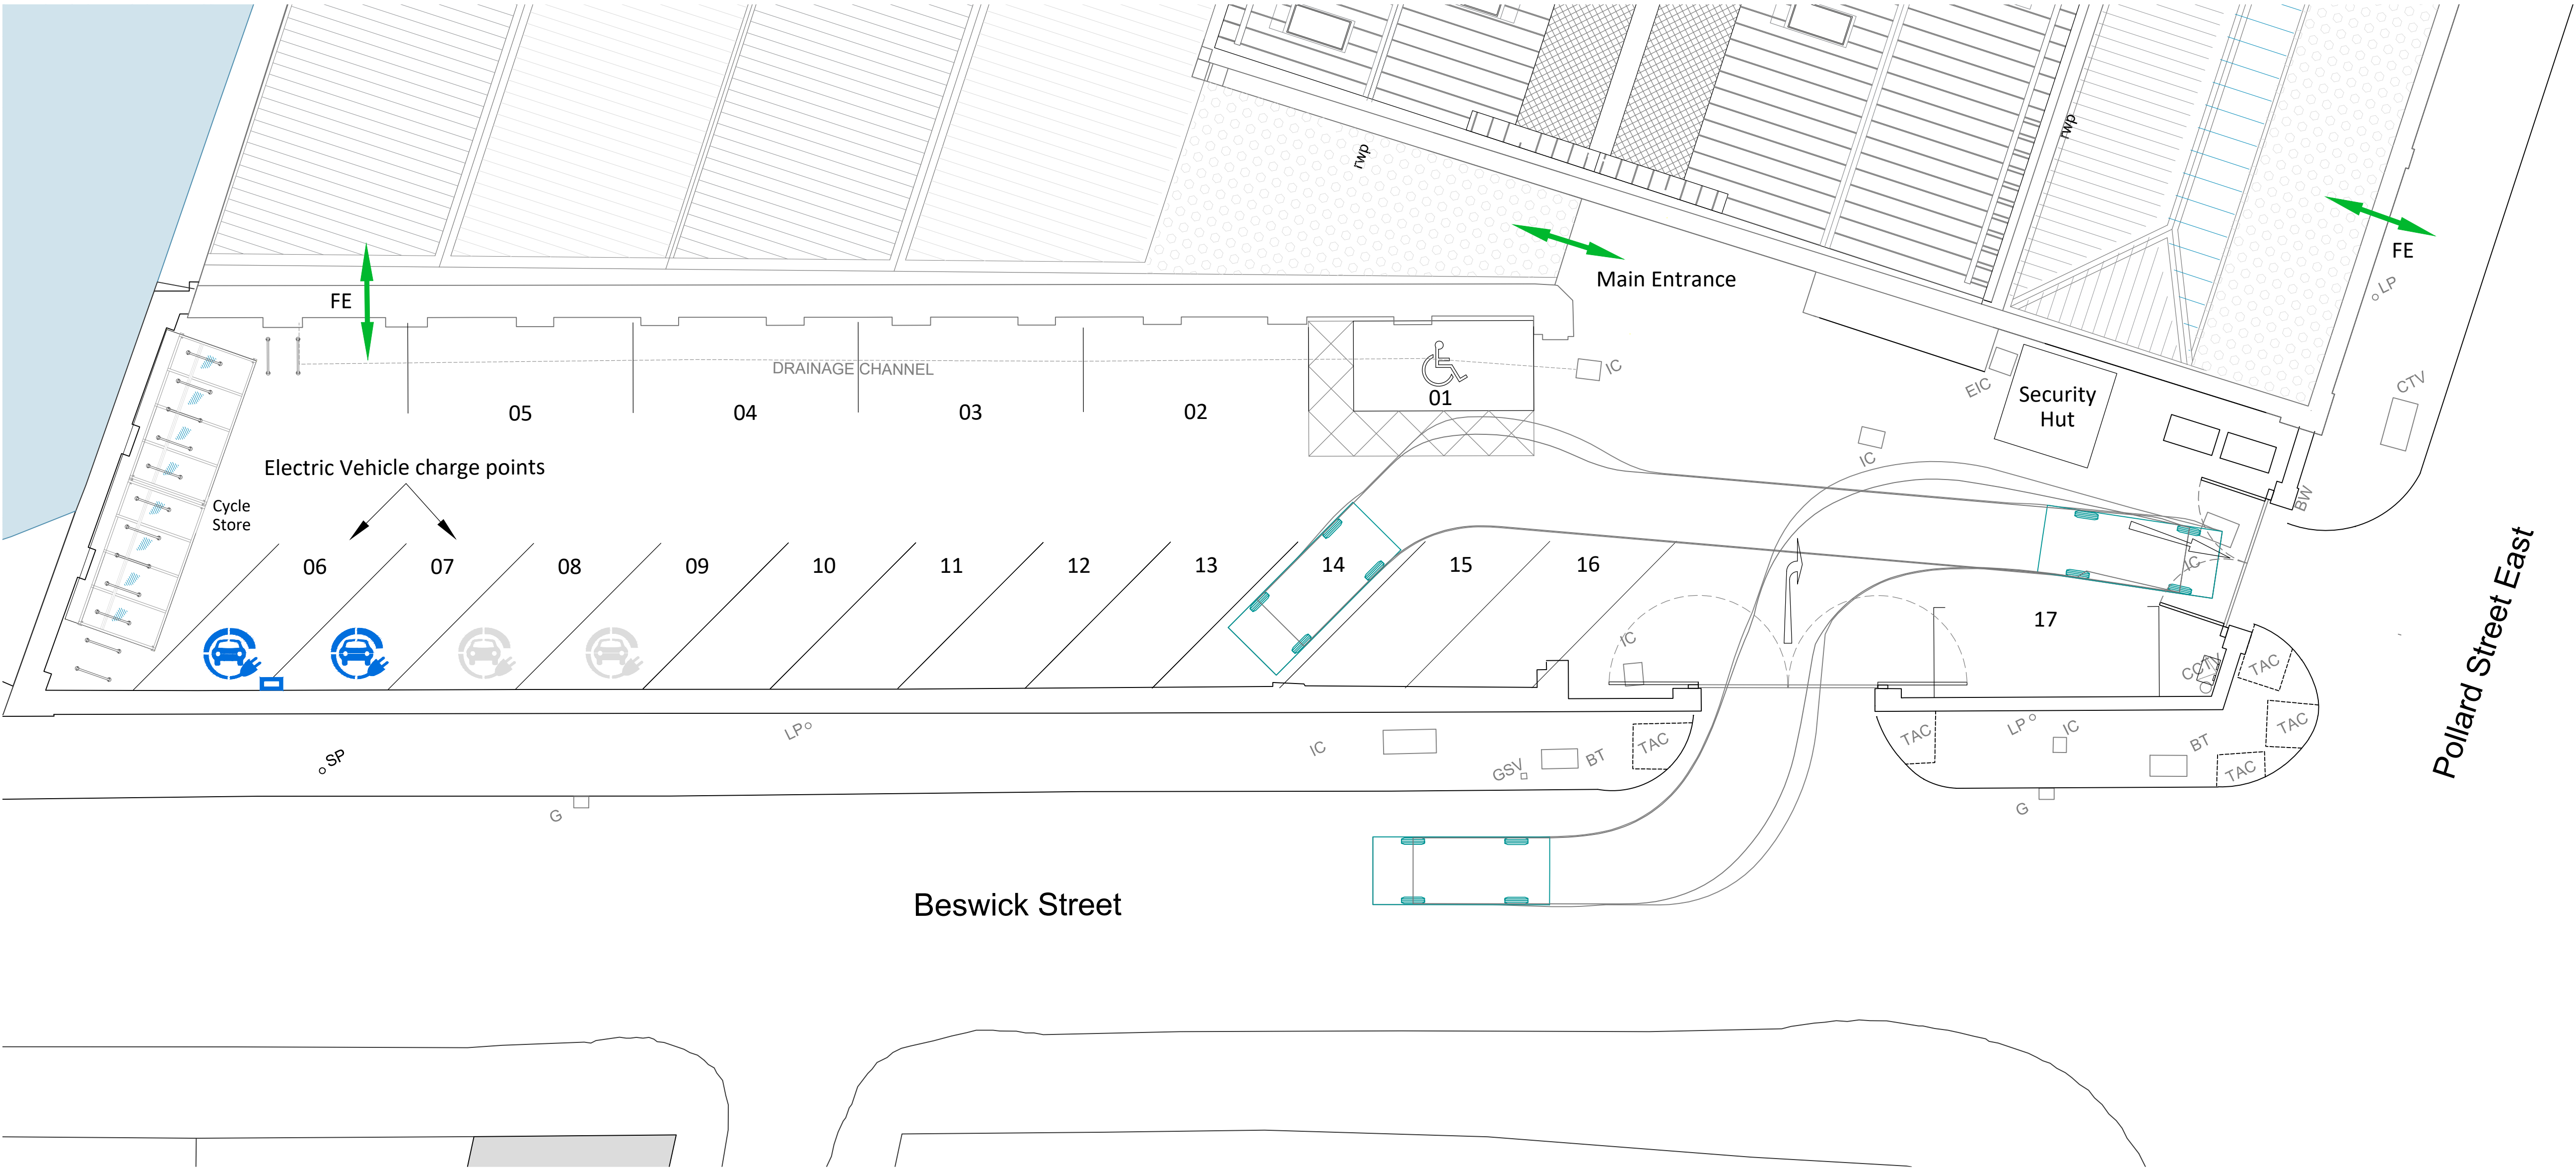

Existing Parking Plan
Scale 1:100
Scale Bar 1:100 @ A1

SOA

A	Drawing notes as Construction Issue.	TR	MH	02.08.22
Rev	Description	by	Chk	Date

Project: **PLT Wellington Mill** Pollard Street East, Ancoats, Manchester, M40 7FS

Title: **Existing Parking Plan**

Client: **Pretty Little Thing**

Drawn By: **CM** Checked By: **TR** on **28/04/2022**

Original Size: **A1** Project Number: **22076**

Drawing Number: **SI-00-DR-A-1012** REV **A**

