

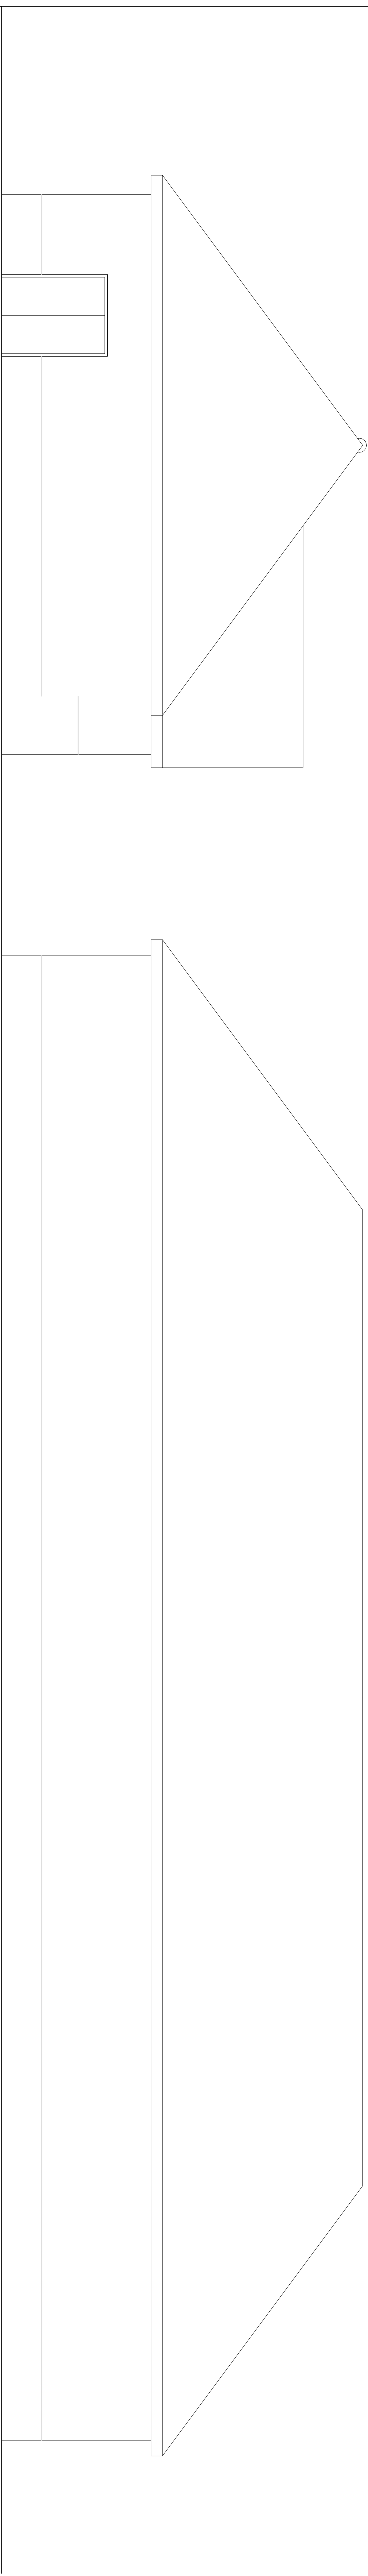
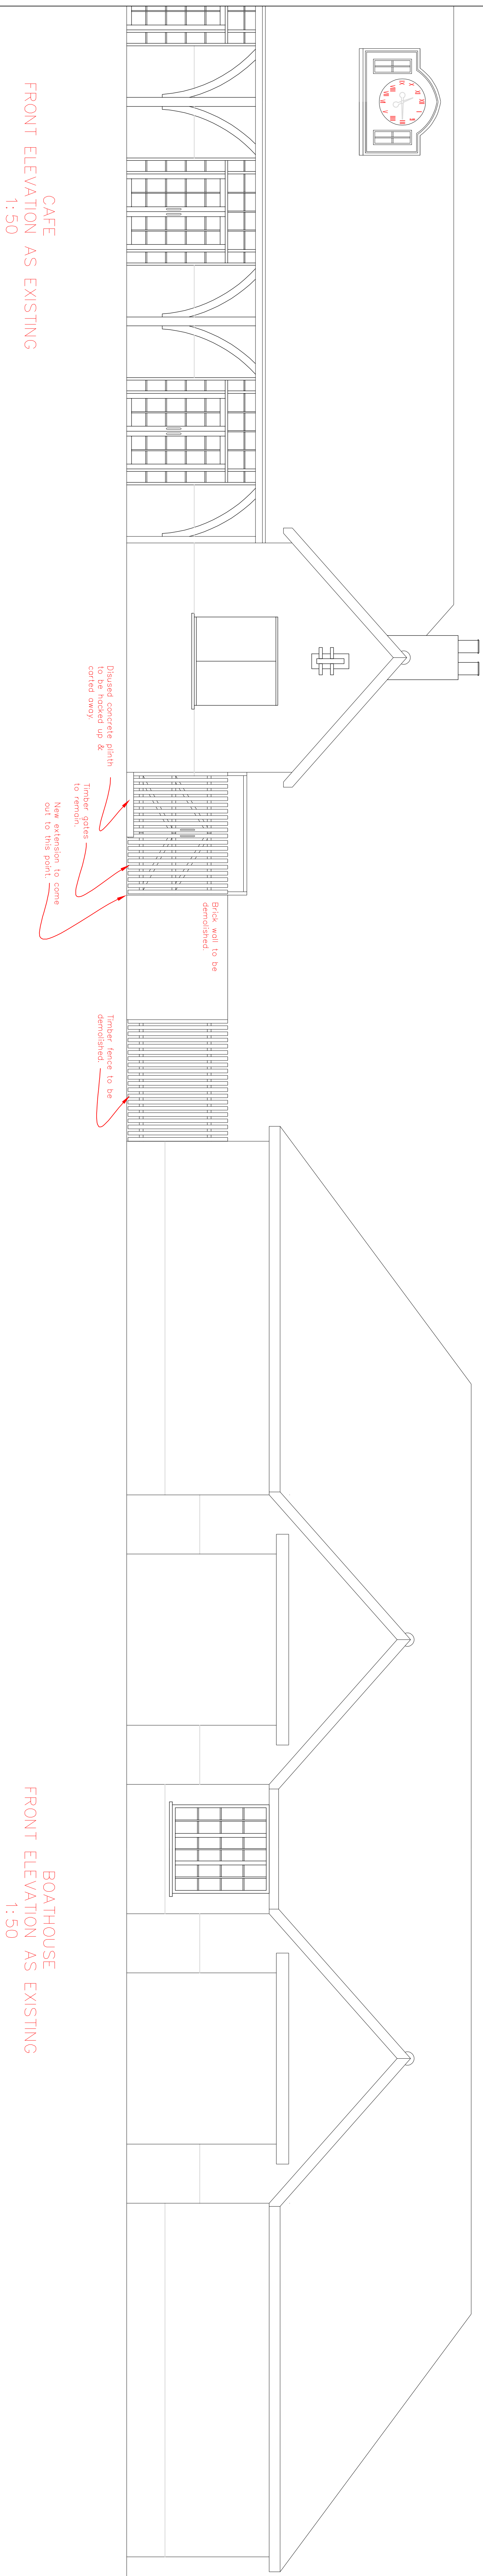


- NOTES**
1. All dimensions are in millimetres unless otherwise stated
 2. This drawing is to be read with all other relevant documentation
 3. Do not scale from this drawing, all measurement data should be taken directly from the model

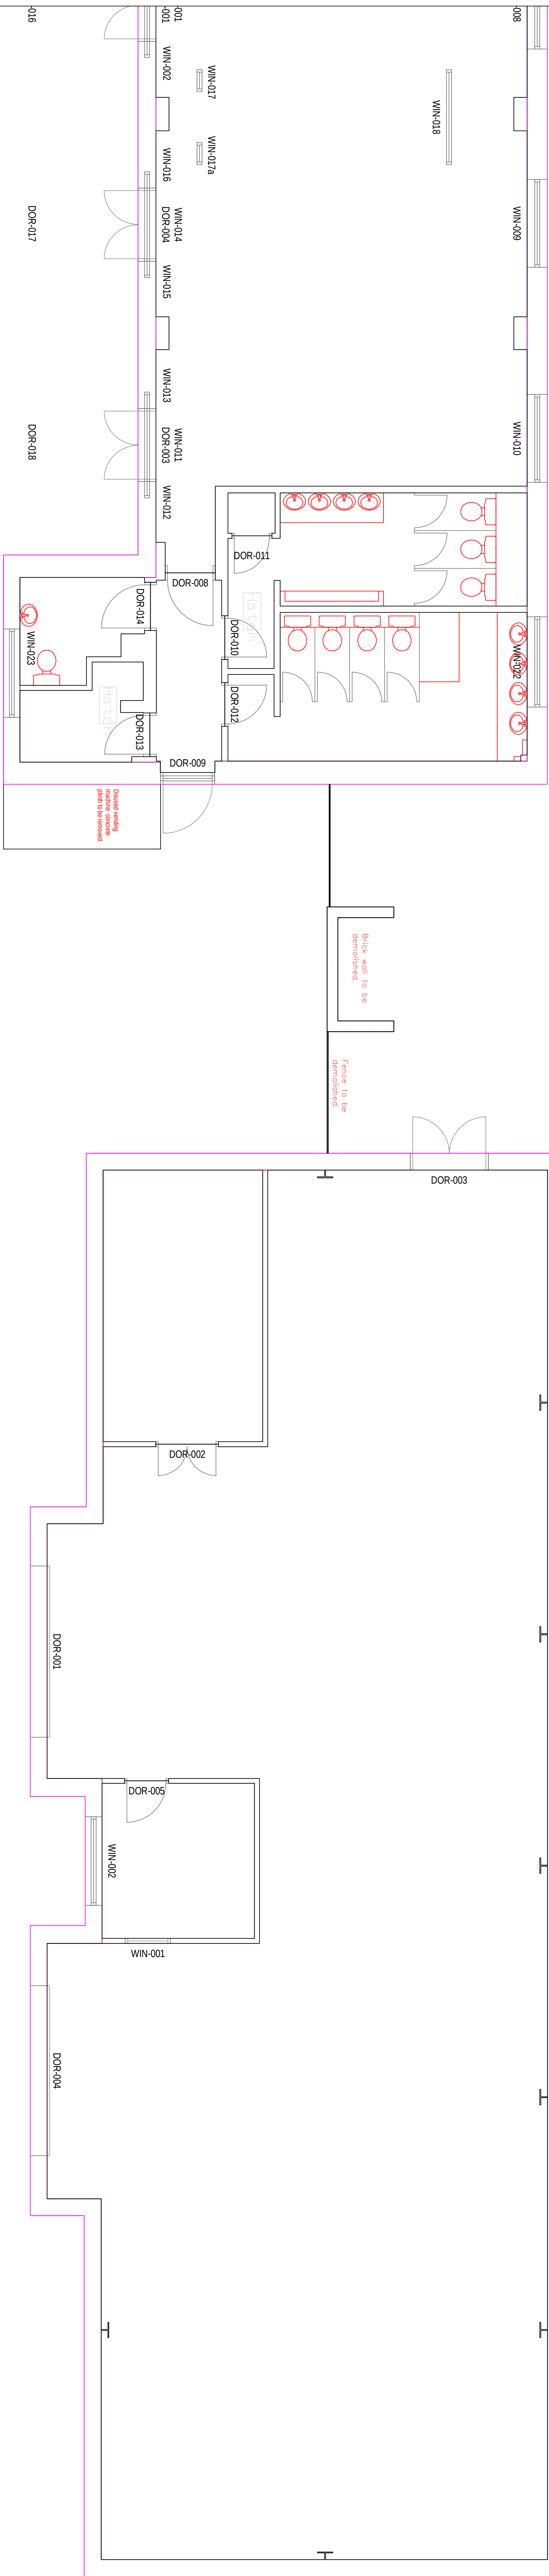

BOATHOUSE
SIDE ELEVATION AS EXISTING
1:50

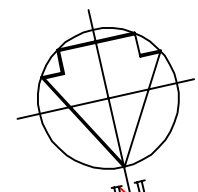

No part of this drawing or data file may be reproduced without prior written permission of the Manchester City Council or approved representative.

 MANCHESTER CITY COUNCIL		Made available by Information Services Unit
Capital Programmes Division		
Planning		
PROPERTY TITLE Heaton Park Business Manchester, M20 5W	PROJECT TITLE Changing Street Facility	URBAN/CL/4542/3 0000
CL/4542/3 CL/4542/3	Revenue: 11% Expenditure: Expenditure & Pensions	DATE 26/06/2022
FISCAL as noted	AUTHOR P. Stonard / T. Grehend	CHECKED BY AM
WSP-MCC-4542/3-DR-A-0002		