


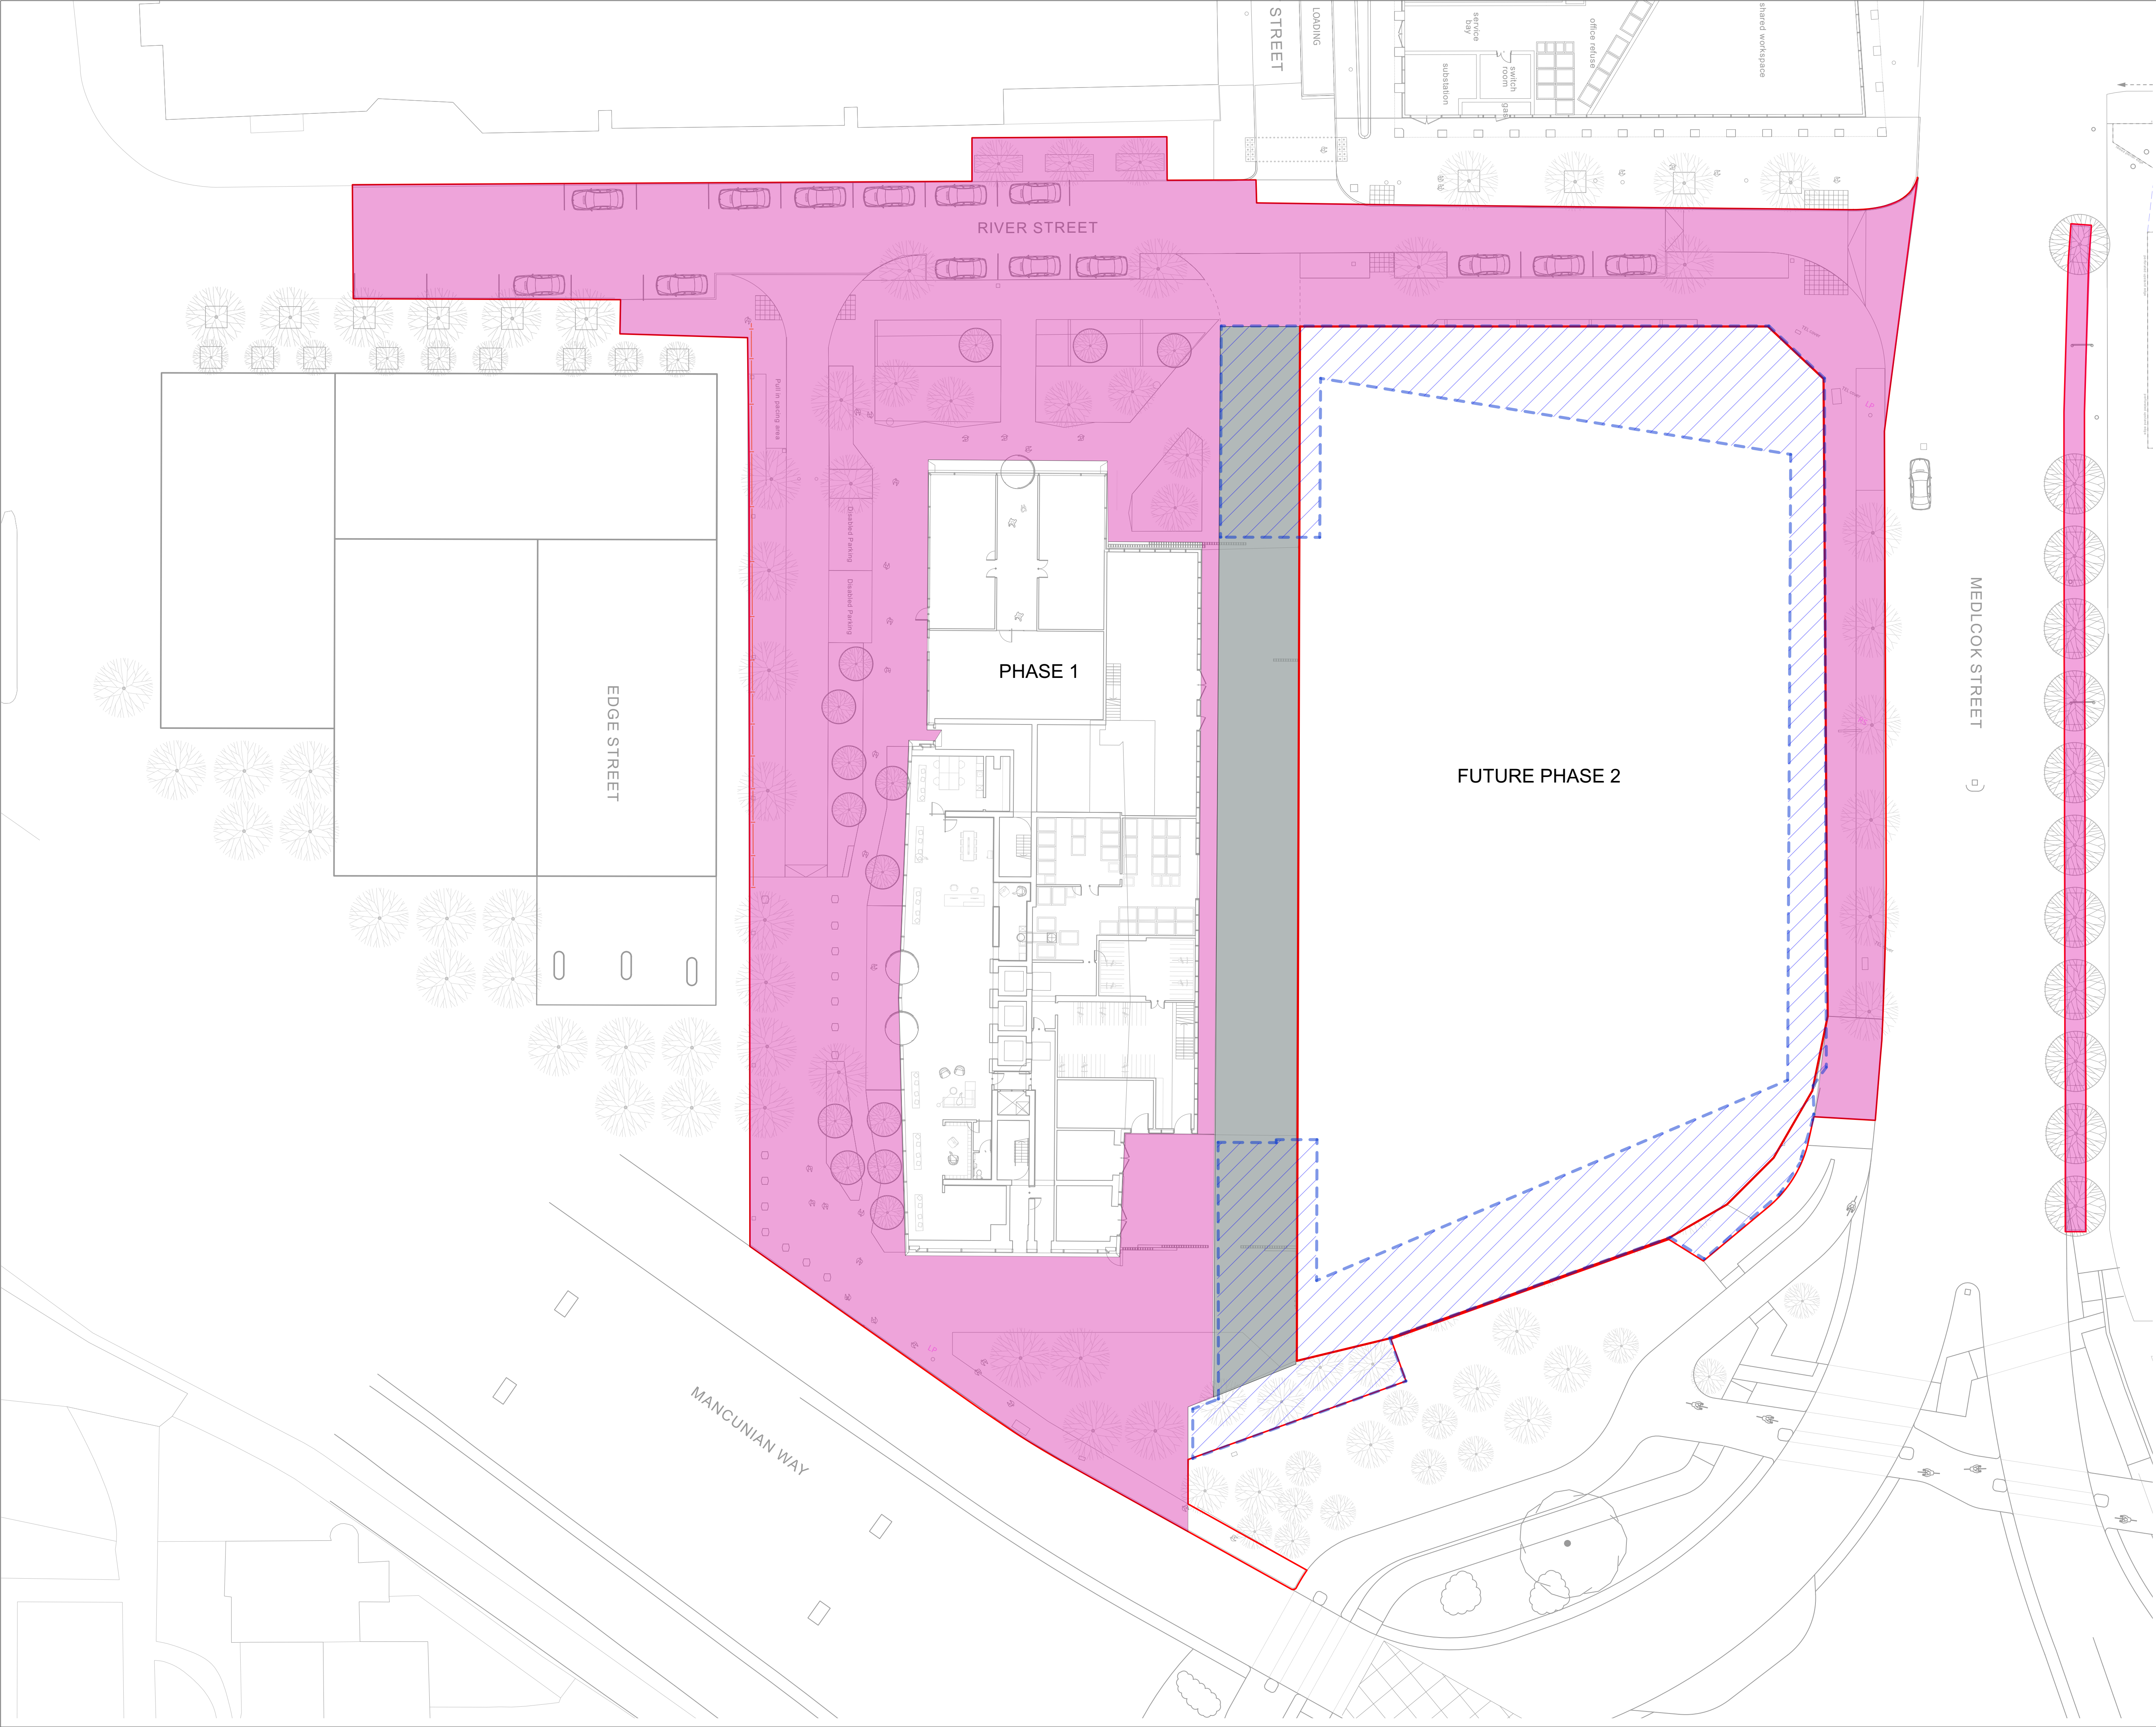

Key

- Extents of hoarding line/compound
- Extents of permanent finishes
- Extents of temporary tarmac finish
- Permanent landscape finishes delivered post construction of the residential building.

P02	12.10.22	Updated layout	CB	RM
P01	01.03.21	First issue	JC	RM
Revision	Date	Description	Drawn	Apprvd.



Planit I.E. Limited
E: info@planit-ie.com W: planit-ie.com
MANCHESTER
2 Back Grafton St., Altrincham, WA14 1DY
T: 0161 928 9281
LONDON
Unit 6 Waterside, 44-48 Wharf Road, London, N1 7UX
T: 0207 253 5678
LIVERPOOL
No. 8 Princes Parade, Princes Dock, Liverpool, L3 1DL
T: 0151 705 6746

Client Premier Inn Hotels and Dominvs Group

Project One Medlock

Drg Title Phasing Plan 02 - Residential Buidling

Created on	Created by	Approved by
12-11-20	JC	SF

Scale	Size	Workstage
	A1	Information

Drg No.	Suitability	Revision
2072-PLA-XX-XX-DR-L-0012	S1	P02