


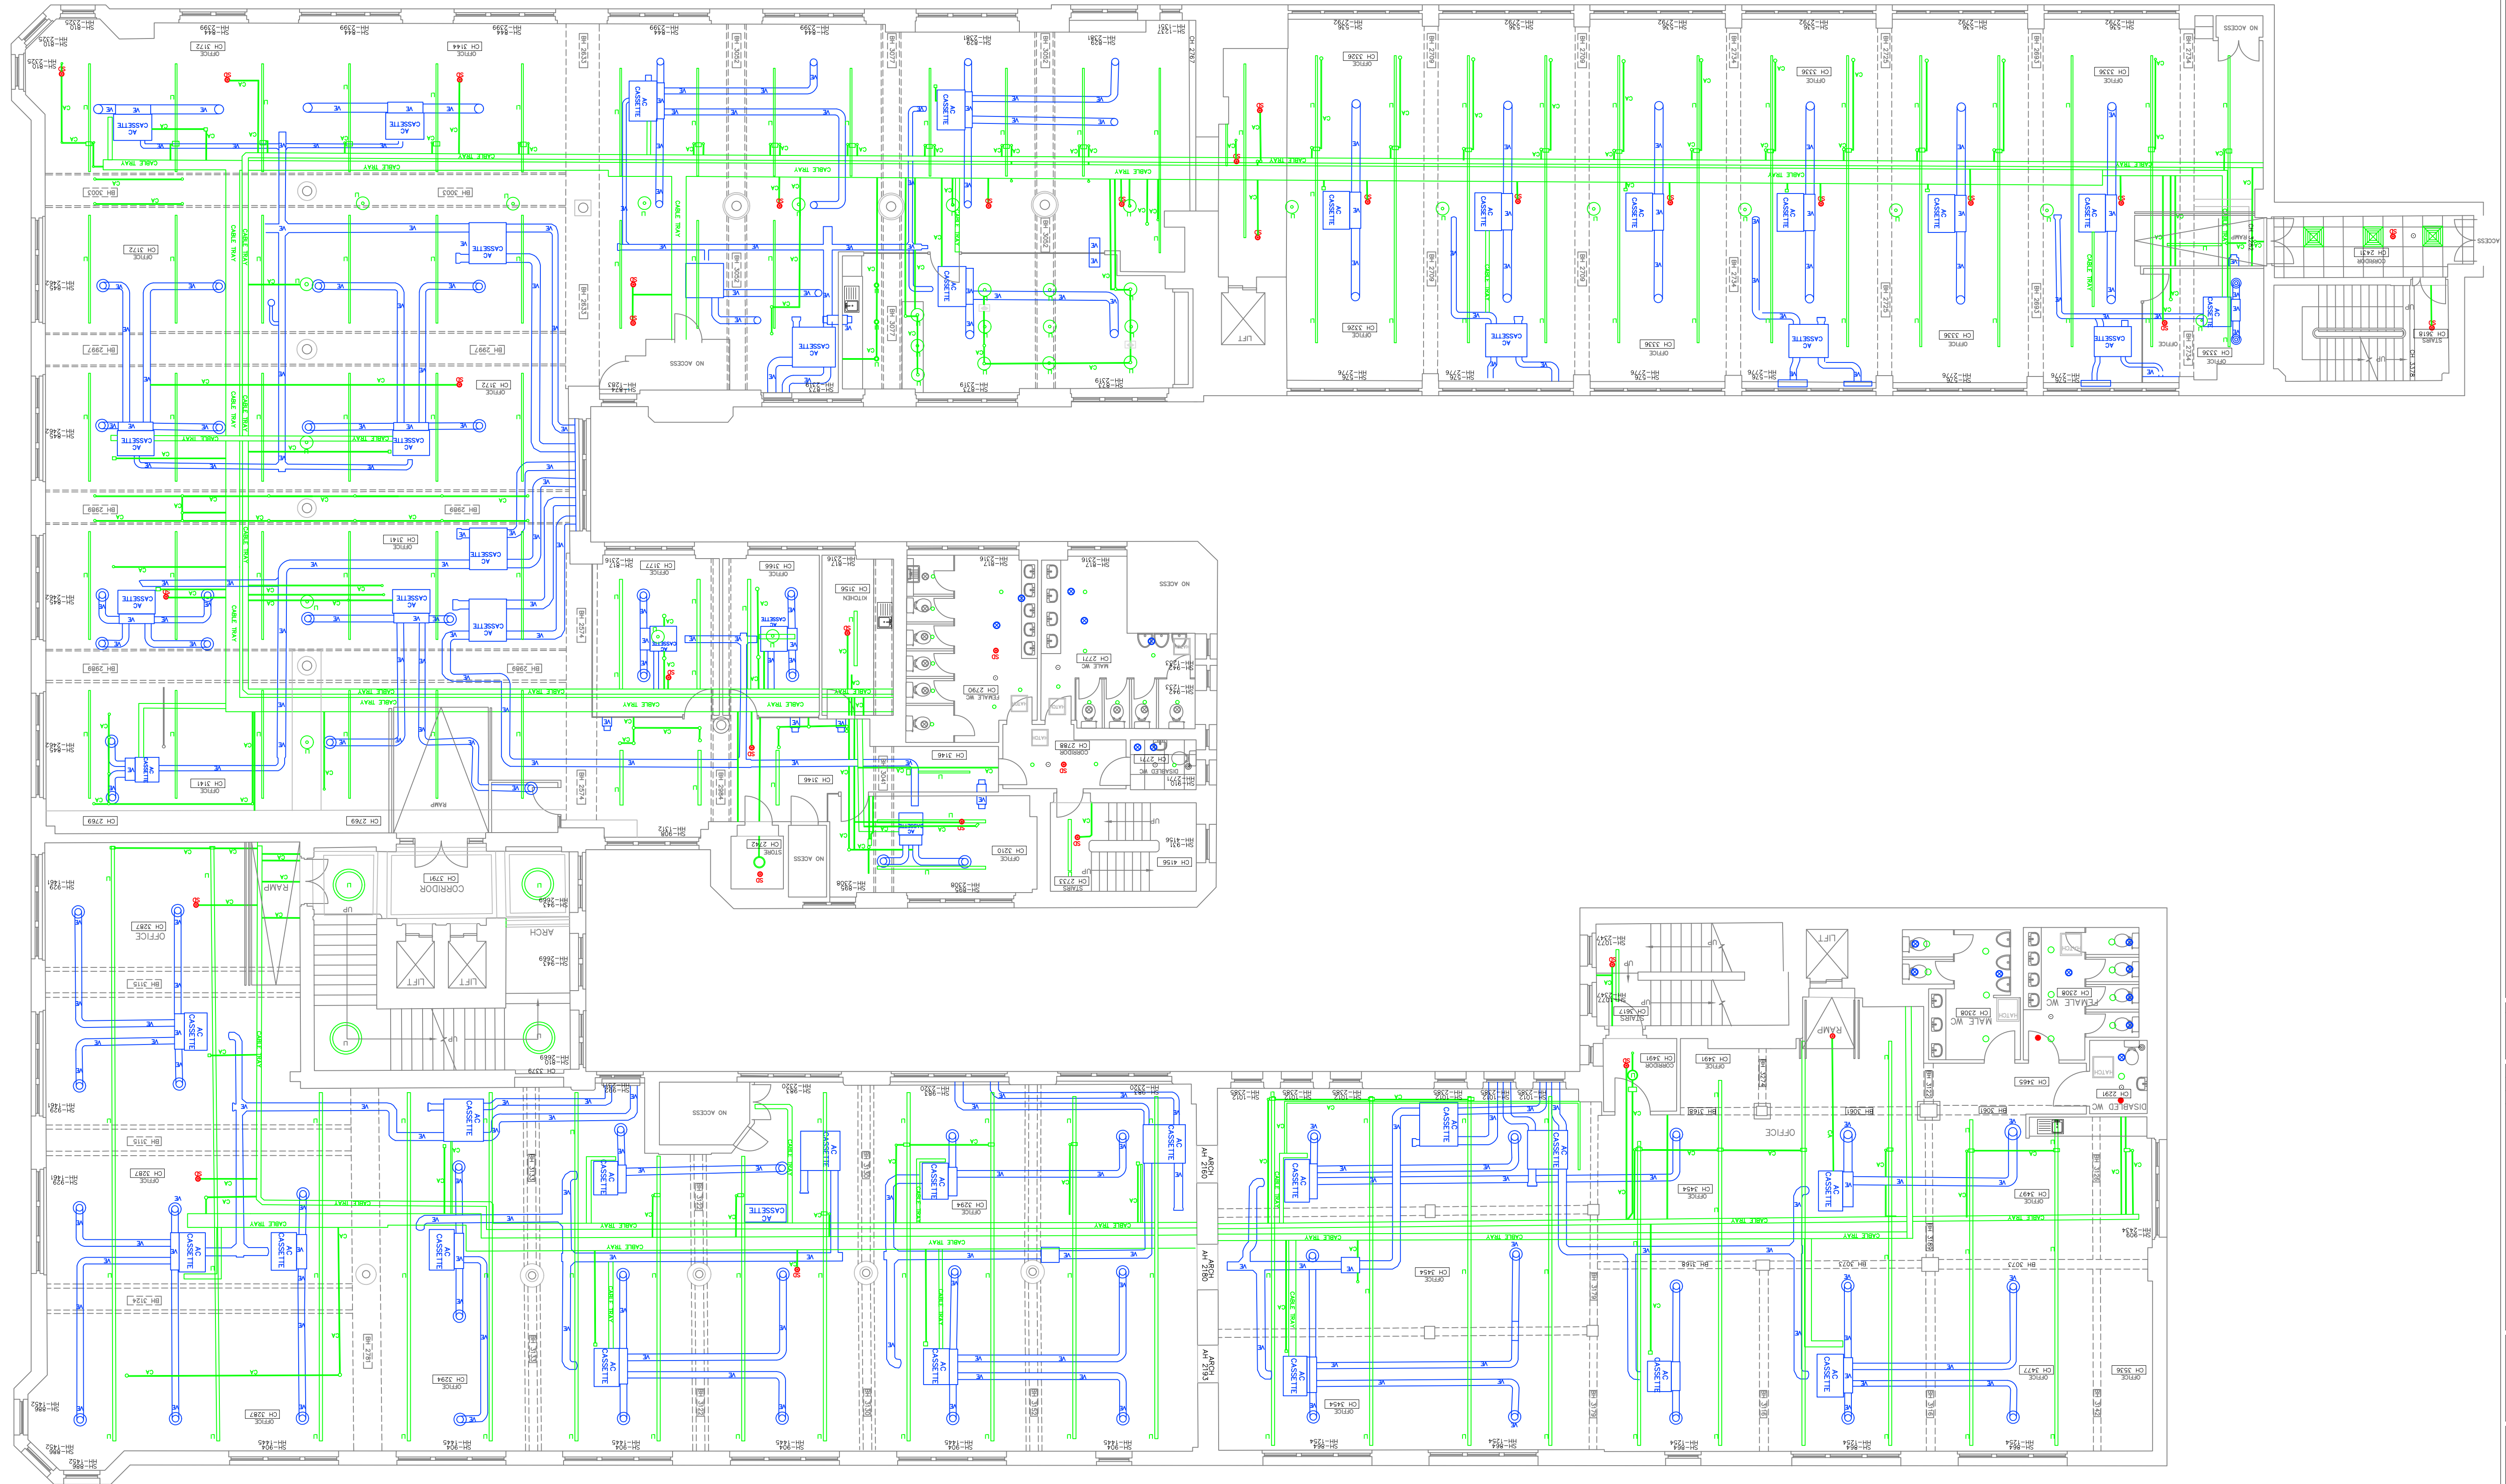

NOTE ALL DIMENSIONS TO BE CHECKED ON SITE
NO DIMENSIONS TO BE SCALED UNLESS OTHERWISE STATED

DRAWING STATUS		
FOR CONSTRUCTION		
REV	DESCRIPTION	DATE/INITIAL



adworkplace

THE WORKPLACE | 228BA COURT | CANNESIDE WAY | MANCHESTER | M14 6UN
T: 0161 655 0290 www.adworkplace.com

DEVELOPMENT	MIKE MILLWARD
PROJECT MANAGER	JEREMY COX
DESIGN	DRAWN BY CHLOE ROGERS STACEY ROBINSON
SCALE@A1	1:100
DATE	07.10.22
PROJECT	OREGA TOOTAL BUILDINGS 56 OXFORD ST MANCHESTER M1 6EU
DRAWING NO.	REVISION
C1837_03_00_100	
DRAWING TITLE	EXTG 3RD FLOOR LAYOUT c/w M&E SURVEY