


NOTES

Canopy based on:
Okatent Single Padel Topspin 5.2

Padel court based on:
AFP Aluminium posted court

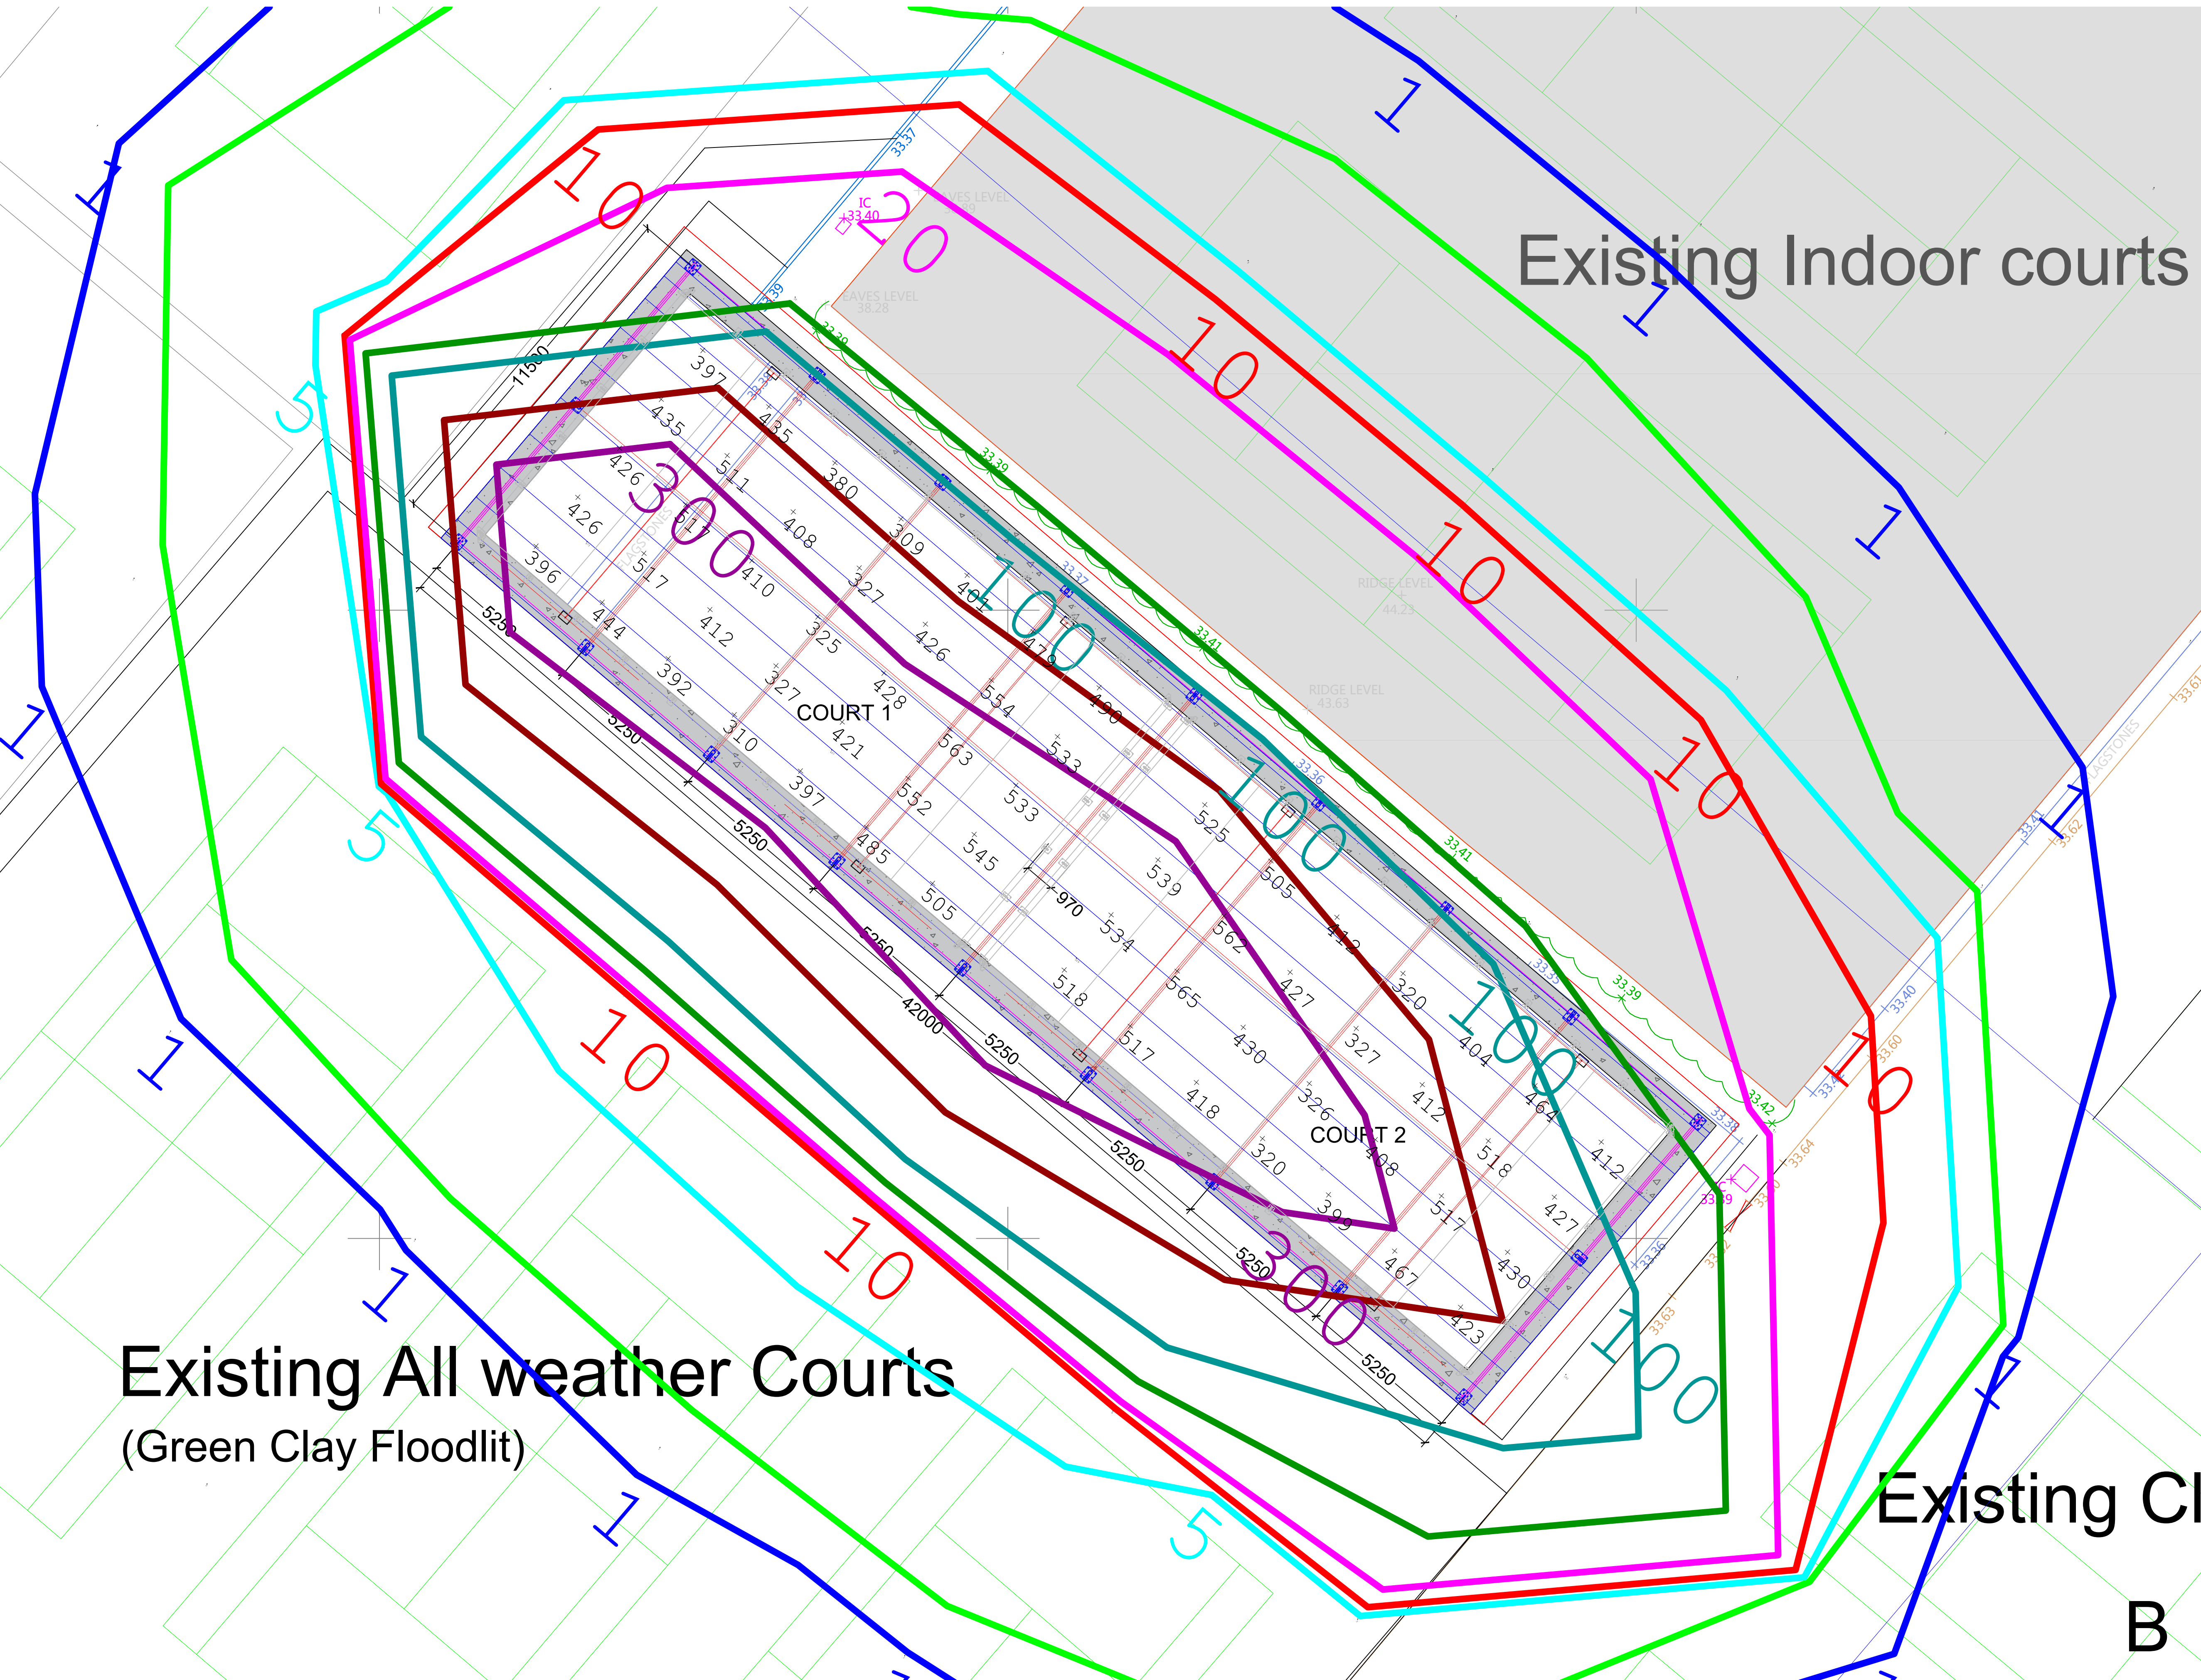

E	Light calc plan	LS	08.09.22
REV:	DESCRIPTION:	BY:	DATE:
STATUS:	DESIGN		
CLIENT:	The Northern LTC		
SITE:	The Northern LTC		
TITLE:	LIGHT CALCULATION		
SCALE:	1:100 @A1	DATE:	08.09.22
PROJECT No:	2011-04	DRAWN:	LS
		CHECKED:	AP
		REVISION:	E
			006

PADELTECH

Head office
Unit 12, 4-5 Lochside Way, Edinburgh, EH12 9DT
+44(0)131 581 8883
Southern office
Suite 3, Lake View House, Wilton Drive, Tournament Fields,
Warwick, CV34 6RG
+44(0)1926 679 586