



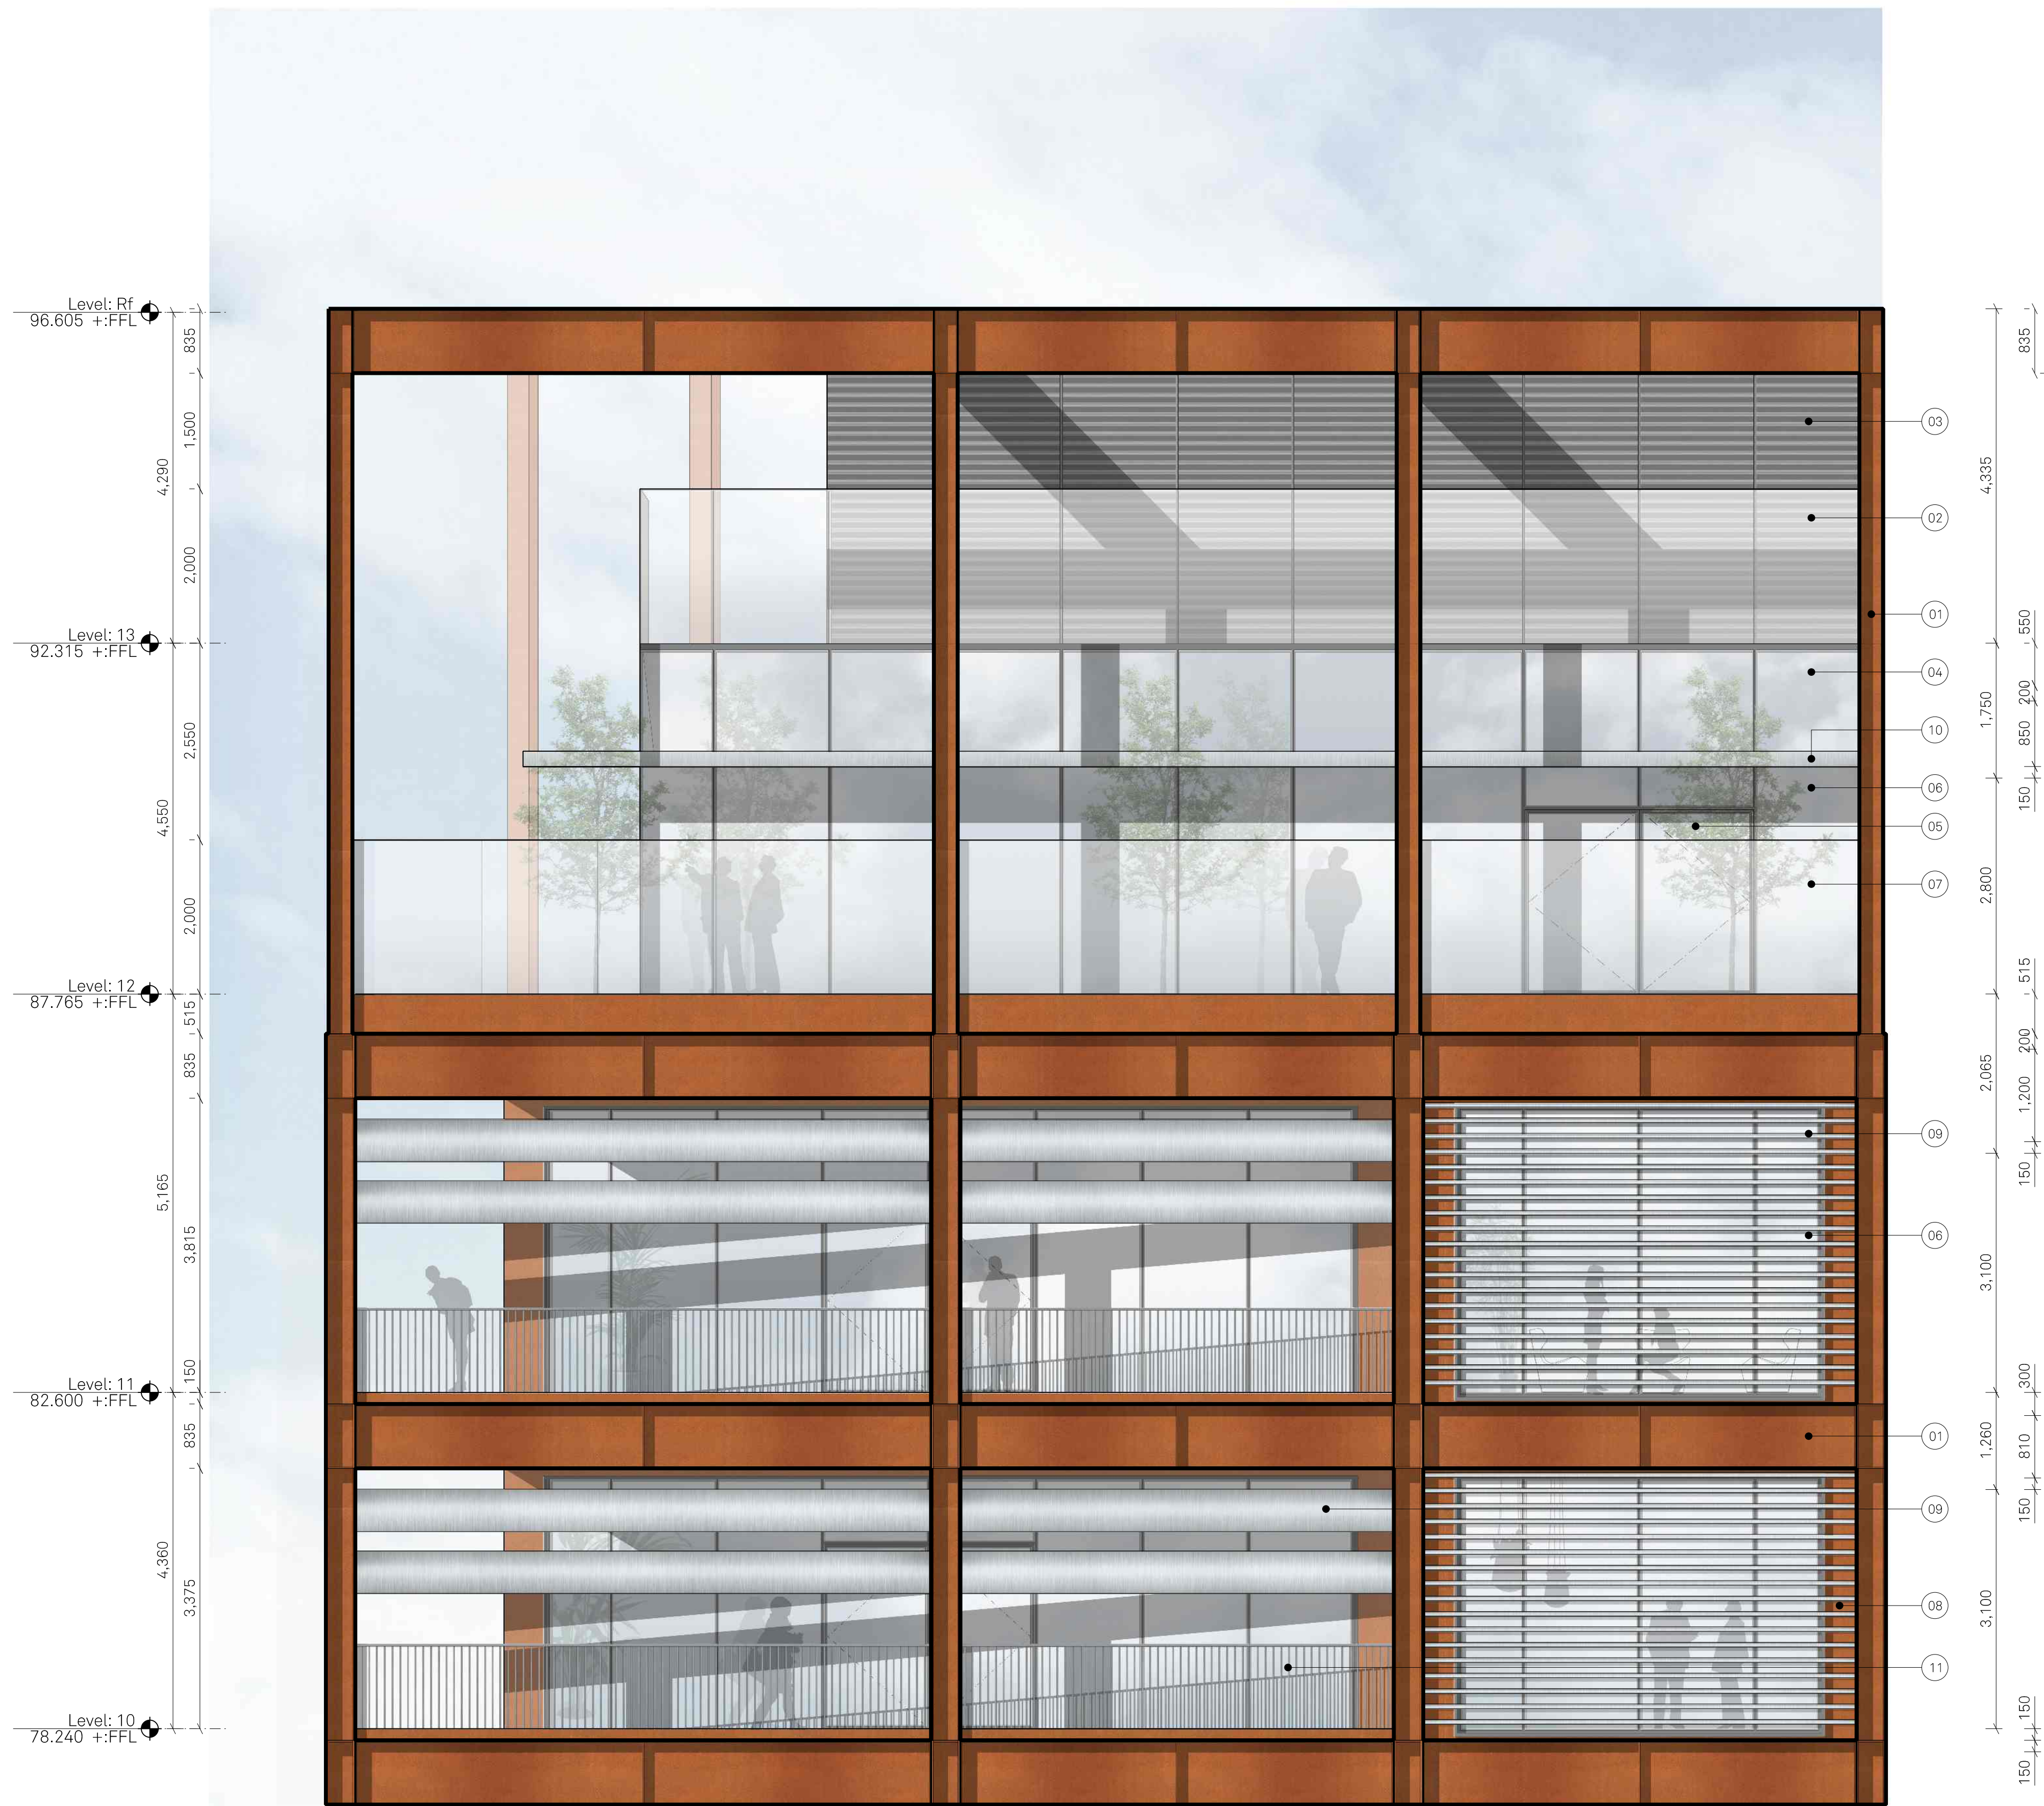

PARTIAL ELEVATION
Medlock Junction External Balcony

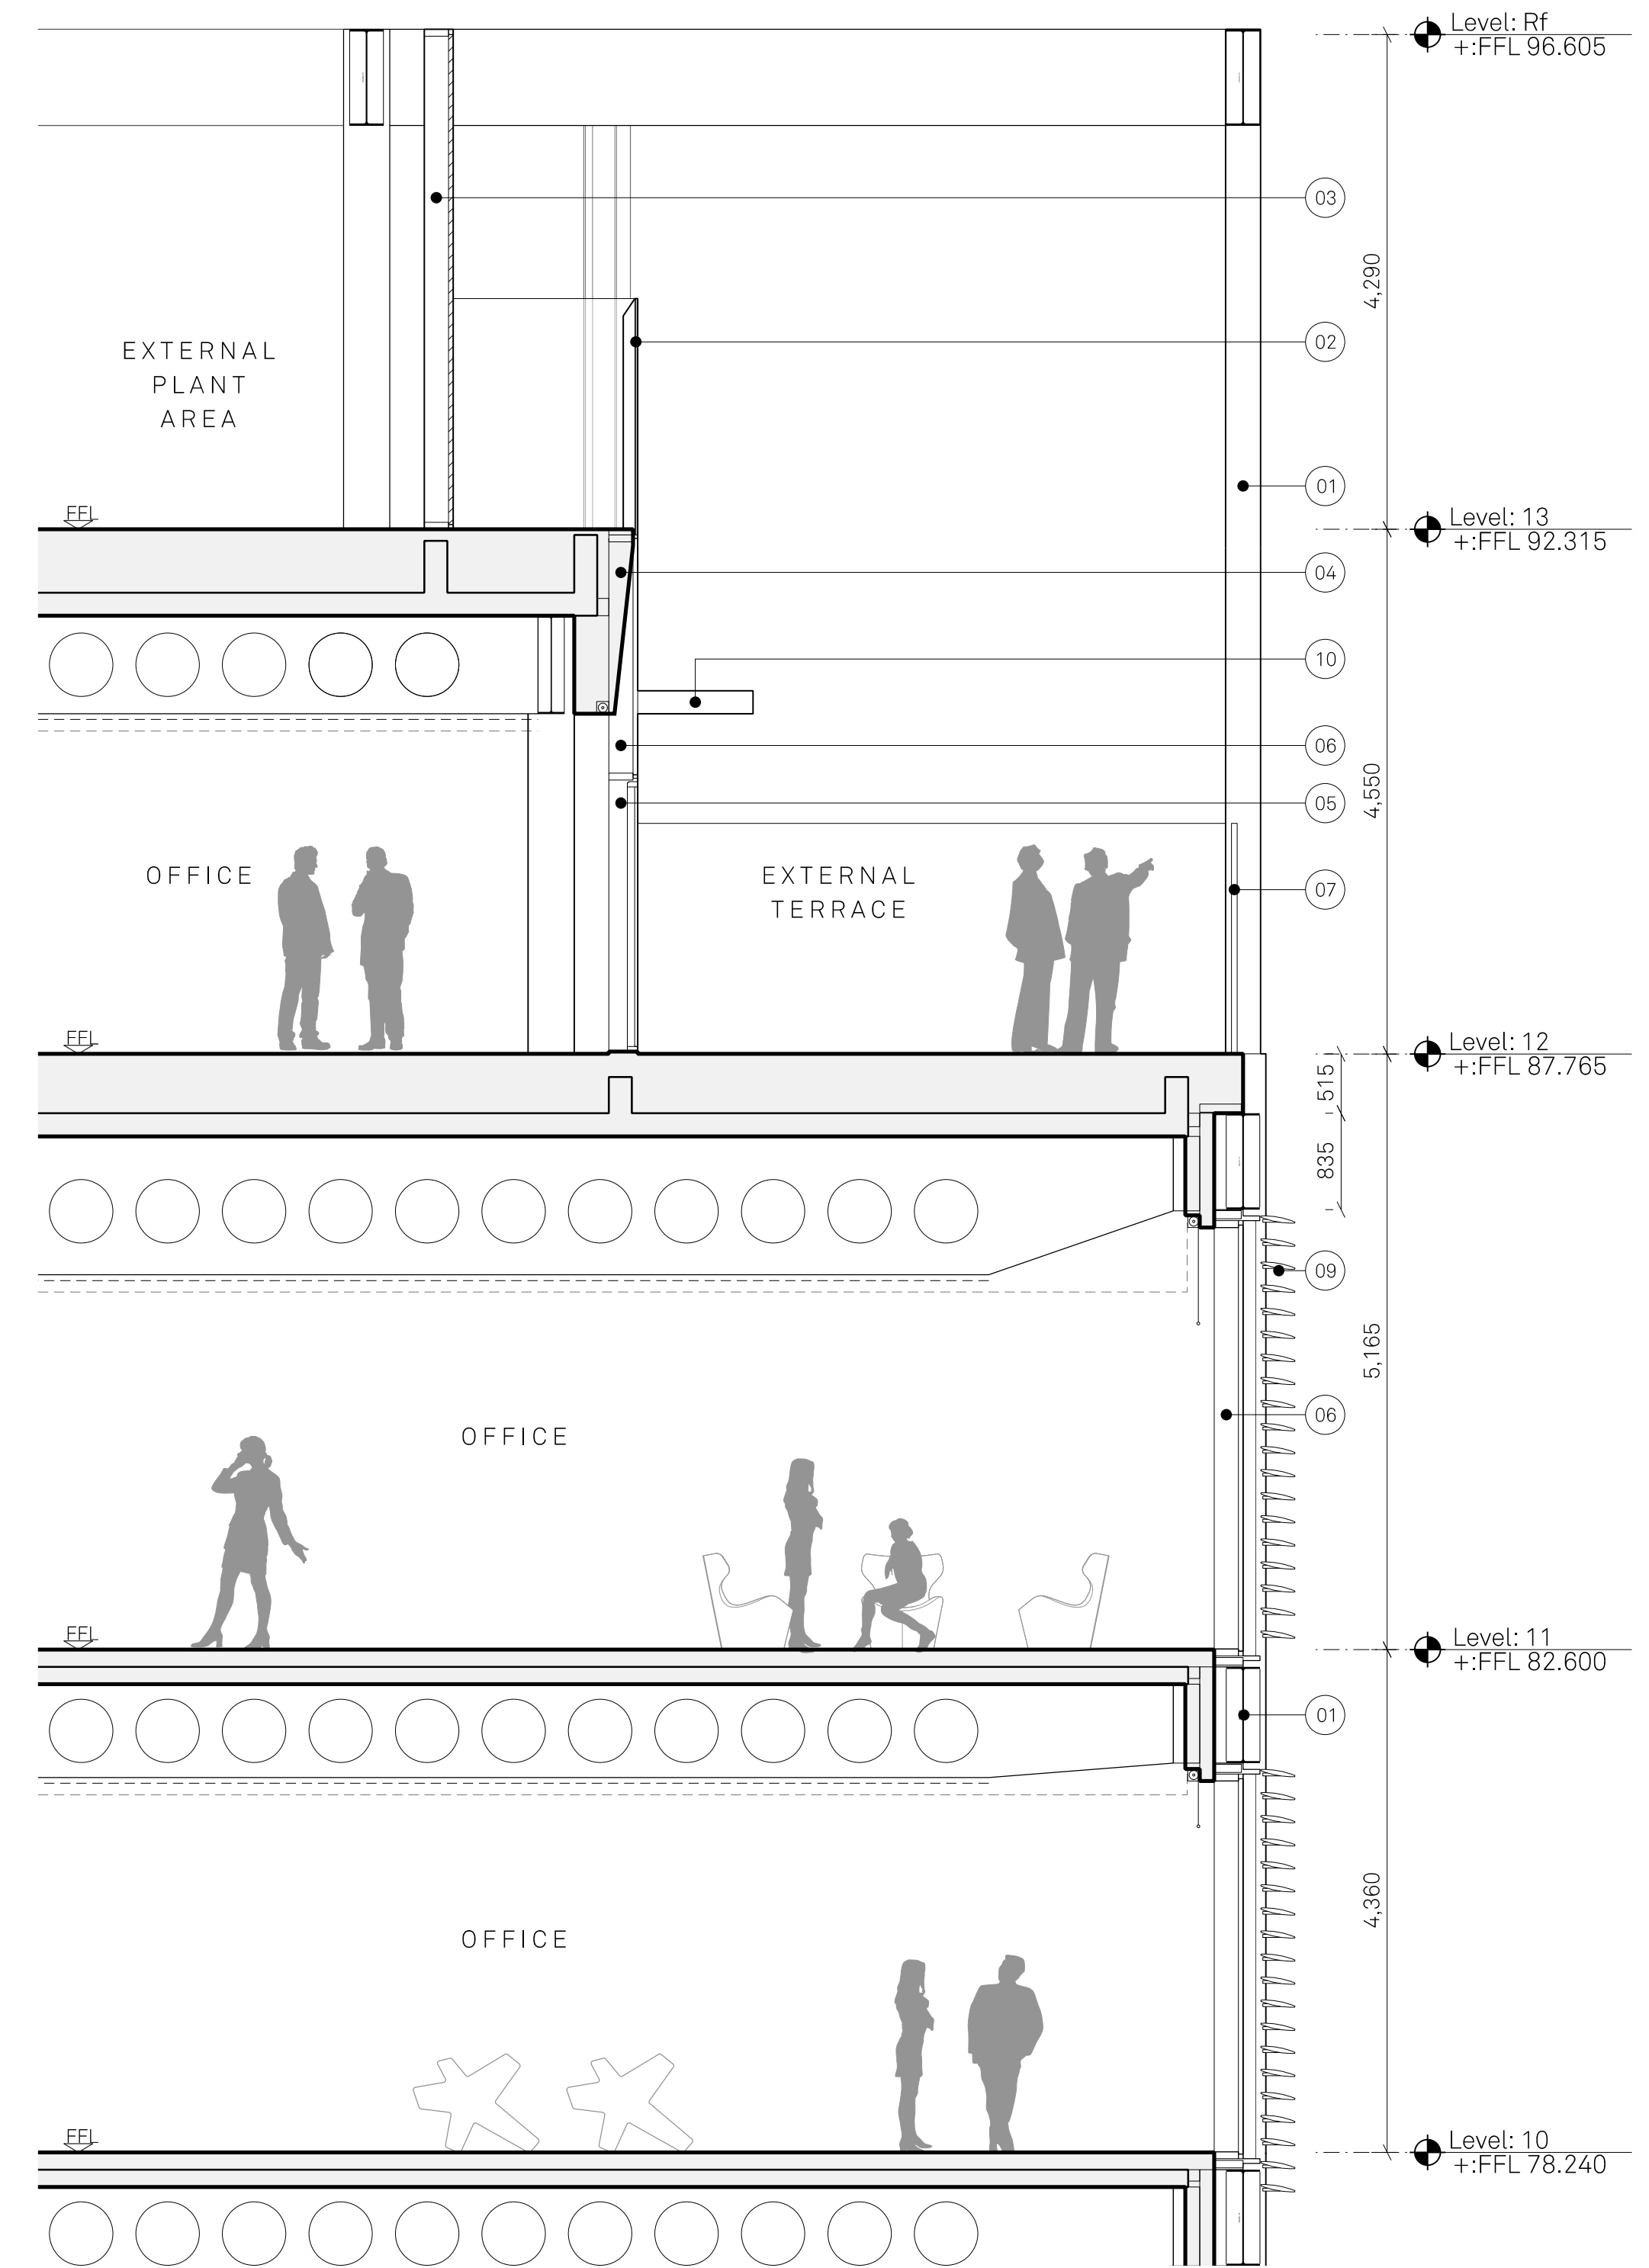

SECTION AA
Typical Floor With Louvre Shading & Roof Terrace

Notes:

8 1000B

Y 10001B

01

Expressed exoskeleton Corten steel structure. Visible bolted fixings to be colour matched to Corten

02

Continuation of capless curtain walling system on a 1.5m module to form balustrade at roof terrace level. Finish to match curtain walling system

03

Dark grey PPC horizontal metal louvre rain defence system

04

Recessed aluminium spandrel panel to hide floor and ceiling zone

05

Glazed door set. Frame finish to match curtain walling system

06

Capless curtain walling system on a 1.5m module. Dark grey frames with clear glass

07

Clear glass balustrade to external balconies and terraces

08

Corten facade panel with no visible fixings

09

Anodised aluminium solar shading louvre blade

10

Anodised aluminium solar shading louvre

11

PPC metal balustrade