



1 : 50

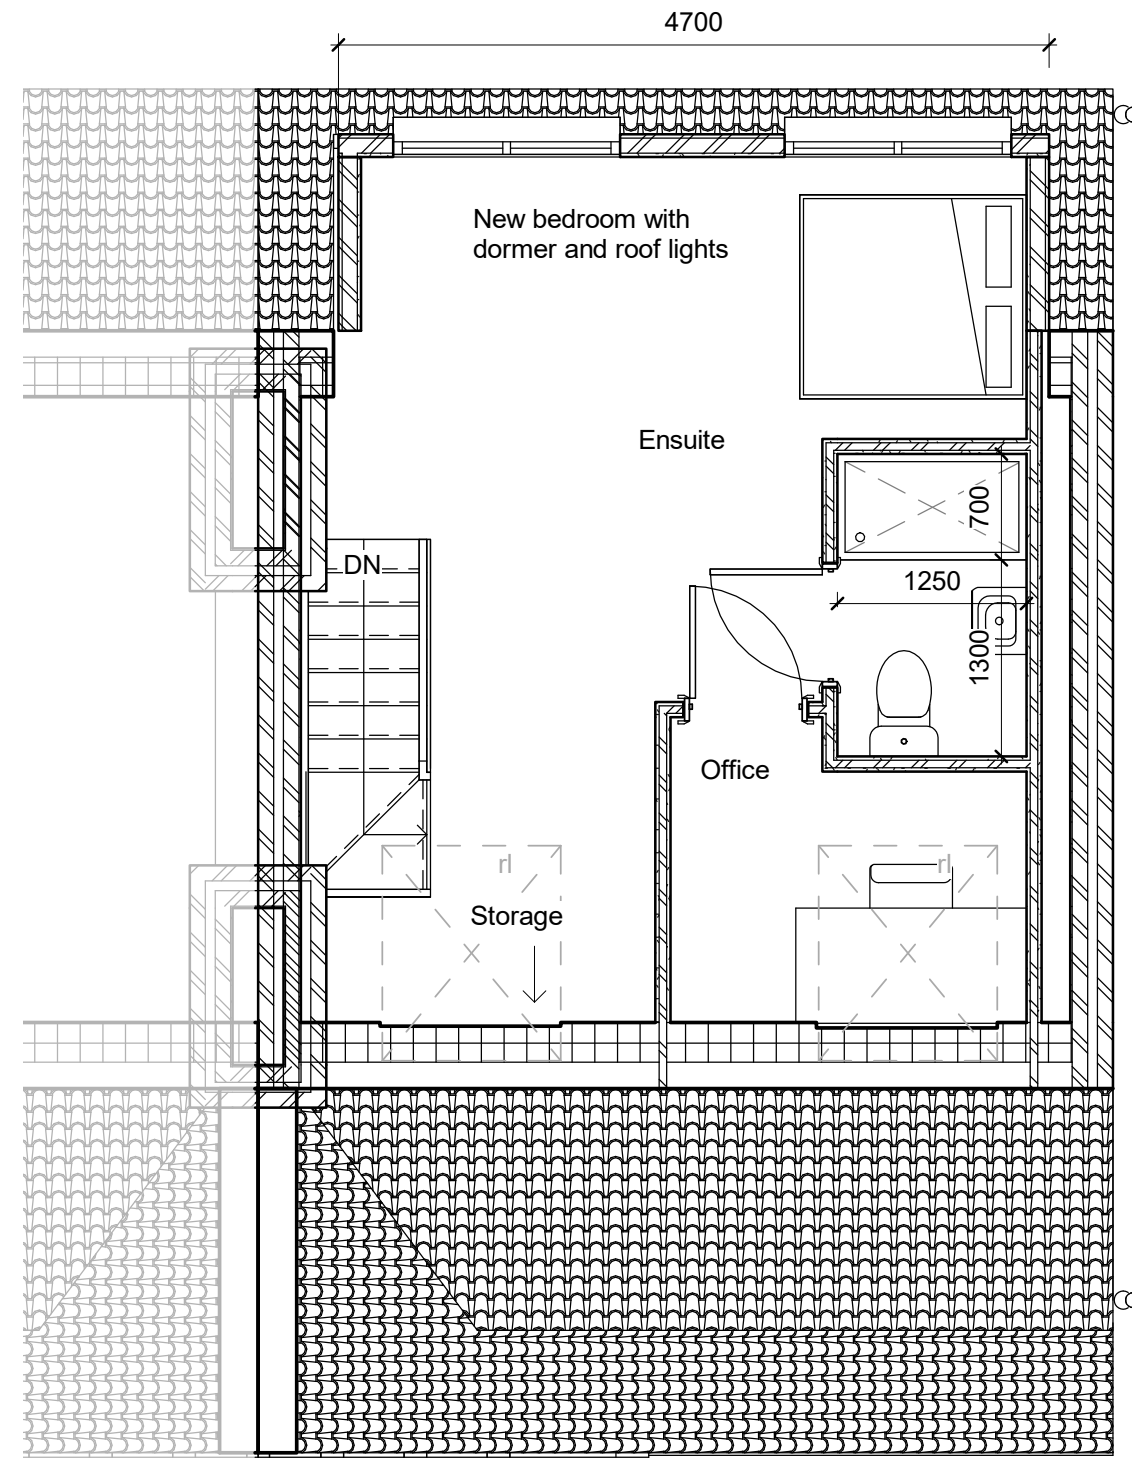

1 : 50

This architectural floor plan shows a house with a garden and a store. The house is oriented vertically. At the top is a 'Store' room. Below it is a 'Garden'. The main house has a 'Dining Room' on the left, a 'Kitchen' on the right, and a 'Living Room' in the center. Below the living room is a 'Family Room'. A 'Foyer' is located between the living room and the family room. The plan includes various architectural details such as doors, windows, and a staircase.

1 : 100

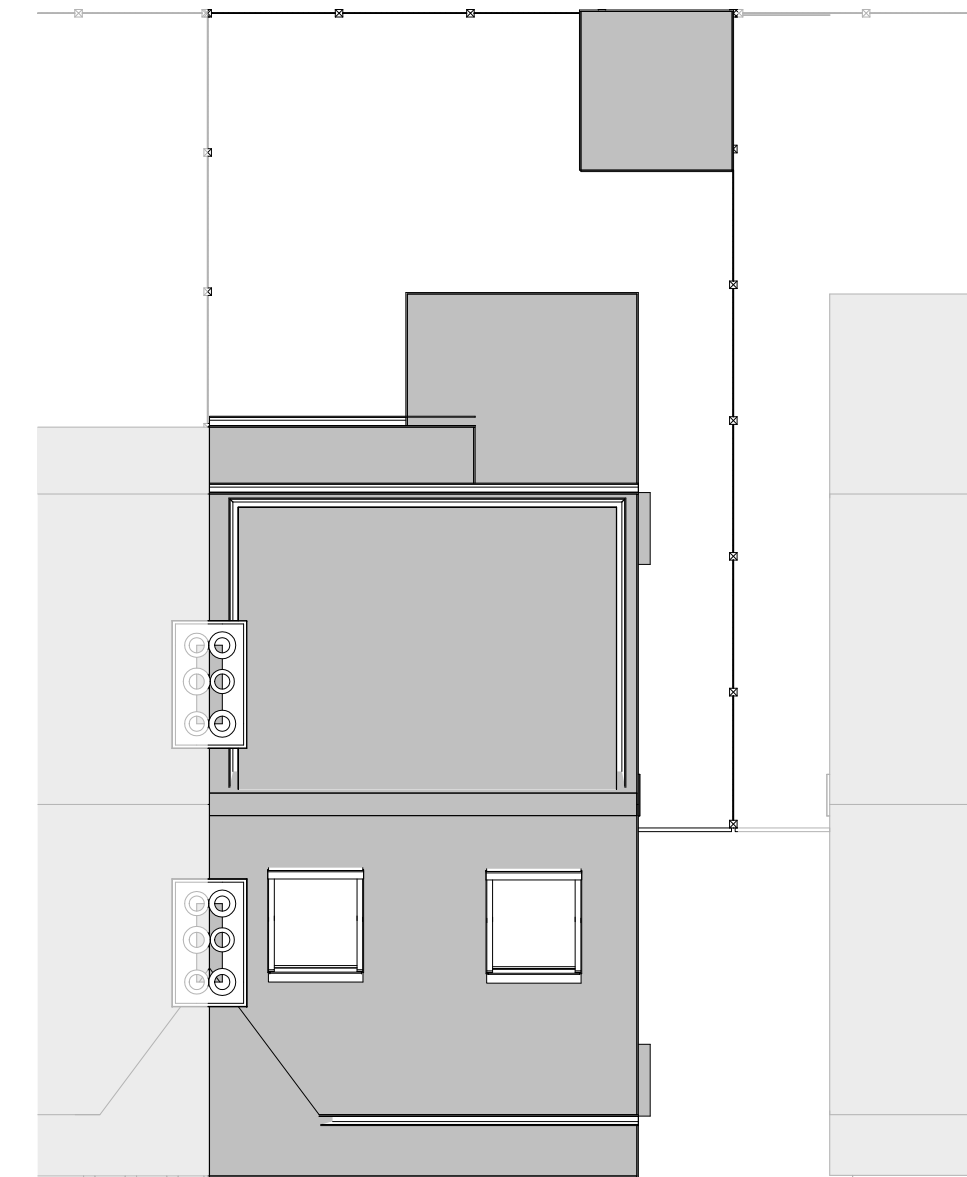

1 : 100




Neighbour

1 : 100



Adjacent
Neighbour

1 : 100

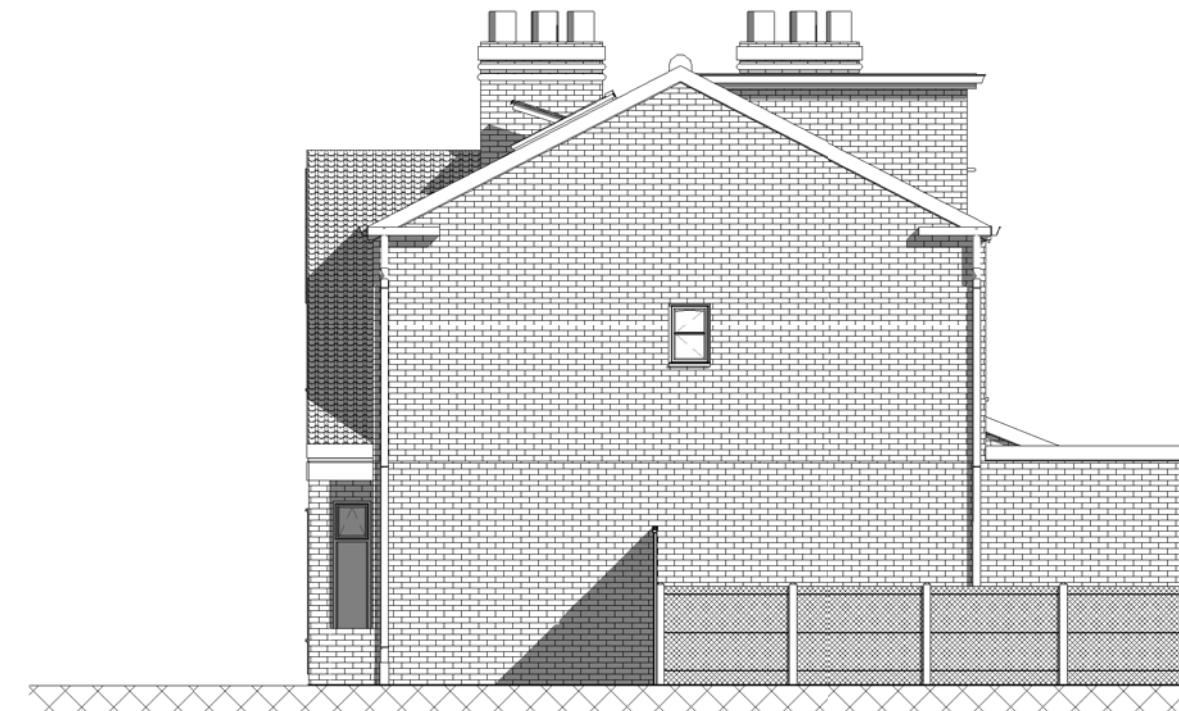

1 : 100



1 : 100

[illegible]

Project

Drawing




Scale	Date		
As	July '22	US	US
indicated@A1			



Suite 318, Broadstone Mill, Broadstone Road, Stockport SK5 7DL

Email: info@heas.co.uk

Tel: 0161 443 4117

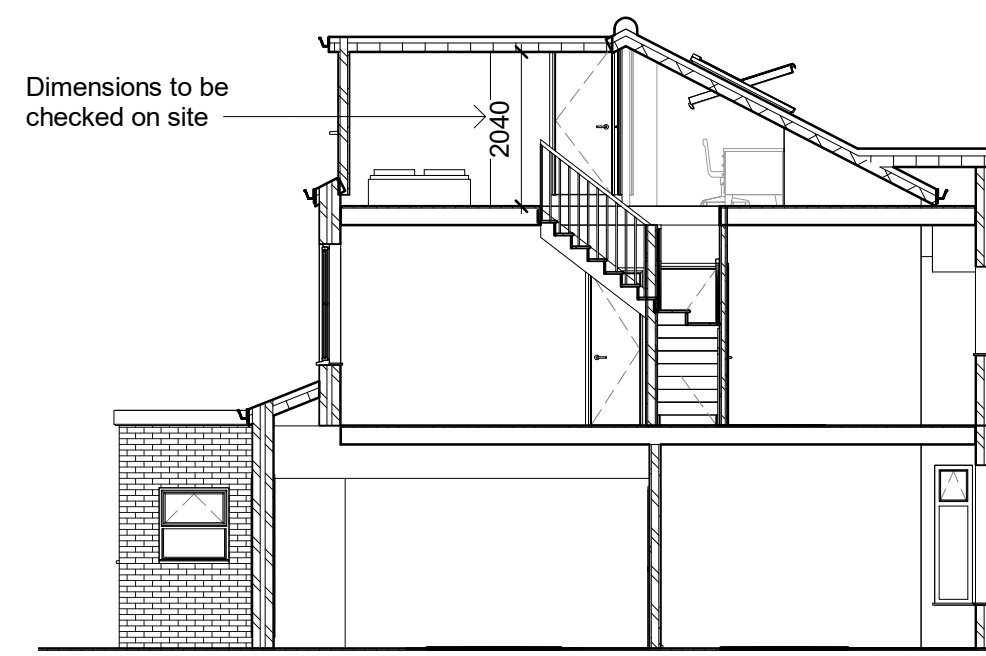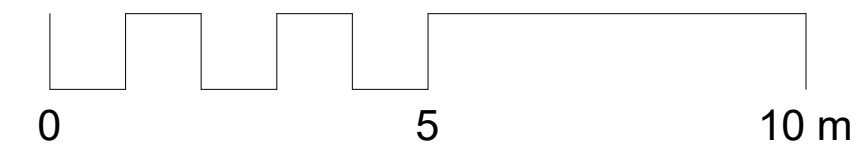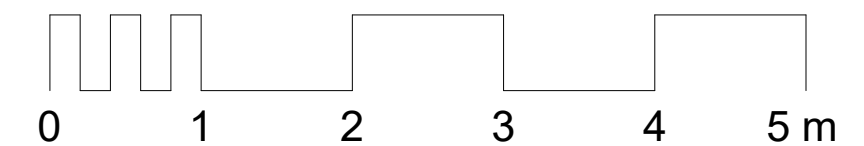

1 : 100