


DO NOT SCALE FROM THIS DRAWING.
ALL DIMENSIONS TO BE CHECKED ON SITE.
(DRAWINGS MAYBE SCALED FOR LOCAL AUTHORITY & PLANNING PURPOSE ONLY)
COPYRIGHT PROTECTED.

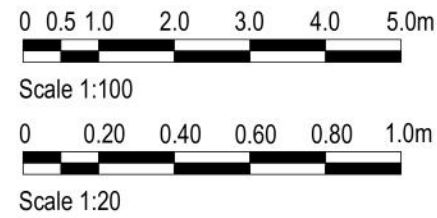


FOR PLANNING
DO NOT USE FOR CONSTRUCTION

GENERAL PLANNING NOTES:

ALL DIMENSIONS TO BE CHECKED ON SITE PRIOR TO ANY MANUFACTURE OR CONSTRUCTION OF EQUIPMENT, FINISH, SIGNAGE ETC.


DRAWINGS TO BE READ IN CONJUNCTION WITH THE FOLLOWING STAGE 3 INFORMATION:

- STRUCTURAL ENGINEER'S DESIGN & RECOMMENDATIONS (DWLP)
- HERITAGE REPORT (PAUL BUTLER ASSOCIATES)
- M&E AND FIRE STRATEGY (HILSON MORAN)

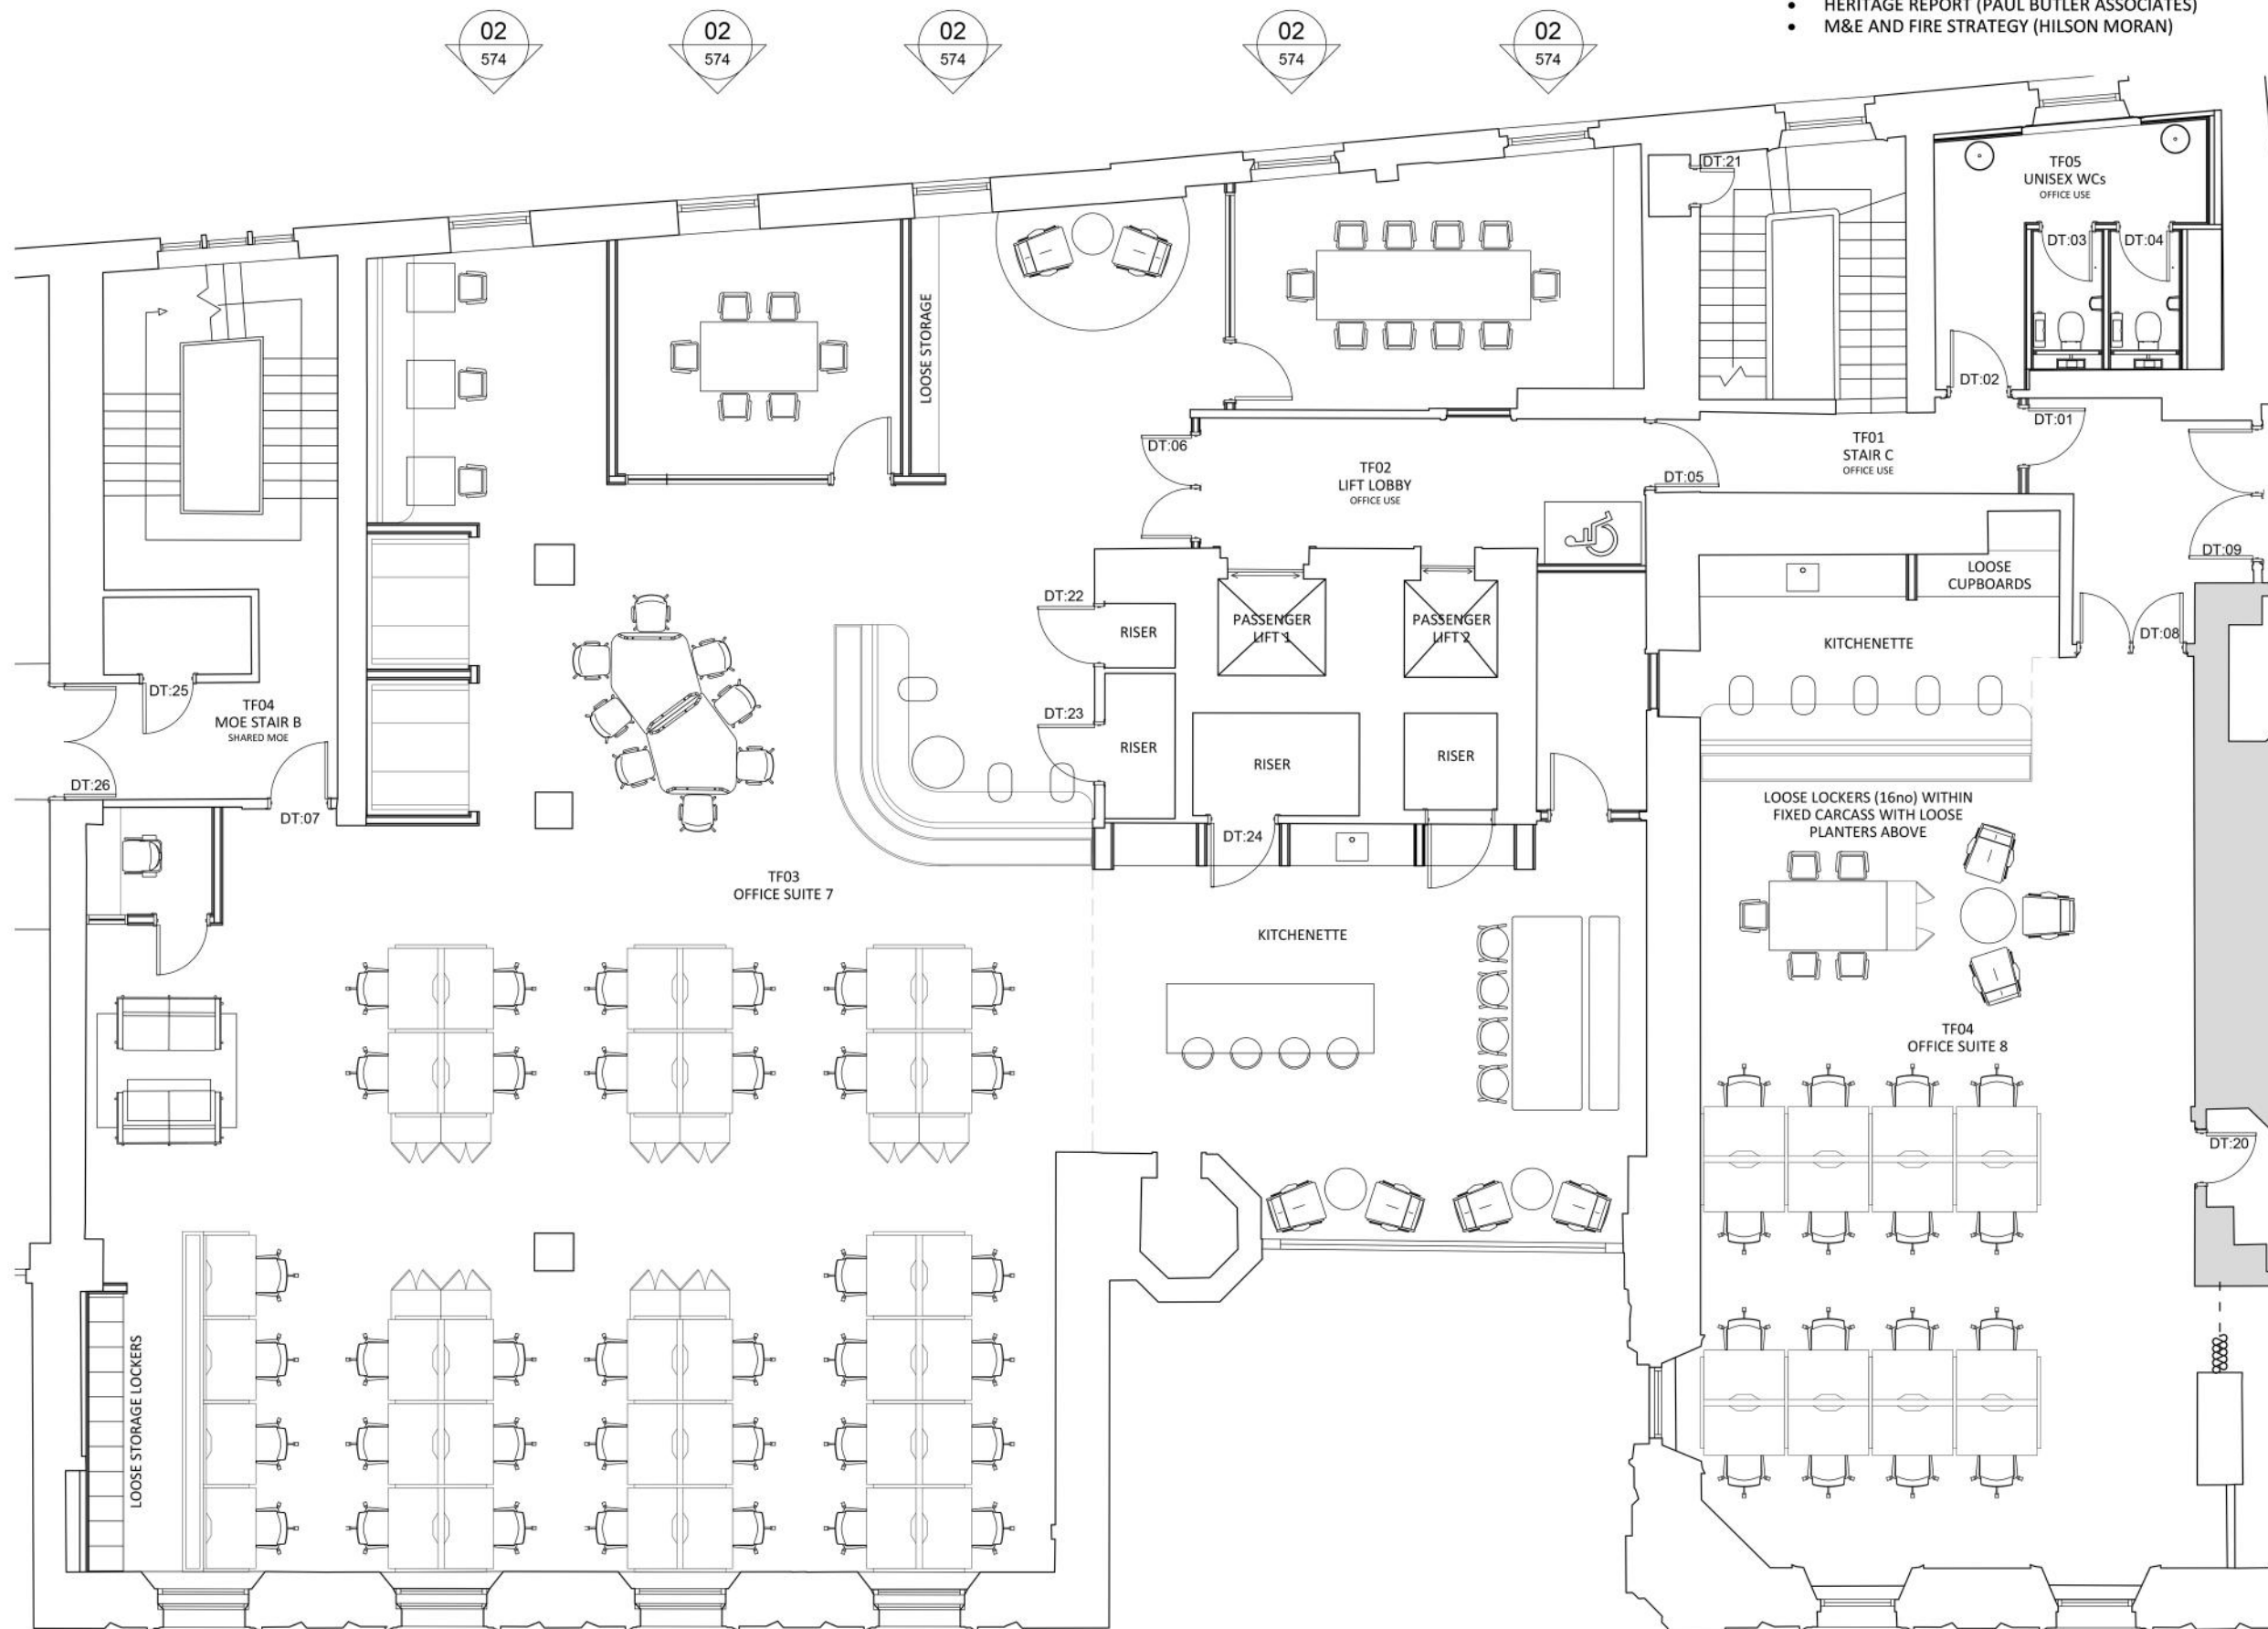


07 THIRD FLOOR SECONDARY GLAZING TYPE 2
SCALE - 1:100 @ A1 LOCATION PLAN


3rd FLOOR CONTEMPORARY WINDOW SECONDARY GLAZING DETAILS - TYPE 2

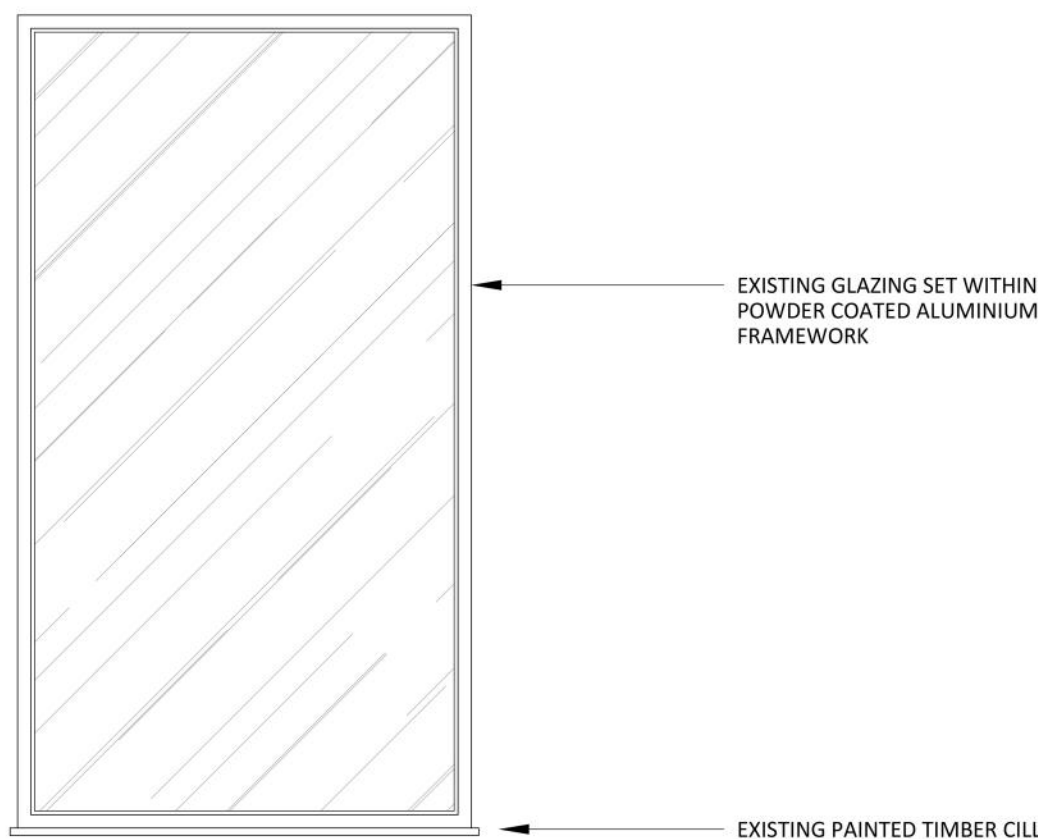


01 THIRD FLOOR EXISTING WINDOW ELEVATION
SCALE - 1:20 @ A1 DETAIL ELEVATION

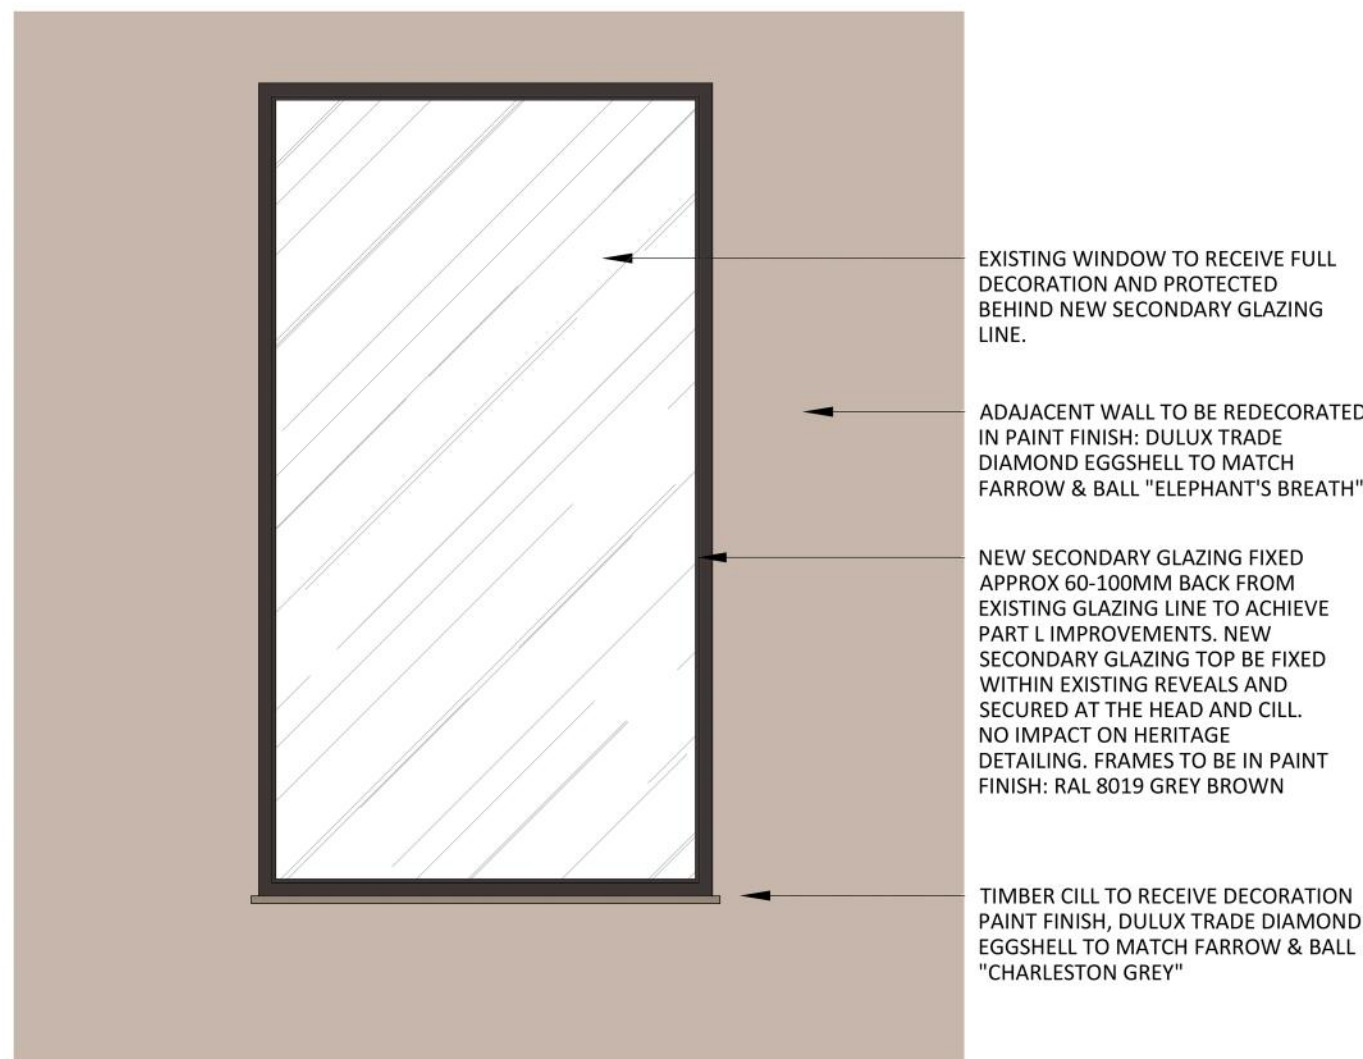

04 THIRD FLOOR PROPOSED WINDOW ELEVATION
SCALE - 1:20 @ A1 DETAIL ELEVATION

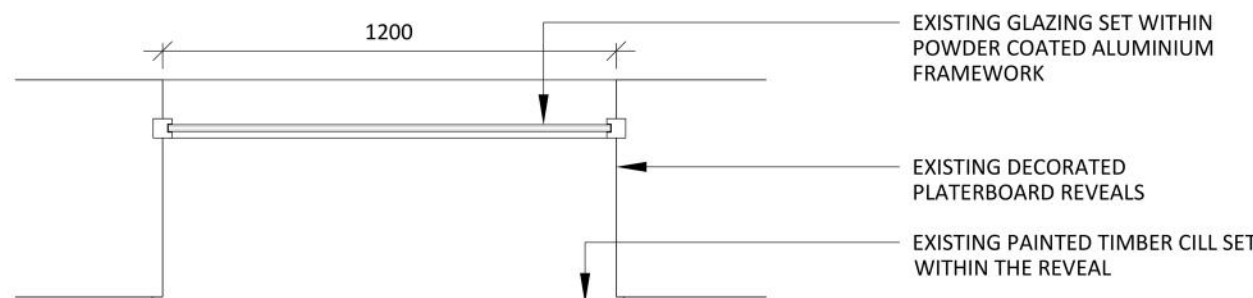


02 THIRD FLOOR EXISTING WINDOW PLAN
SCALE - 1:20 @ A1 DETAIL PLAN

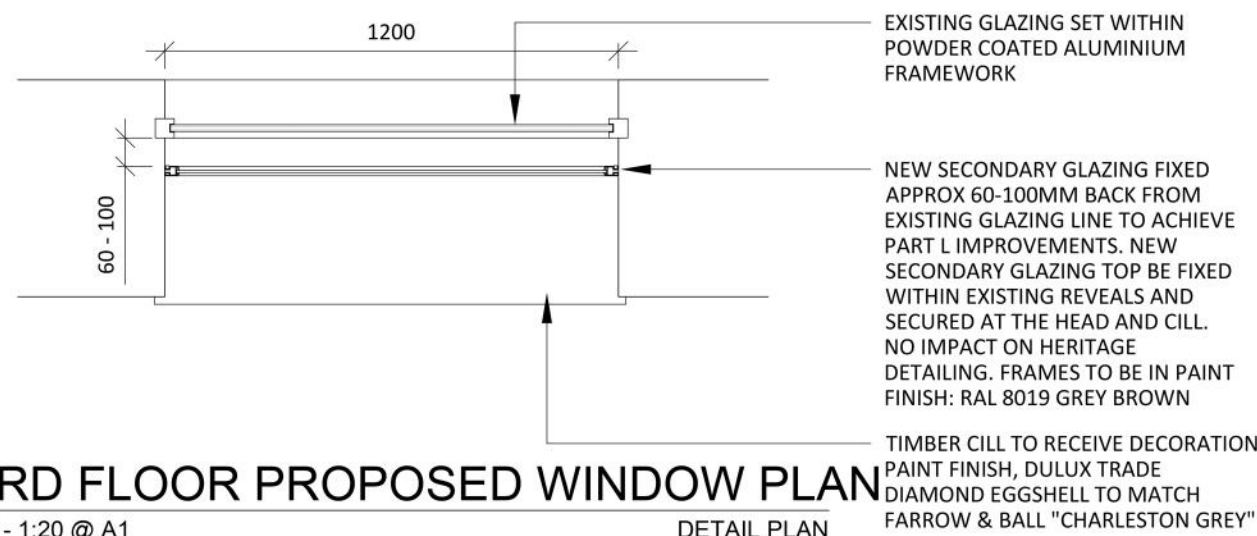

05 THIRD FLOOR PROPOSED WINDOW PLAN
SCALE - 1:20 @ A1 DETAIL PLAN



03 THIRD FLOOR EXISTING WINDOW PHOTO
SCALE - N/A PHOTOGRAPH

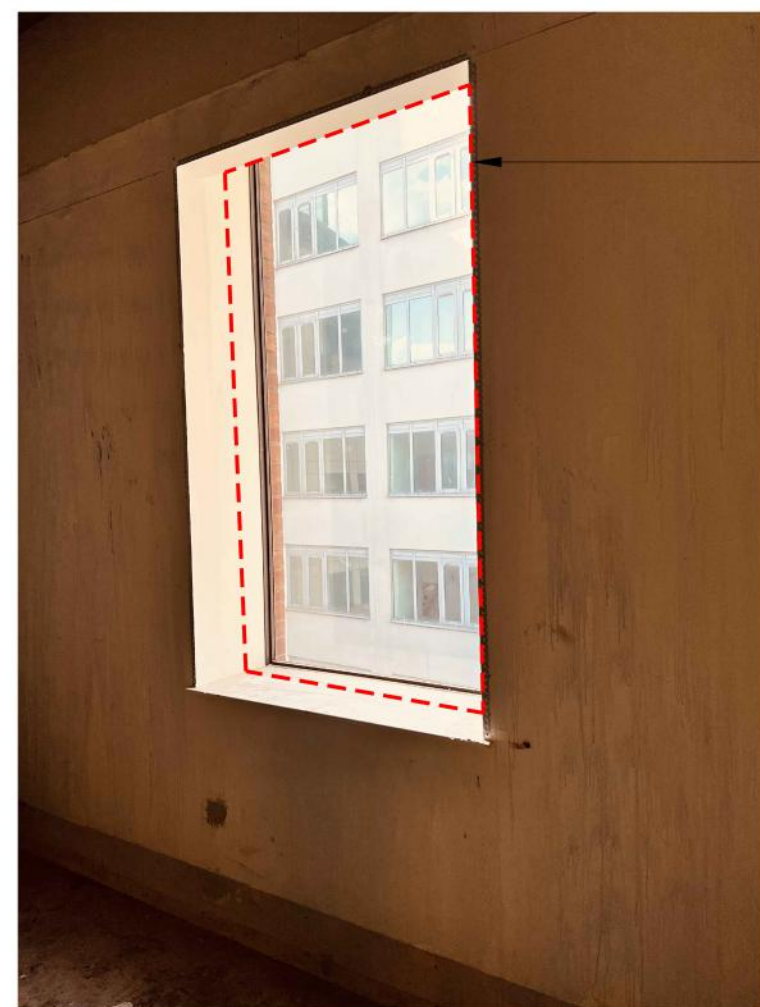

06 THIRD FLOOR PROPOSED WINDOW PHOTO
SCALE - N/A PHOTOGRAPH

REV	DATE	DESCRIPTION	SO	ARB
3.00	15.09.22	ISSUED FOR PLANNING		

REV	DATE	DESCRIPTION	DRAWN	CHECKED

AXI

ADDRESS :

41 SOUTH KING STREET, MANCHESTER, M2 6DE

TELEPHONE :

+44 (0)161 879 7357

EMAIL :

www.axi.studio

COMPANY No :

11847325

CLIENT

bruntwood

PROJECT

BRUNTWOOD
38 MOSLEY STREET
MANCHESTER M2 3AZ

DRAWING REFERENCE

THIRD FLOOR
SECONDARY GLAZING TYPE 2
AS PROPOSED

JOB REFERENCE	DRAWING SCALE	DATE	DRAWN	CHECKED
20 - 059	varies@A1	14.01.22	ARB	SO

DRAWING No	STAGE	REV
AXI - B574	3	00