




PARTIAL ELEVATION
Medlock Junction External Balcony

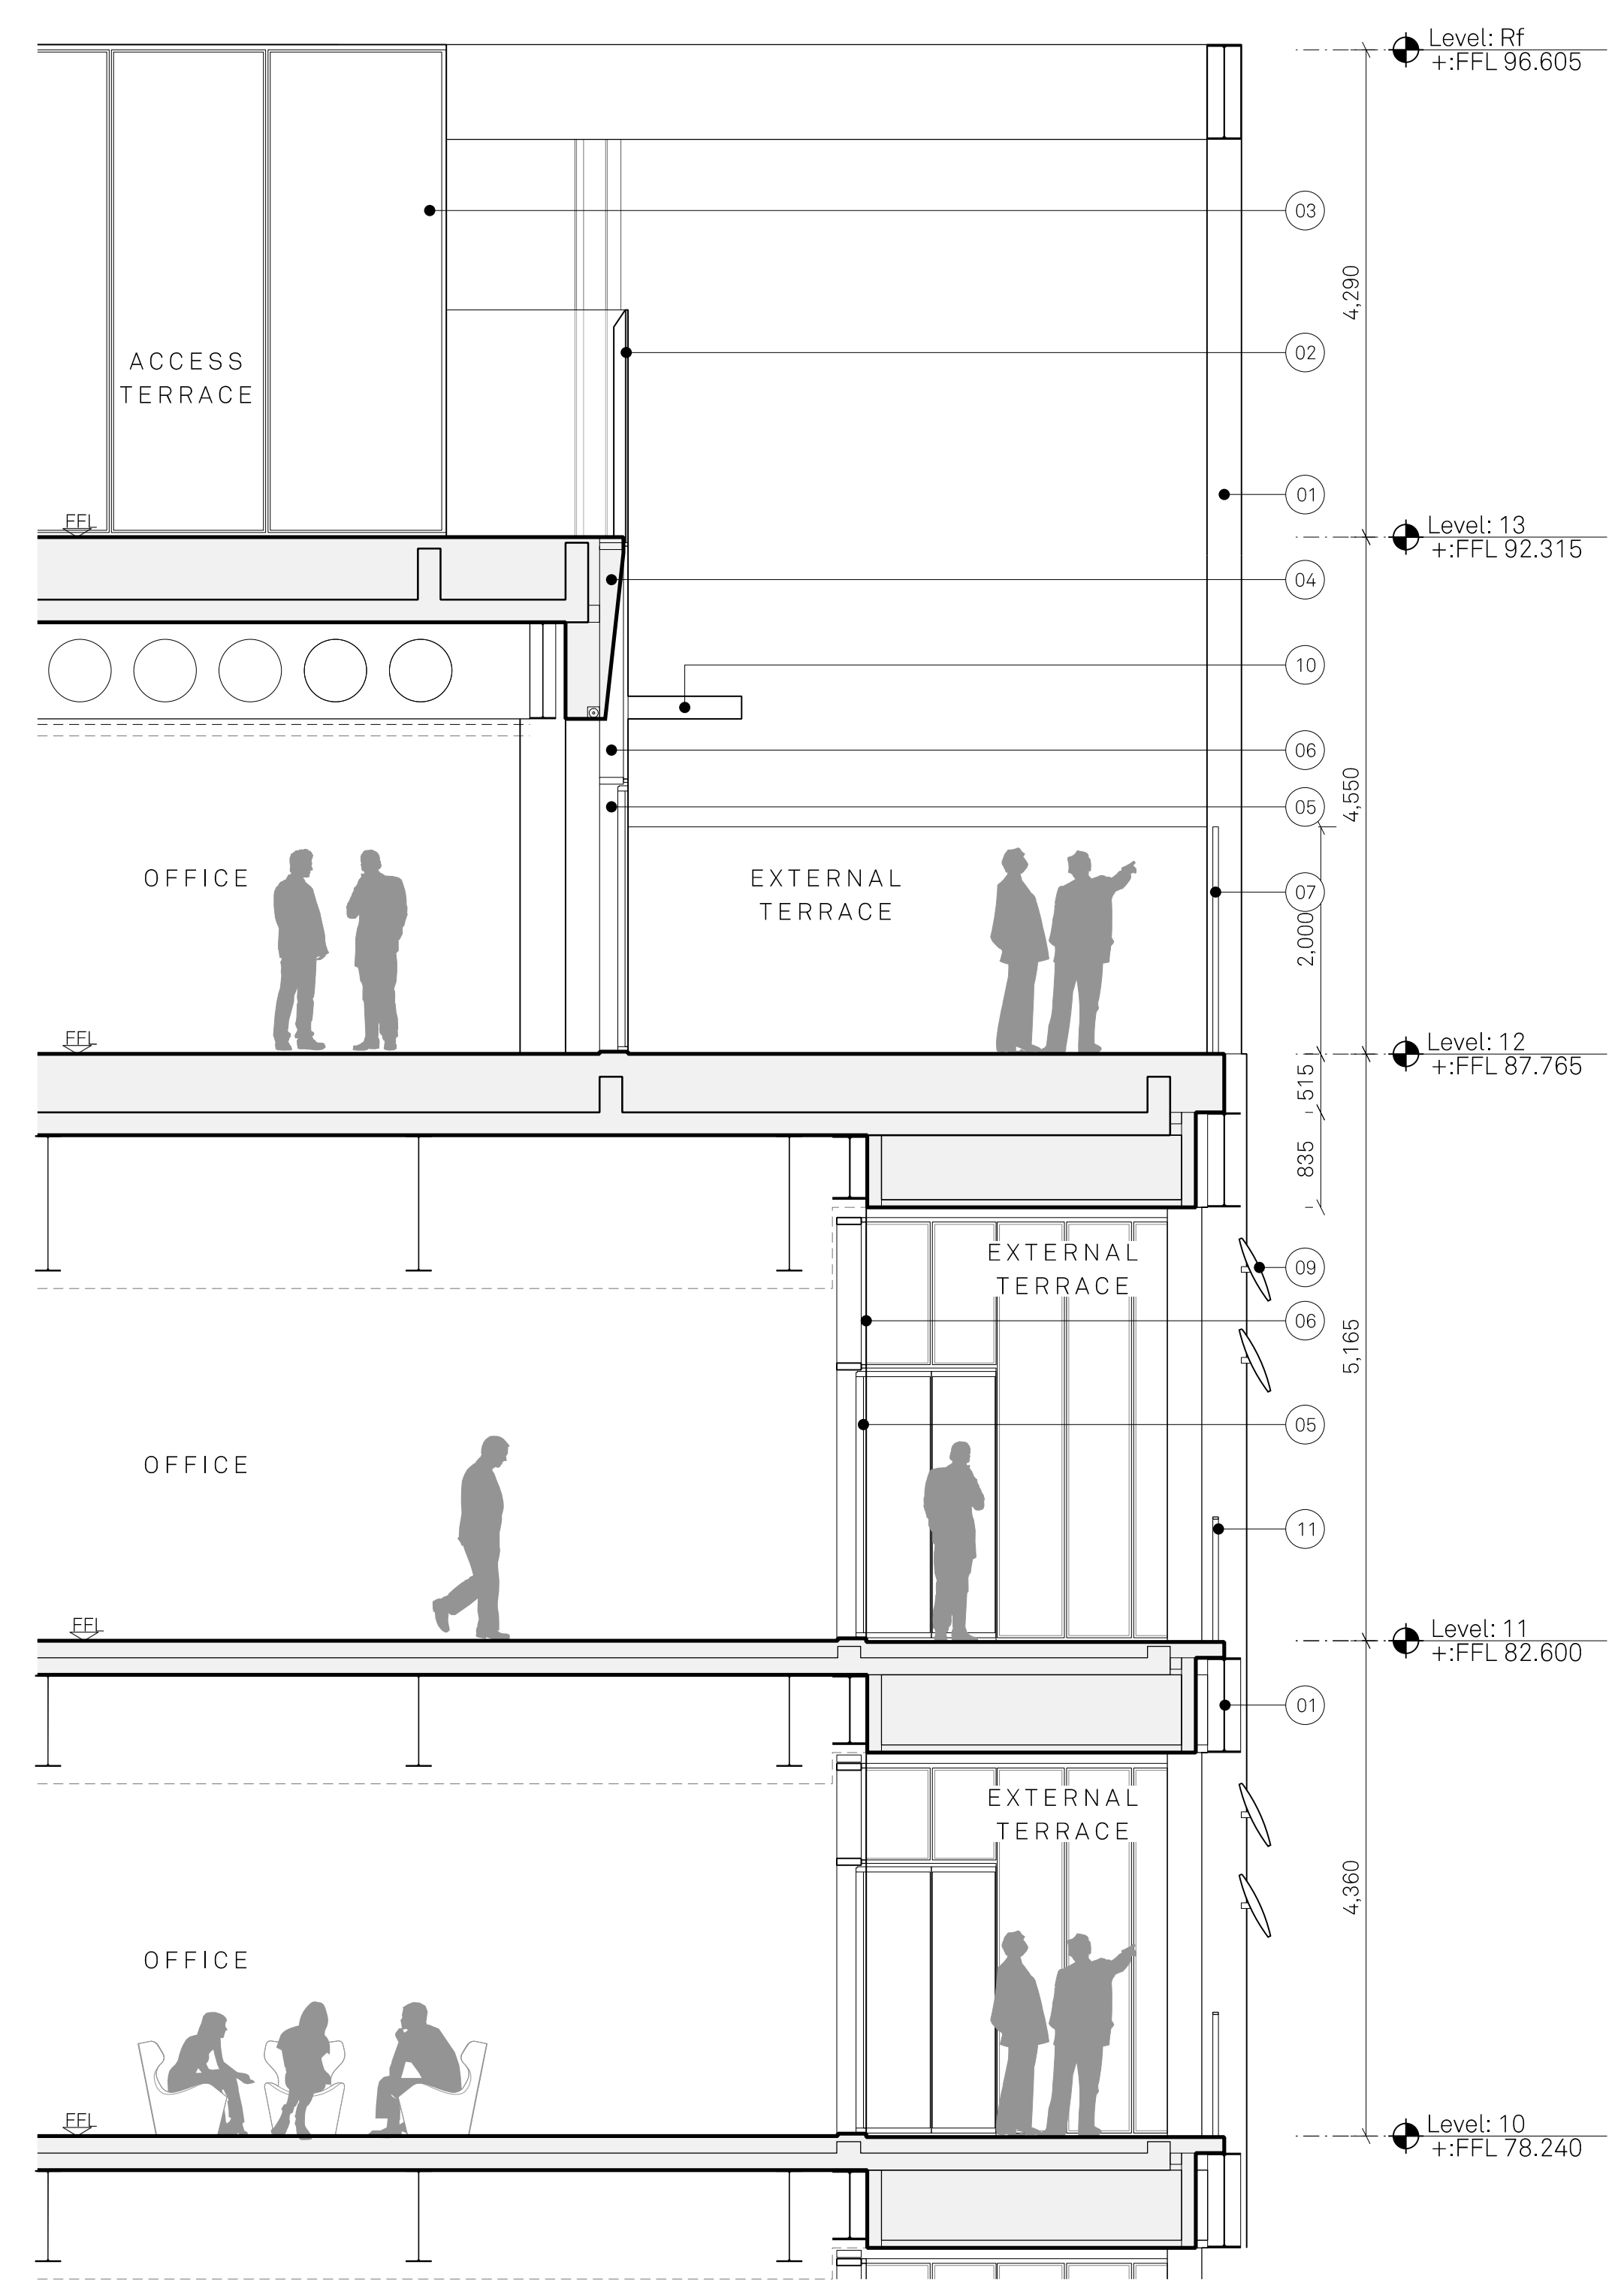

SECTION AA
Typical Floor through External Terraces

Notes:

MATERIALITY KEY:

- 01 Expressed exoskeleton Corten steel structure. Visible bolted fixings to be colour matched to Corten
- 02 Continuation of capless curtain walling system on a 1.5m module to form balustrade at roof terrace level. Finish to match terrace walling system
- 03 Dark grey PPC horizontal metal louvre rain defence system
- 04 Recessed aluminium spandrel panel to hide floor and ceiling zone
- 05 Glazed door set. Frame finish to match curtain walling system
- 06 Capless curtain walling system on a 1.5m module. Dark grey frames with clear glass
- 07 Clear glass balustrade to external balconies and terraces
- 08 Corten facade panel with no visible fixings
- 09 Anodised aluminium solar shading louvre blade
- 10 Anodised aluminium solar shading louvre
- 11 PPC metal balustrade

Project Name: One Medlock Street	Title: Block A Bay Study 03 Medlock Junction External Balcony	Scale: 1:50 @ A1
Drawn: HM	Checked: MH	Status: Planning
Details: - 23/11/22		Project: 100
Issued for Planning		Drawing No: _B2_10_4202
		Rev: -

Jon Matthews Architects

Union, 2-10 Albert Square, Manchester, M2 6LW

0161 974 3690

Copyright of this drawing is vested in Jon Matthews Architects and must not be copied or reproduced without written consent. Figured dimensions only are to be taken from this drawing. Do not scale from this drawing. For full company disclosure please visit www.jonmatthewsarchitects.com