


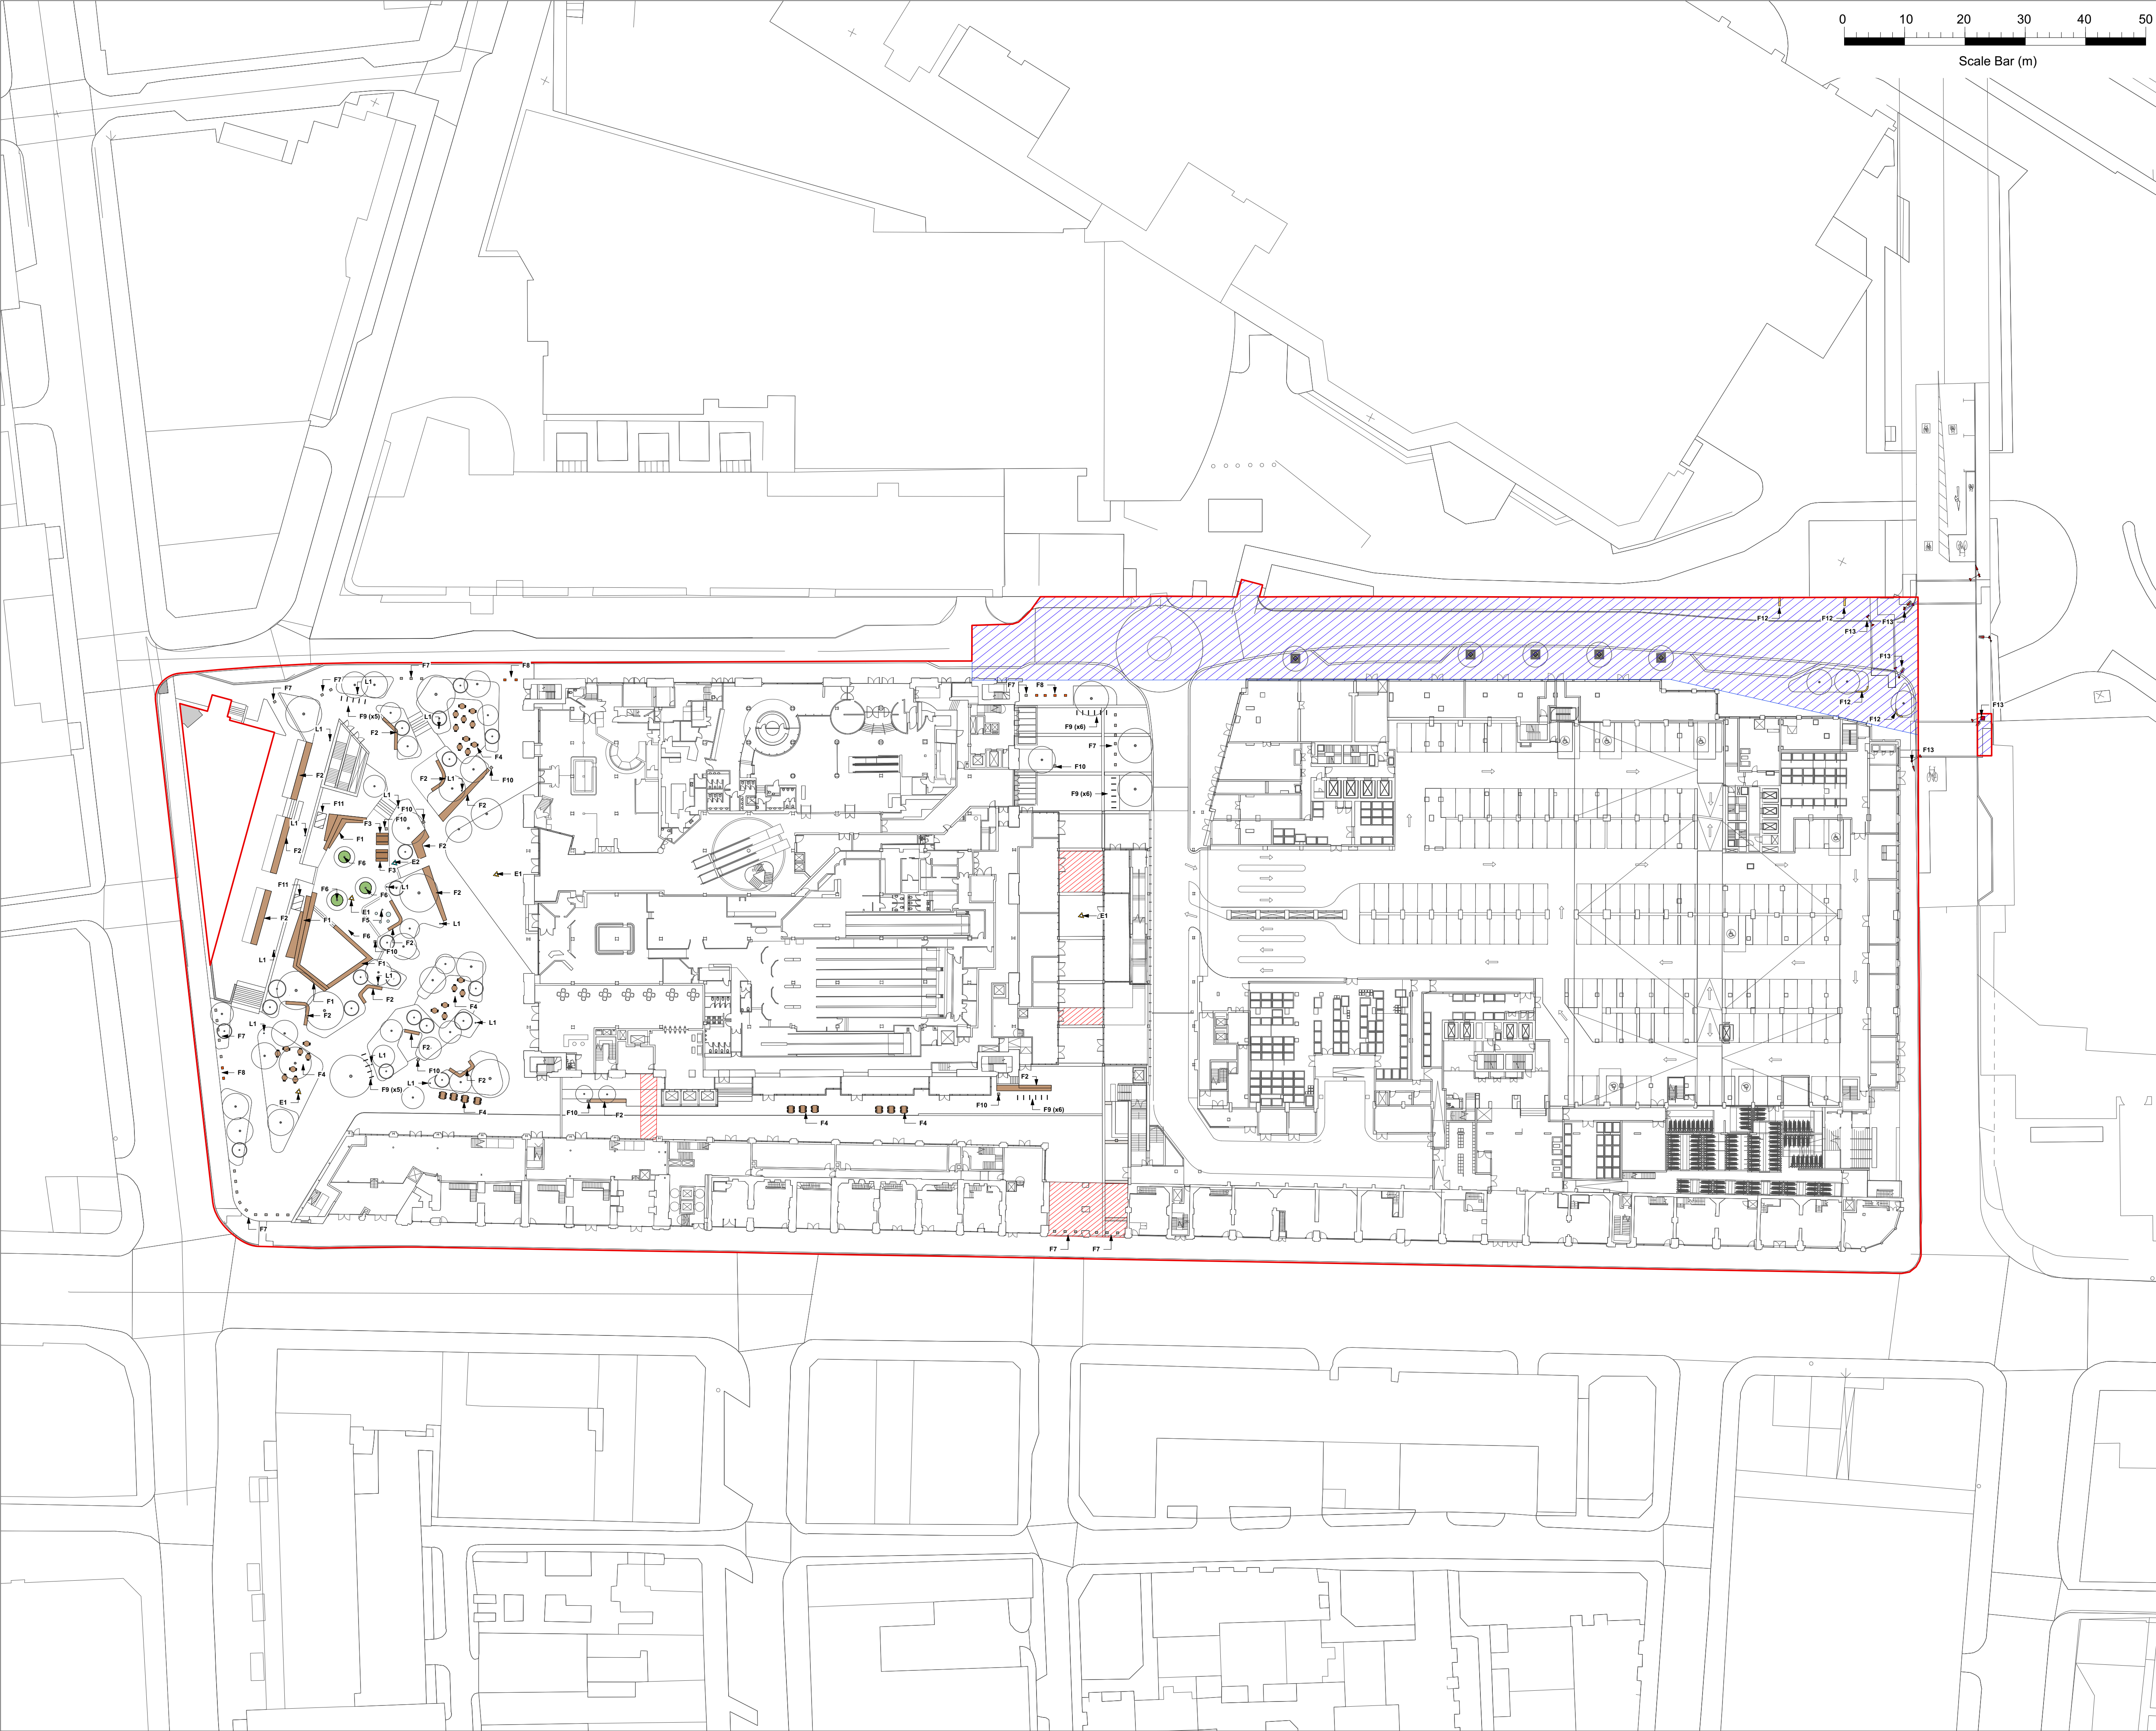

THIS DRAWING IS COPYRIGHT PROTECTED AND MAY NOT BE REPRODUCED IN WHOLE OR PART WITHOUT WRITTEN AUTHORITY FROM THE OWNER.

- NOTES:
1. Do not scale from this drawing.
 2. Always work to noted dimensions.
 3. All dimensions are in millimetres unless otherwise stated.
 4. All setting out, levels and dimensions to be agreed on site.
 5. The dimensions of all materials must be checked on site before being laid out.
 6. This drawing must be read with the relevant specification clauses and detail drawings.
 7. Order of construction and setting out to be agreed on site.

- KEY
- REDLINE BOUNDARY
 - AREA SUBJECT TO S278 WORKS

- FURNITURE AND LIGHTING
- F1 **TIMBER SEATING TYPE 1**
Integrated fixed seating edges.
Edges within central space to
accommodate required street
vents for below basement.
 - F2 **TIMBER SEATING TYPE 2**
Free standing timber seat benches
 - F3 **TIMBER SEATING TYPE 3**
Timber tables and benches
 - F4 **LOOSE SEATING**
Indicative areas of loose seating to be
specified by F&L units or
management team.
 - F5 **WATER FEATURE**
In ground fountain feature
subject to specialist design
 - F6 **TREE PLANTERS**
On surface tree planters to
central space
 - F7 **STATIC BOLLARDS**
Static bollard or furniture
feature
 - F8 **DROP BOLLARDS**
Drop or removable bollard for
maintenance access.
 - F9 **CYCLE STANDS**
Stainless steel cycle stands
 - F10 **BIN**
Powder coated steel litter bin
subject to detailed design
 - F11 **SMOKE VENTS**
To basement within square.
 - F12 **WIND SCREEN**
2 metre high wind screens with
lower cut perforated design to tie
into the historic interpretation of
the site.
 - F13 **TRAFFIC SIGNAL LOCATION**
 - L1 **LIGHTING COLUMN**
Powder coated steel lighting
columns, 12 metres high
 - E1 **POP UP POWER POINT**
Location and specification subject to further
co-ordination with engineers and client
confirmation.
 - E2 **EXTERNAL WATER POINT**
Location and specification subject to further
co-ordination with engineers and client
confirmation. For maintenance only
- NOTE: Refer to public realm lighting strategy for
further detailed design by lighting engineers Ref:
LB_1000_L1_L2_Public Realm Lighting Strategy

S4-P03	17-11-22	Planning	SAB	LH
Revision	Date	Description	Drawn	Apprvd.

Plantit I.E. Limited
E: info@plantit-ie.com W: plantit-ie.com
MANCHESTER
2 Back Grafton St, Altrincham, WA14 1DY
T: 0161 928 9281
LEEDS
No.1 Aire Street, Leeds Station, Leeds, LS1 4PR
T: 0113 824 6413
LIVERPOOL
Tempest St.3, 12 Tithebarn Street, Liverpool, L2 2DT
T: 0151 363 1230
LONDON
Unit 6 Waterside, 44-48 Wharf Road, London, N1 7UX
T: 0207 253 5678
STANDISH
Standish Gatehouse, Stonehouse, Gloucestershire, GL10 3BZ
T: 0145 360 7080

Client GNW Developments Limited

Project Manchester

Drg Title Furniture - Ground Floor

Created on	Created by	Approved by
28.08.22	SAB	LH

Scale	Size	Workstage
1:500	A1	Stage 2

Drg No.	Suitability	Revision
2891-PLA-XX-00-DR-L-4000	S4	P03