


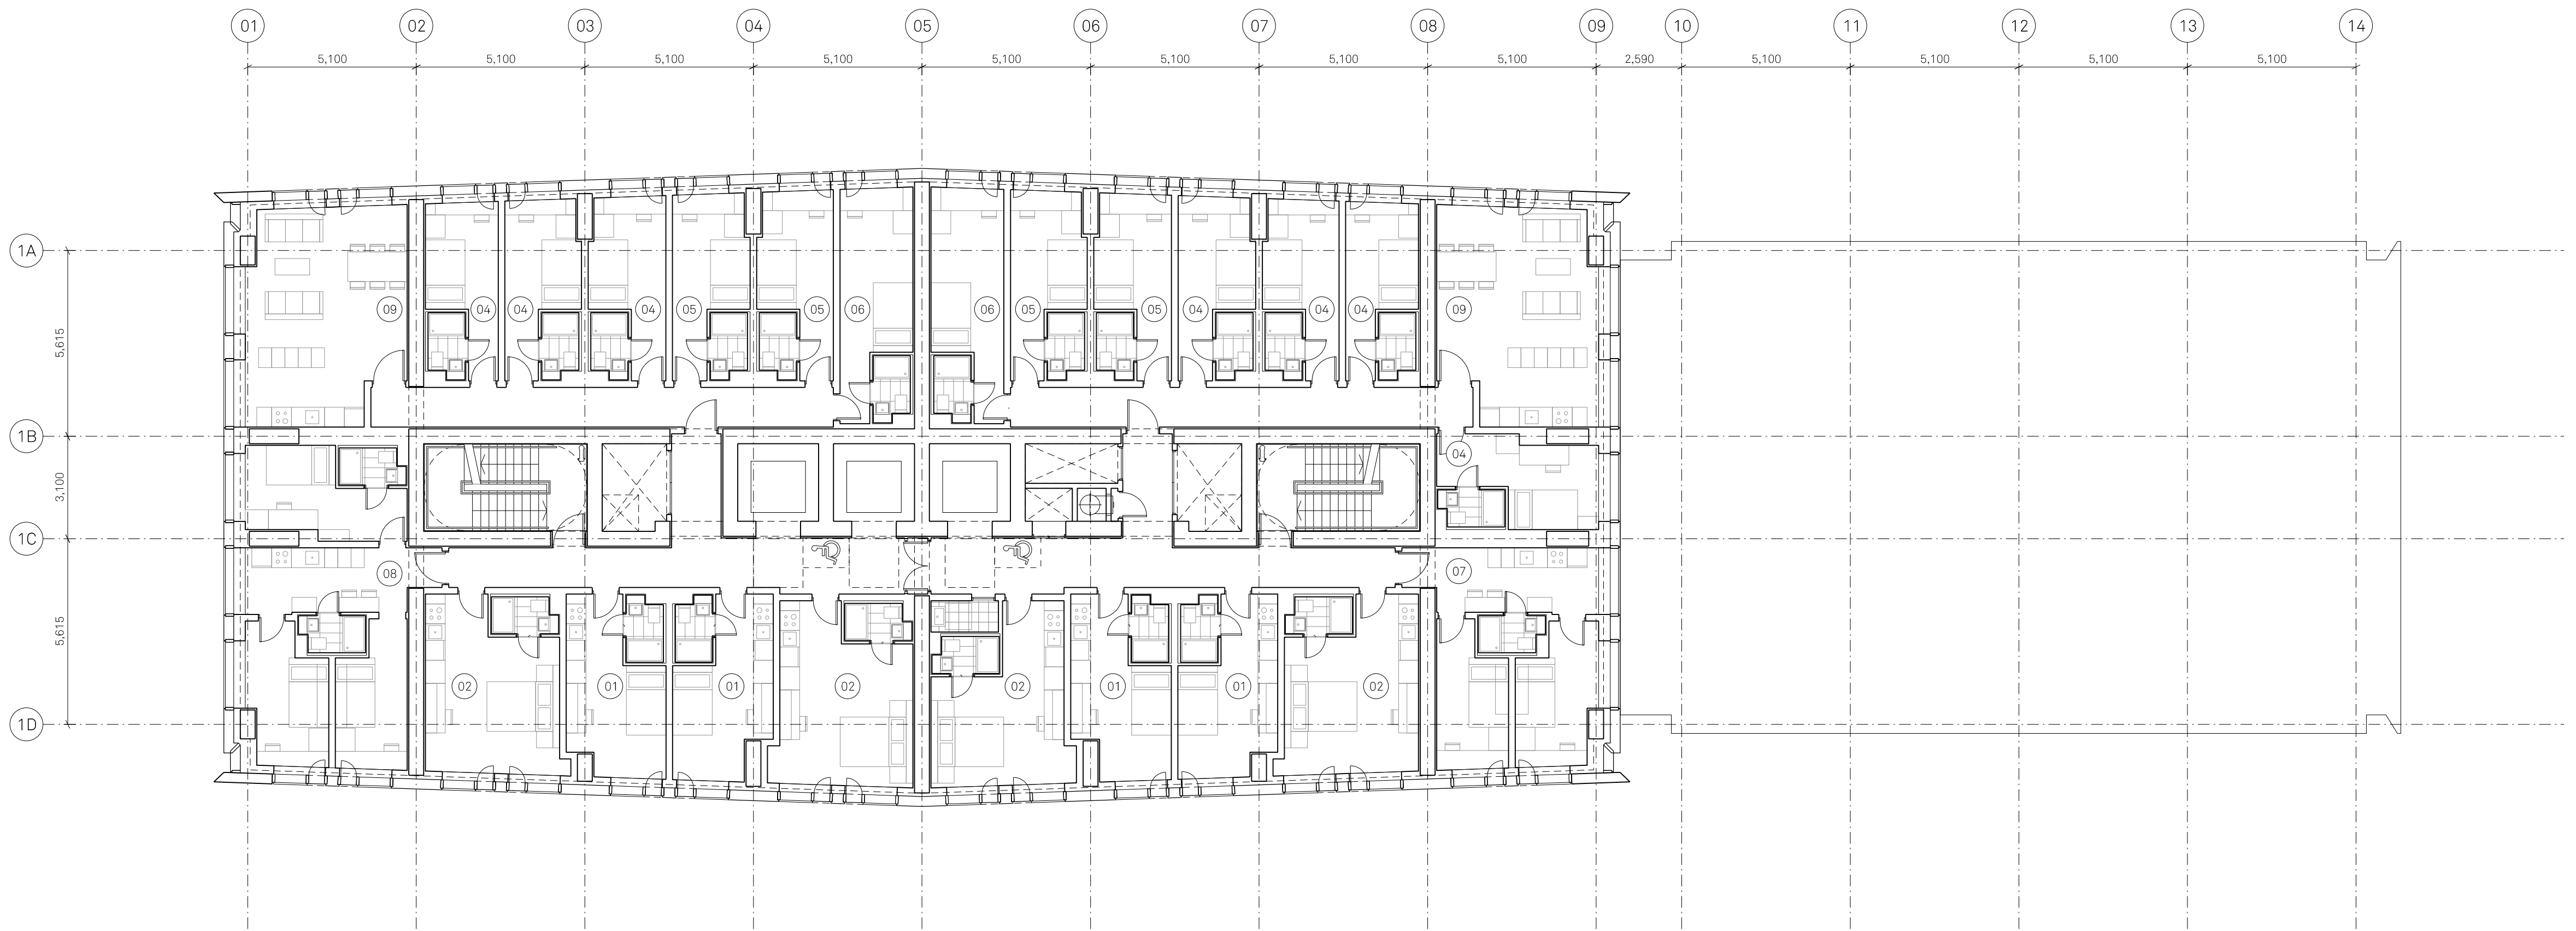

Notes:

PLAN KEY:

- | | | |
|----------------------|---------------------|------------------------------|
| 01 Standard studio | 04 Standard cluster | 07 Twodio |
| 02 Superior studio | 05 Premium cluster | 08 Threedio |
| 03 Accessible studio | 06 Delux cluster | 09 Kitchen / living / dining |

NOTES:

All structural / service coordination ongoing and to be developed post issue. All structural sizes TBC by SE

Project Name:		Title:		Scale:	
One Medlock Street		Block B 12th-17th, 19th-24th & 26th-36th Floor GA Plan		1:125 @ A1	
Drawn:	Checked:	Status:	Project:	Drawing No:	Rev:
HM	JM	Planning	100	_B1_02_2212	B
Details:					
B 07/10/22 Issued for Planning					

Jon Matthews Architects

Union, 2-10 Albert Square, Manchester, M2 6LW

0161 974 3690

Copyright of this drawing is vested in Jon Matthews Architects and must not be copied or reproduced without written consent. Figured dimensions only are to be taken from this drawing. Do not scale from this drawing. For full company disclosure please visit www.jonmatthewsarchitects.com