
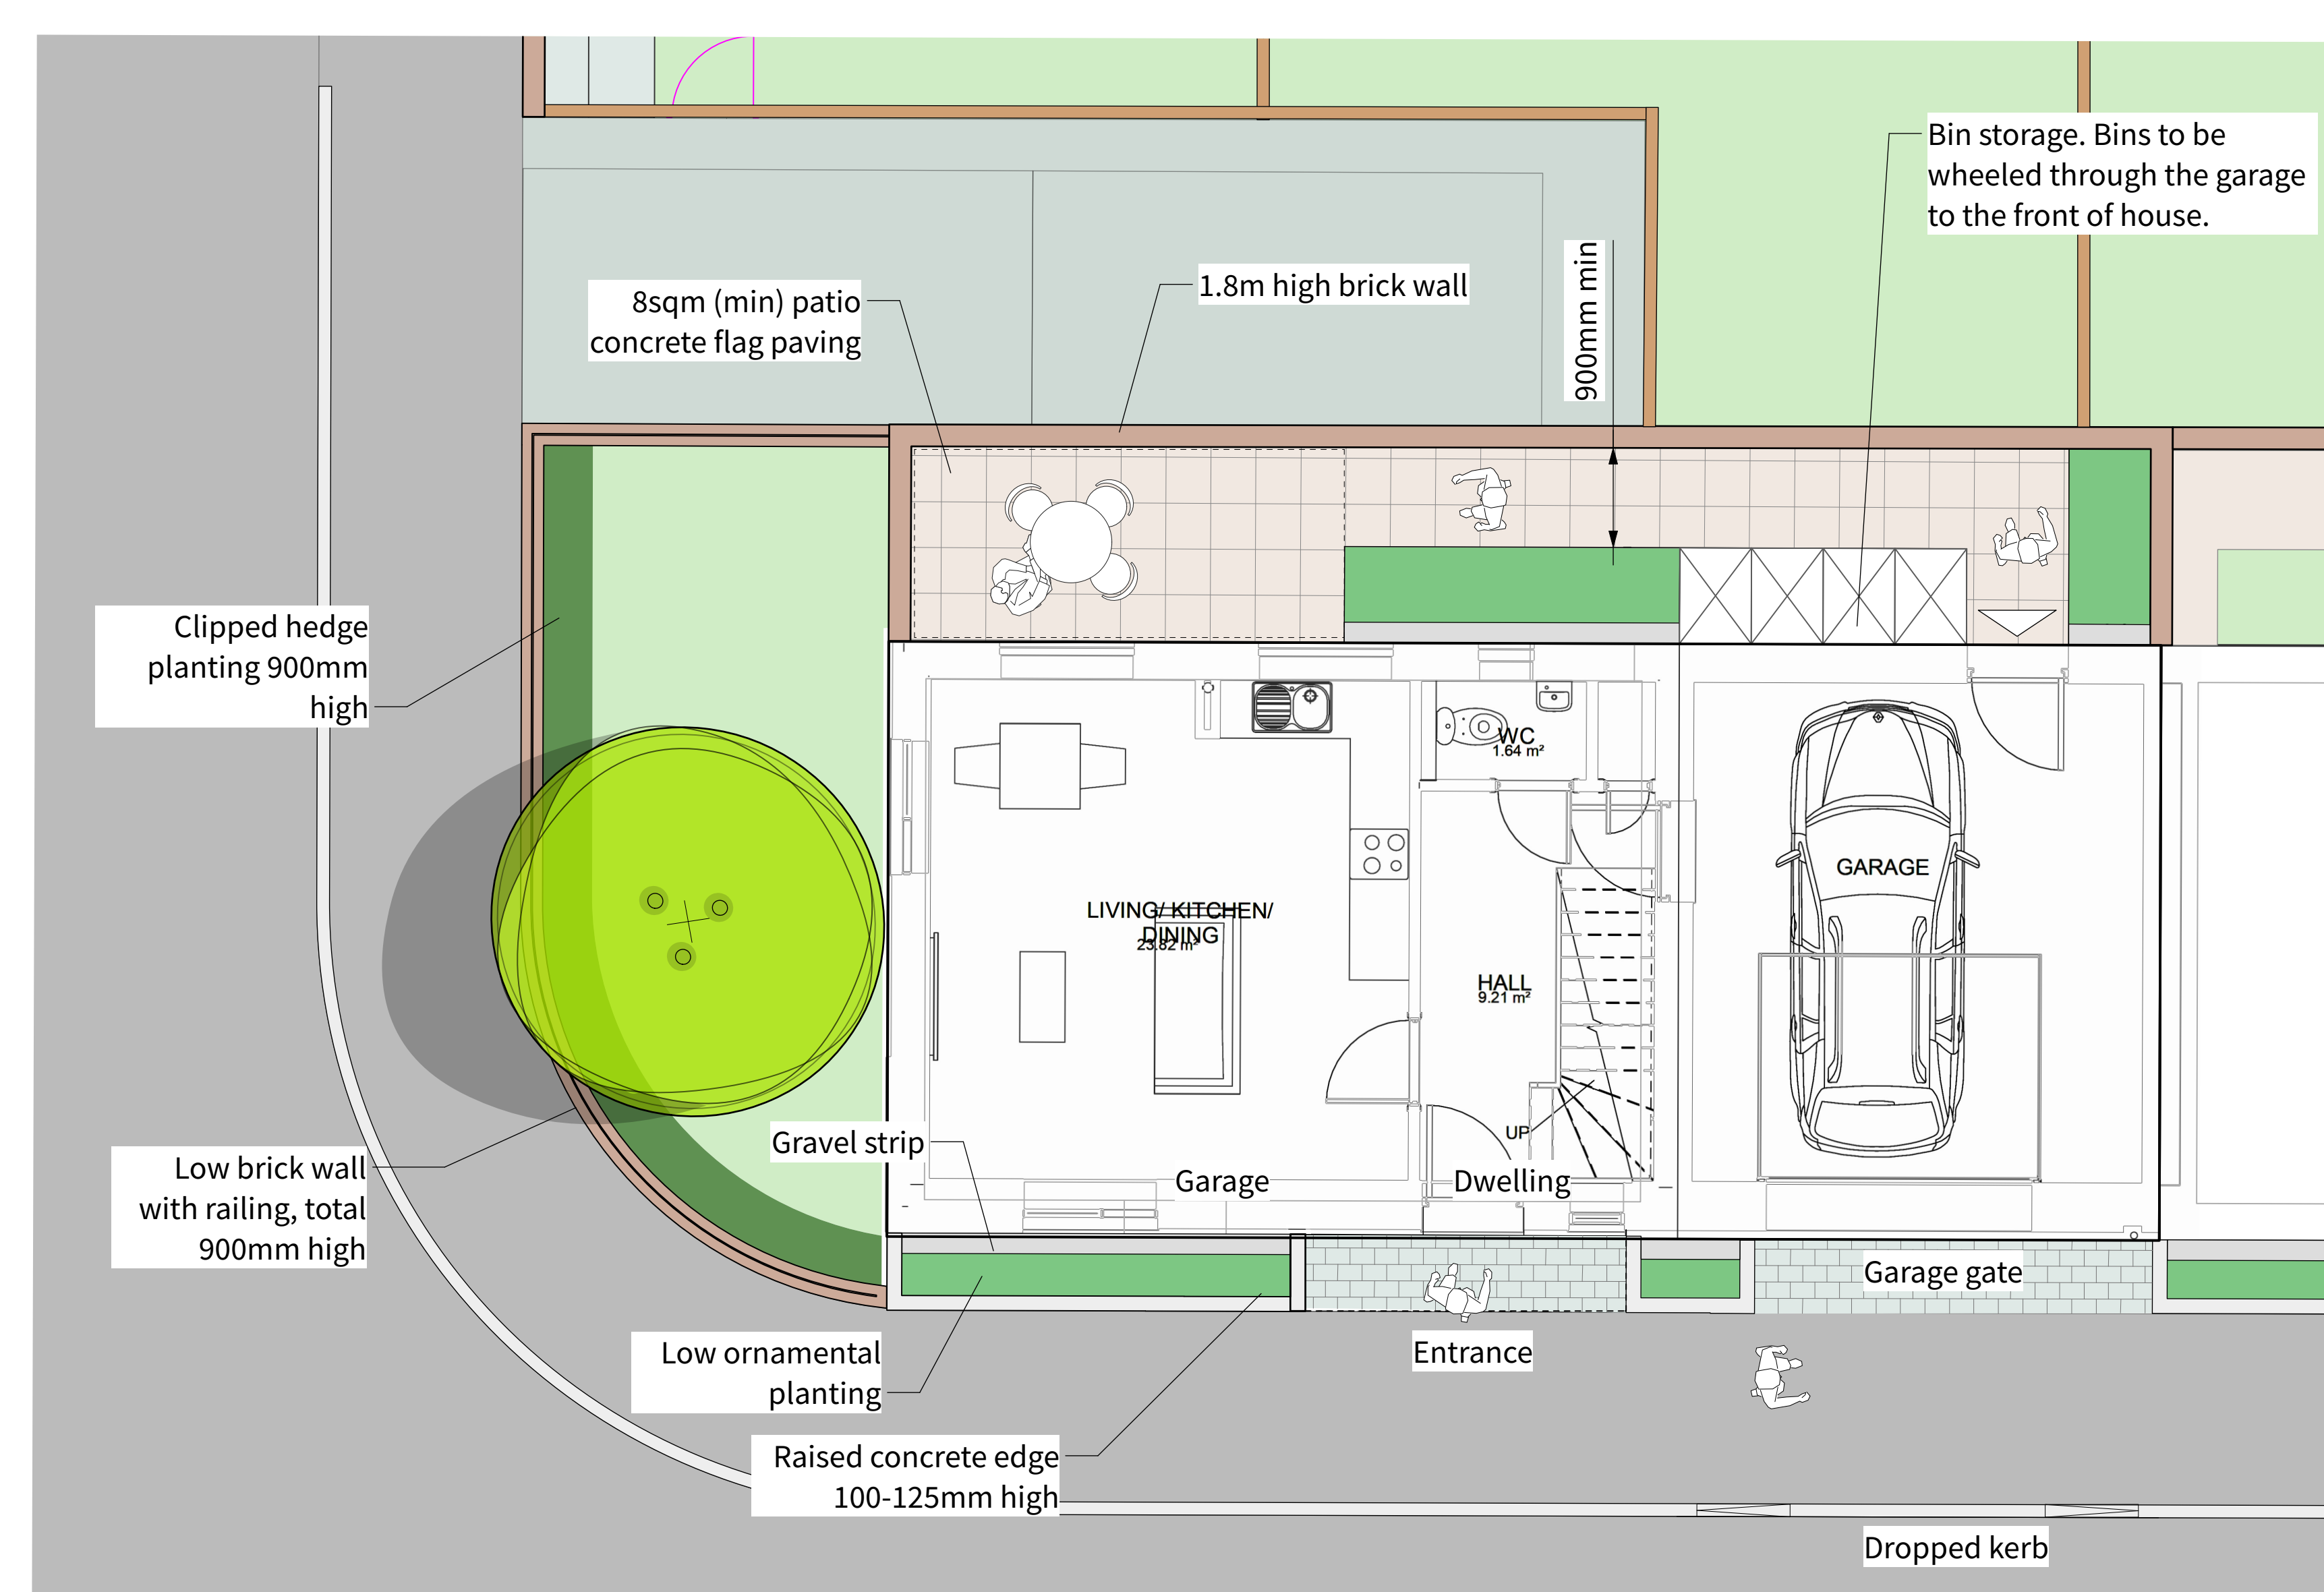


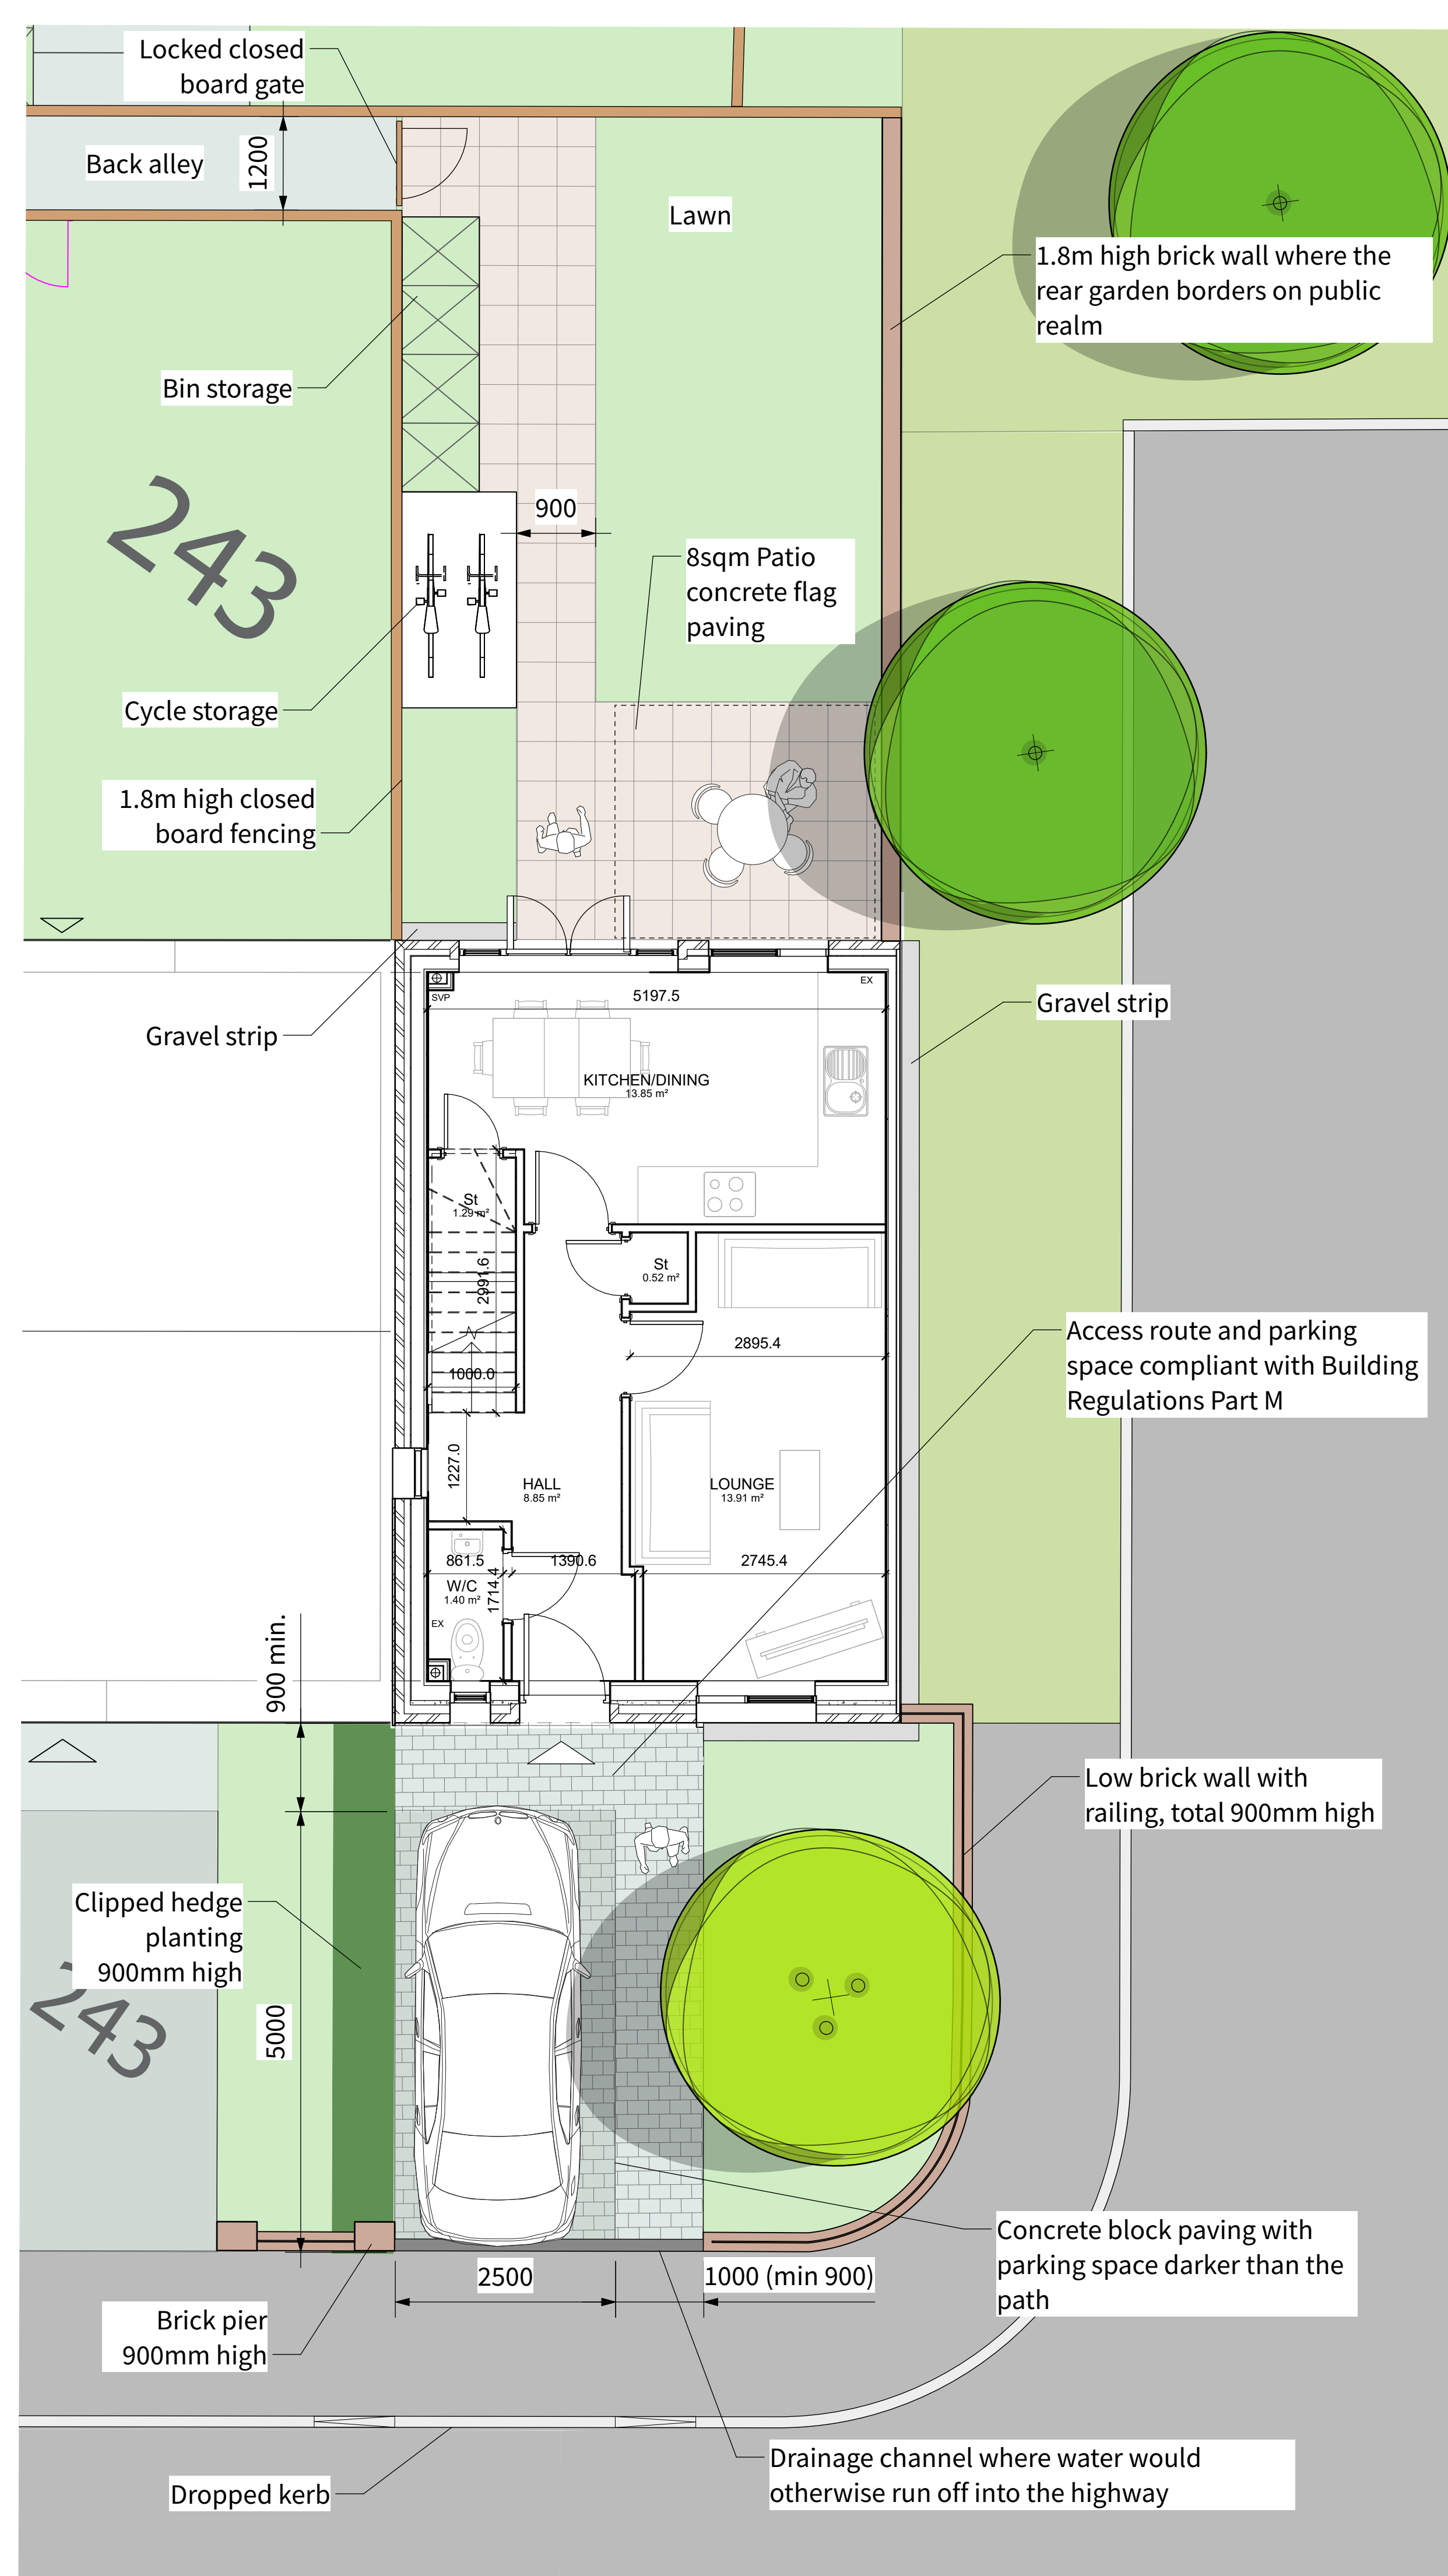

Typical layout of external spaces of a mews house

NOTE:

1. Do not scale from this drawing
2. All setting out, levels and dimensions to be agreed on site.
3. The dimensions of all materials must be checked on site before being laid out.
4. This drawing must be read with the relevant specification clauses and detail drawings
5. Order of construction and setting out to be agreed on site.
6. This drawing is copyright protected and may not be reproduced in whole or part without written authority.
7. All dimensions are in millimetres or metres unless stated otherwise.

S4 P04	22/04/22	Planning	JD	LF
S4 P03	22/04/22	Planning	JD	LF
P02	14/03/22	Draft	JD	LF
P01	09/03/22	Draft	JD	LF

 **Planit I.E. Limited**

E: info@planit-ie.com W: planit-ie.com

MANCHESTER

2 Back Grafton St, Altrincham, WA14 1DY
T: 0161 928 9281

LONDON

Unit 6 Waterside, 44-48 Wharf Road, London, N1 7UX
T: 0207 253 5678

LIVERPOOL

Tempest 5/3, 12 Tithebarn Street, Liverpool, L2 2DT
T: 0151 363 1230

Client Your Housing Group

Project Jacksons Brickworks

Drg Title Typical External Layout of Single Dwellings

Created on	Created by	Approved by
09/03/2022	JD	LF

Scale	Size	Workstage	Status
1:50	A1	RIBA 3	Planning

Drg No.	Suitability	Revision
2490-PLA-00-00-DR-LA-0058	S4	P04

Unit I.E. Limited

