


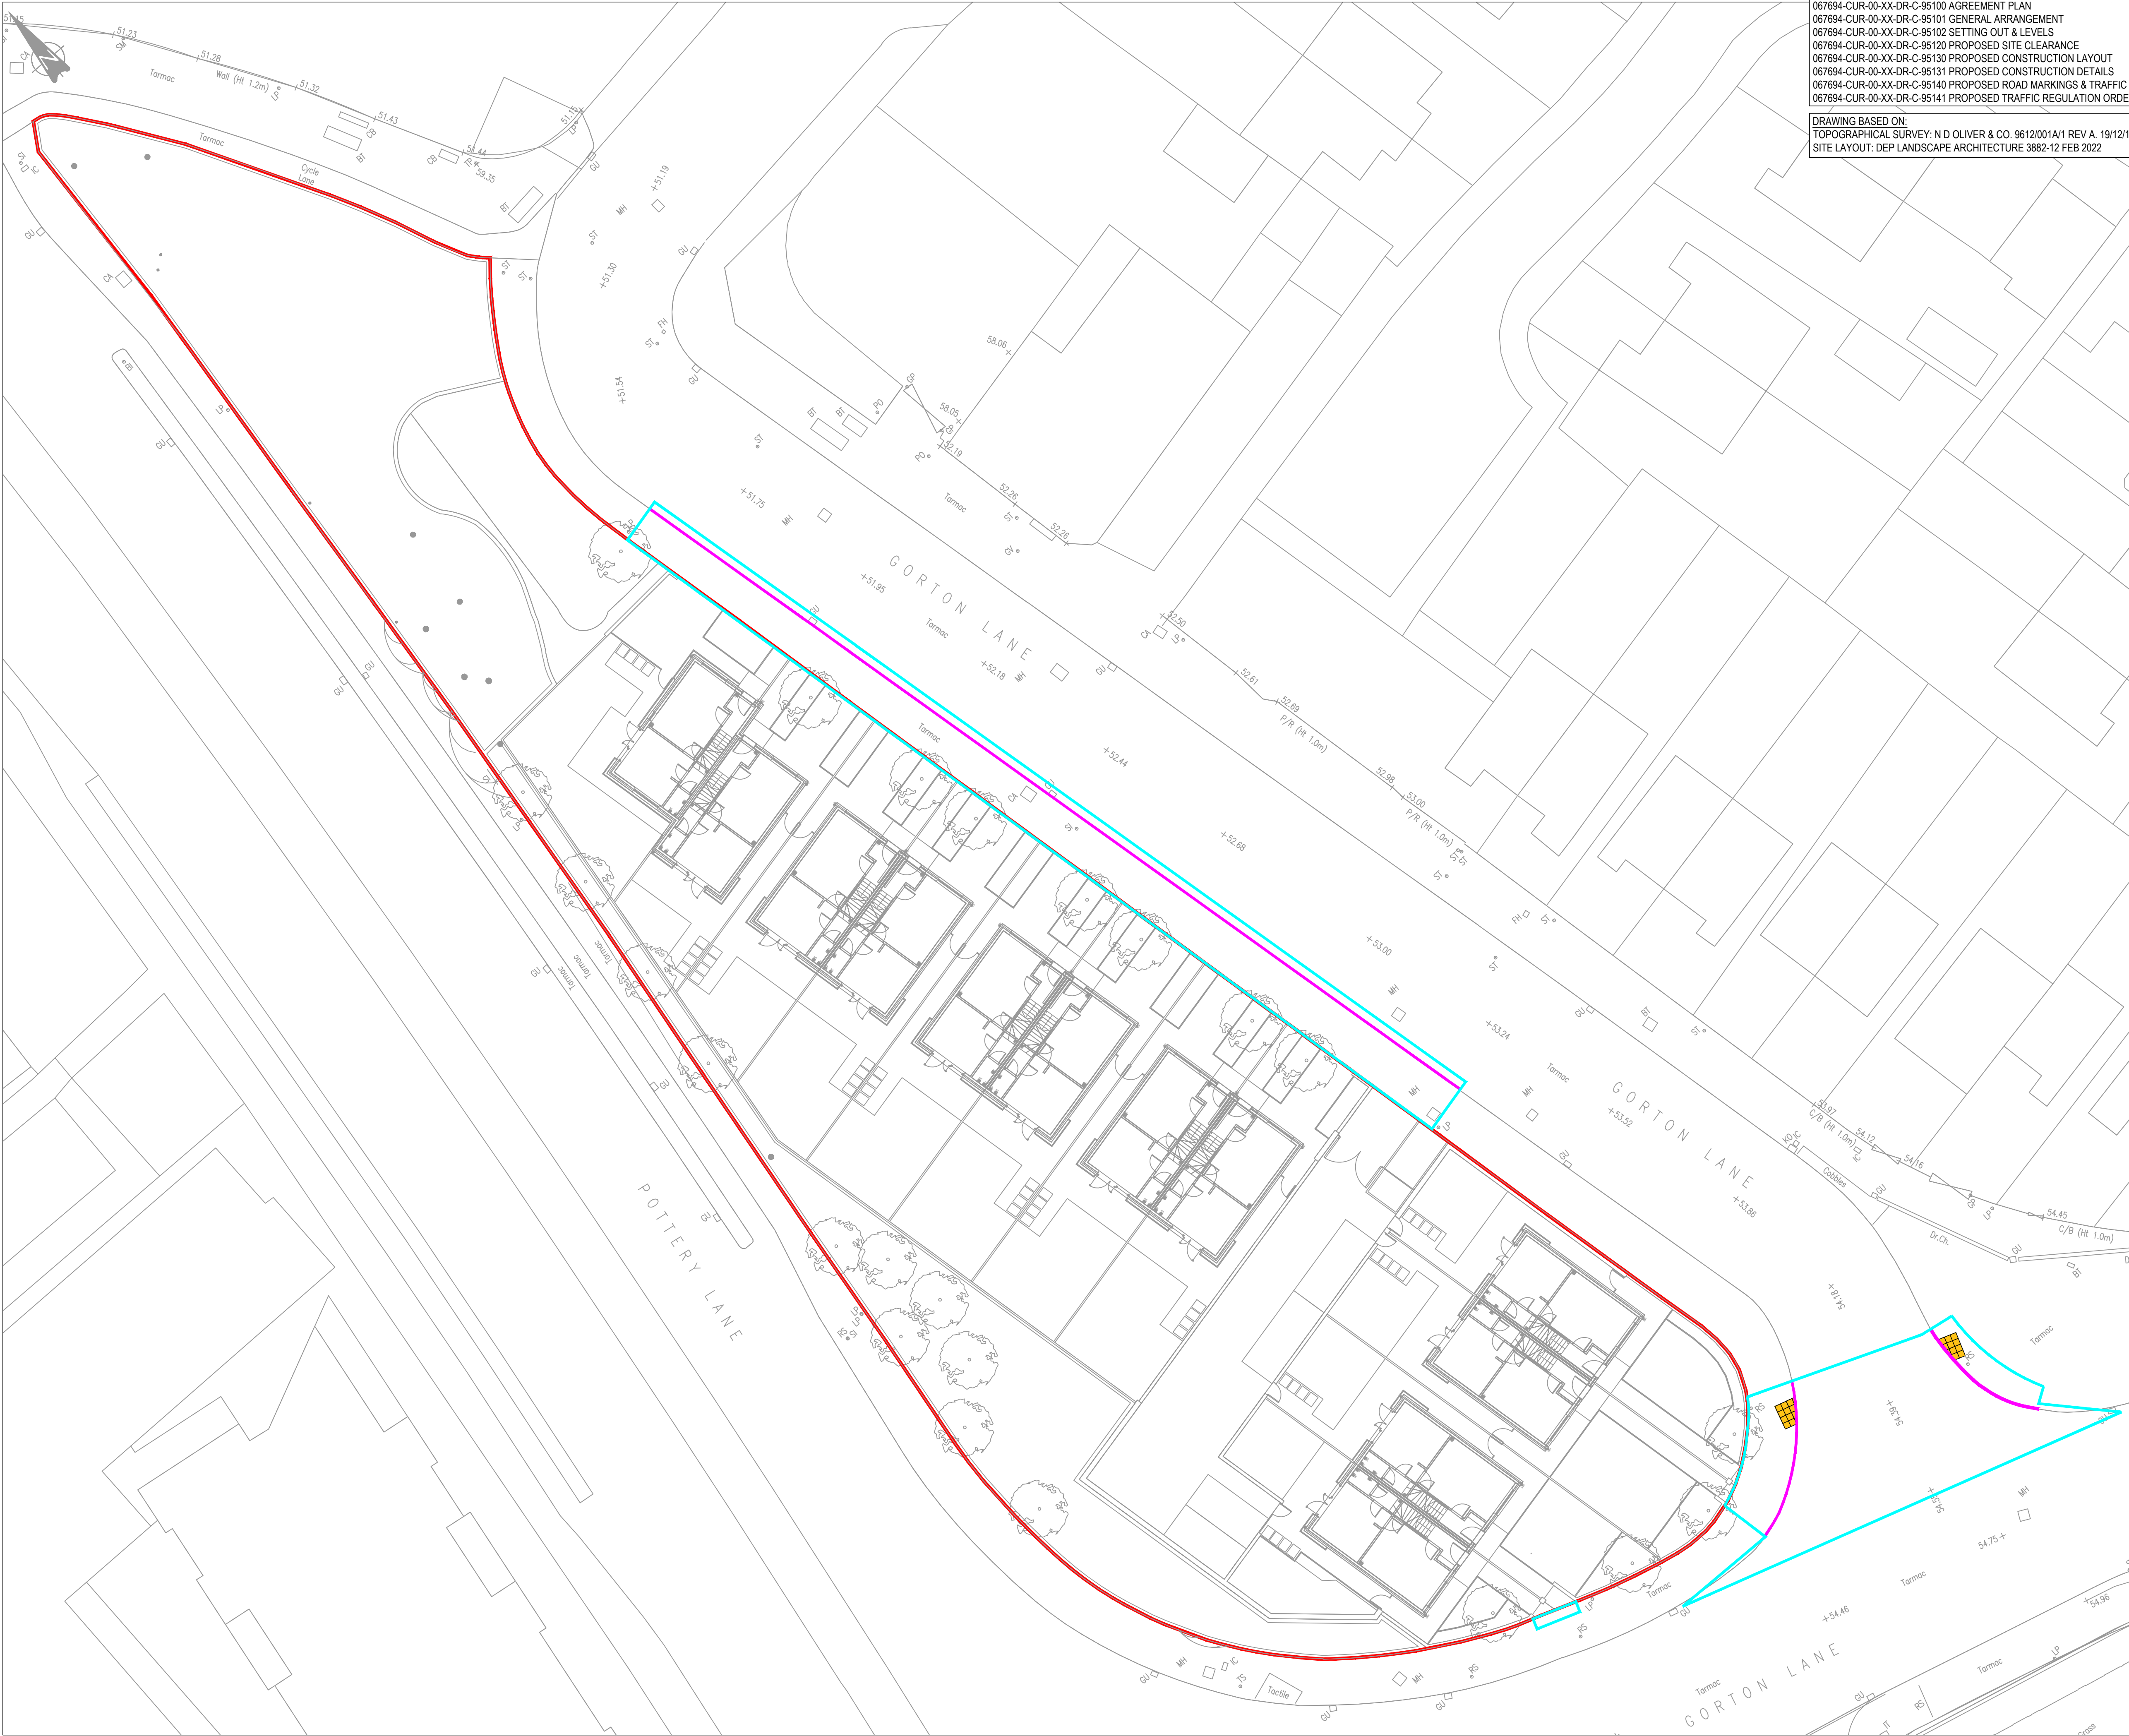

278 DRAWING REFERENCES:
067694-CUR-00-XX-DR-C-95100 AGREEMENT PLAN
067694-CUR-00-XX-DR-C-95101 GENERAL ARRANGEMENT
067694-CUR-00-XX-DR-C-95102 SETTING OUT & LEVELS
067694-CUR-00-XX-DR-C-95120 PROPOSED SITE CLEARANCE
067694-CUR-00-XX-DR-C-95130 PROPOSED CONSTRUCTION LAYOUT
067694-CUR-00-XX-DR-C-95131 PROPOSED CONSTRUCTION DETAILS
067694-CUR-00-XX-DR-C-95140 PROPOSED ROAD MARKINGS & TRAFFIC SIGNS
067694-CUR-00-XX-DR-C-95141 PROPOSED TRAFFIC REGULATION ORDERS

DRAWING BASED ON:
TOPOGRAPHICAL SURVEY: N D OLIVER & CO. 9612/001A/1 REV A. 19/12/17
SITE LAYOUT: DEP LANDSCAPE ARCHITECTURE 3882-12 FEB 2022

- GENERAL NOTES
- THIS DRAWING IS TO BE READ IN CONJUNCTION WITH ALL RELEVANT ARCHITECTS AND ENGINEERS DRAWINGS AND SPECIFICATIONS.
 - DO NOT SCALE THIS DRAWING. ALL DETAILS AND DIMENSIONS ARE TO BE CHECKED BY THE CONTRACTOR PRIOR TO COMMENCEMENT OF CONSTRUCTION. ANY DISCREPANCIES TO BE REPORTED TO THE ENGINEER.
 - ALL DIMENSIONS ARE IN METRES UNLESS OTHERWISE NOTED.
 - ALL LEVELS IN mAOD UNLESS SPECIFIED OTHERWISE.
 - ALL ROAD MARKINGS AND SIGNAGE TO BE IN ACCORDANCE WITH THE TRAFFIC SIGNS REGULATIONS AND GENERAL DIRECTIONS' MANUAL.
 - THE CONTRACTOR IS RESPONSIBLE FOR VERIFYING THE ACCURACY OF THE TOPOGRAPHICAL SURVEY AND UNDERTAKING ADDITIONAL SURVEYS FOR VALIDATION PURPOSES.
 - ALL WORKS TO BE AGREED AND APPROVED BY THE LOCAL AUTHORITY PRIOR TO COMMENCING ON SITE.
 - ANY DAMAGE TO EXISTING HIGHWAY DURING CONSTRUCTION TO BE MADE GOOD BY CONTRACTOR.
 - HIGHWAY BOUNDARY EXTENTS TO BE CONFIRMED BY MCC.
 - A ROAD SAFETY AUDITE WILL BE REQUIRED TO ASSESS THE PROPOSED WORKS.
 - ALL WORKS PROPOSED TO EXISTING HIGHWAY WILL BE SUBJECT TO A SECTION S278 AGREEMENT WITH MANCHESTER CITY COUNCIL AND NO WORKS SHALL START UNTIL FULL TECHNICAL APPROVAL HAS BEEN GRANTED.
 - LEVELS PROVIDED AT KERB ARE CHANNEL LEVELS.
 - EXISTING CARRIAGEWAY LEVELS ARE TO REMAIN AS EXISTING AT NEW KERB POSITION.

KEY:

PLANNING BOUNDARY

S278 BOUNDARY

KERB LINE TO BE AMENDED

P03	S278 BOUNDARY UPDATED	22.09.22	MW	MW
P02	UPDATED S278 BOUNDARY & WORKS	12.08.22	TH	MW
P01	ISSUED FOR COMMENT	16.05.22	CS	MW

Rev:	Description:	Date:	By:	Chkd:
------	--------------	-------	-----	-------



Merchant Exchange, 17-19 Whitworth Street West, Manchester, M1 5WG
0161 235 2354
manchester@curtins.com
www.curtins.com

Civils & Structures • Transport Planning • Environmental • Infrastructure • Geotechnical • Conservation & Heritage • Principal Designer
Birmingham • Bristol • Cambridge • Cardiff • Douglas • Dublin • Edinburgh • Glasgow • Kentish • Leeds • Liverpool • London • Manchester • Nottingham

Status:

APPROVAL

Project:

GORTON LANE

Orig Title:

SITE 1 S278
AGREEMENT PLAN

Size:	Date:	Drawn By:	Designed By:	Checked By:
A1	12.05.22	CS	MW	MW
Scale: 1:200				

067694 - CUR - XX - 00 - DR - C - 95100 -P03