

NOTES


AREA INDICATES FULL
STRIP OUT THE EXISTING
CARPET TILED FLOOR
FINISHES THROUGHOUT
THE PART THIRD FLOOR
AND SET ASIDE THE
MILLIKEN DARK GREY
CARPET TILES

NO FLOORING
CURRENTLY IN THIS
SUITE

CLEAN THE SURFACE OF THE RAISED
ACCESS FLOOR TILES TO REMOVE
TRACES OF CARPET TILE BACKING
AND ADHESIVE.

STRIP OUT THE EXISTING VINYL TILED
FLOOR FINISH TO THE EXISTING TEA
POINT AND BREAKOUT AREA
COMPLETE WITH PLYWOOD LINING
AND FIXINGS.
REPLACE ALL DAMAGED AND
DEFECTIVE RAISED ACCESS TILES
WHERE THE VINYL FLOOR FINISH WILL
BE REMOVED

STRIP OUT THE EXISTING
PINBOARDS/NOTICEBOARDS

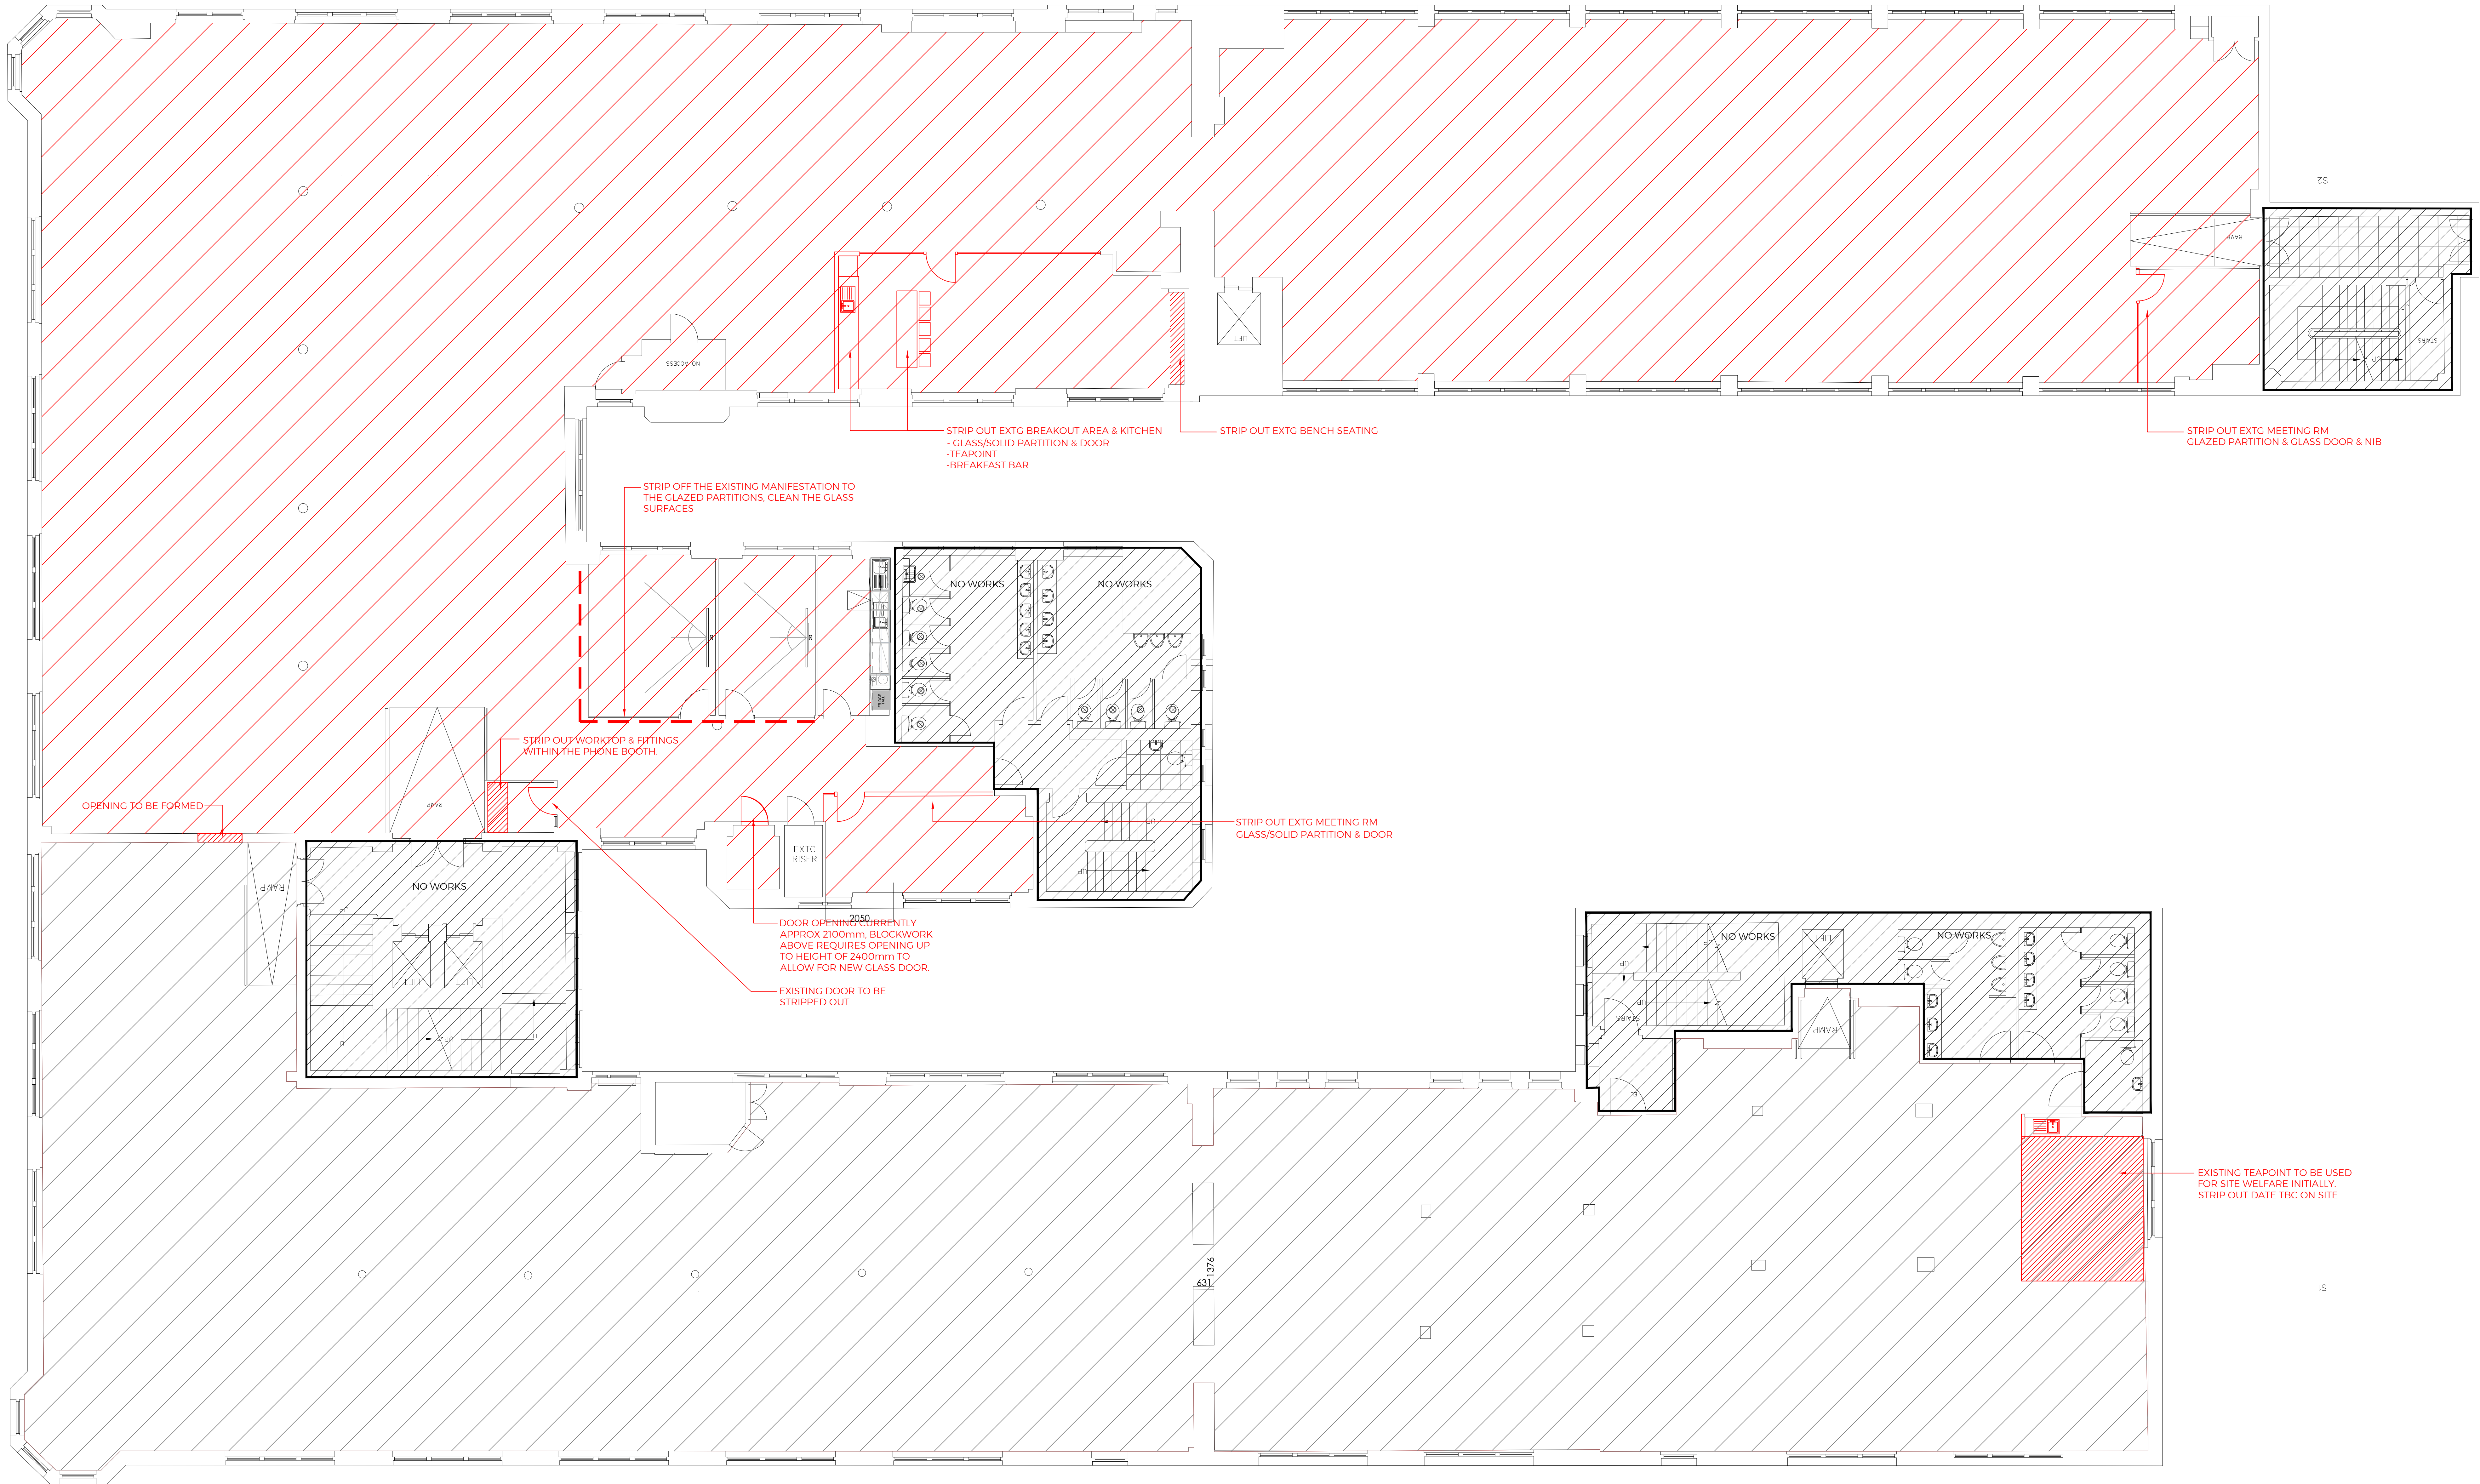

DRAWING STATUS

FOR CONSTRUCTION

REV.	DESCRIPTION	DATE/INITIAL
A	LEGEND UPDATED	04.11.22/SR
B	NO WORKS AREA ADDED	07.11.22/SR



adit workplace
Tel: 0161 655 0290 | 0161 655 0290 | www.aditworkplace.com

DEVELOPMENT	MIKE MILLWARD
PROJECT MANAGER	JEREMY COX
DESIGN	DRAWN BY
CHLOE ROGERS	STACEY ROBINSON
SCALE@A1	1:100
DATE	07.10.22

PROJECT
OREGA
TOOTAL BUILDINGS
56 OXFORD ST
MANCHESTER
M1 6EU

DRAWING NO.	REVISION
E2582_03_10_100	B

DRAWING TITLE
PROP 3RD FLOOR
STRIP OUT