



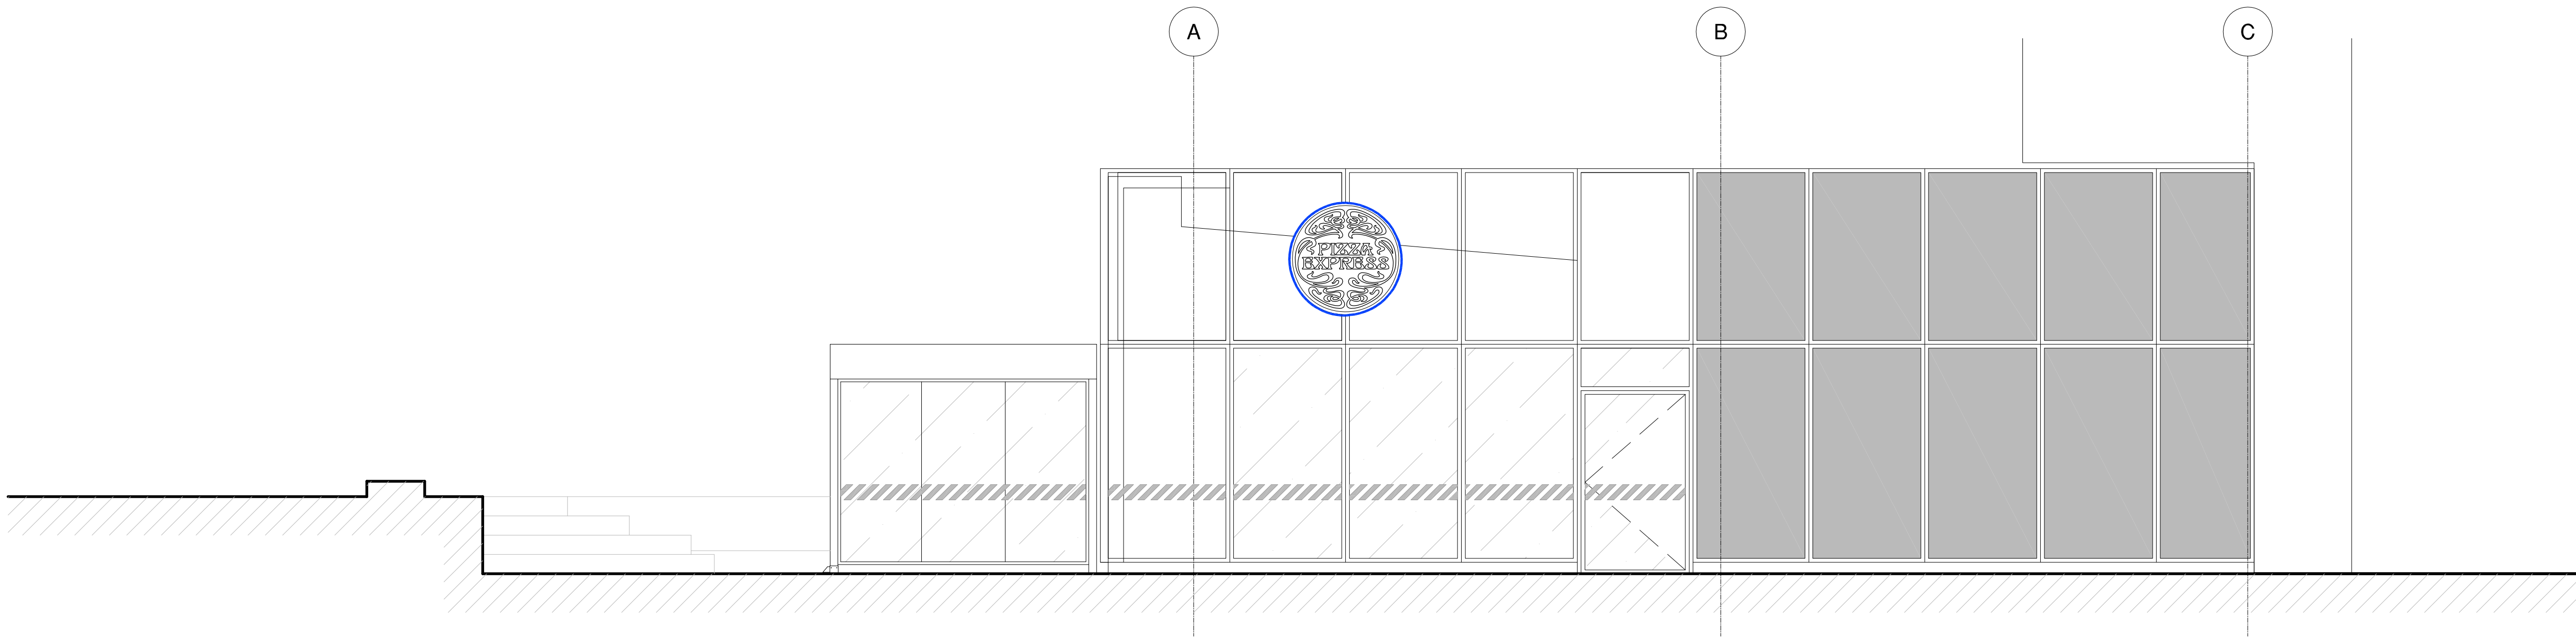

NOTES :  
ALL SETTING OUT MUST BE CHECKED ON SITE  
ALL LEVELS MUST BE CHECKED ON SITE  
ALL FIXINGS AND WEATHERINGS MUST BE CHECKED ON SITE  
ALL DIMENSIONS MUST BE CHECKED ON SITE  
THIS DRAWING MUST BE READ IN CONJUNCTION WITH THE RELEVANT SPECIFICATION CLAUSES  
THIS DRAWING MUST NOT BE USED FOR LAND TRANSFER PURPOSES  
© BUTLER ASSOCIATES

01 EXISTING SIDE (WEST) ELEVATION  
51 SCALE 1:50

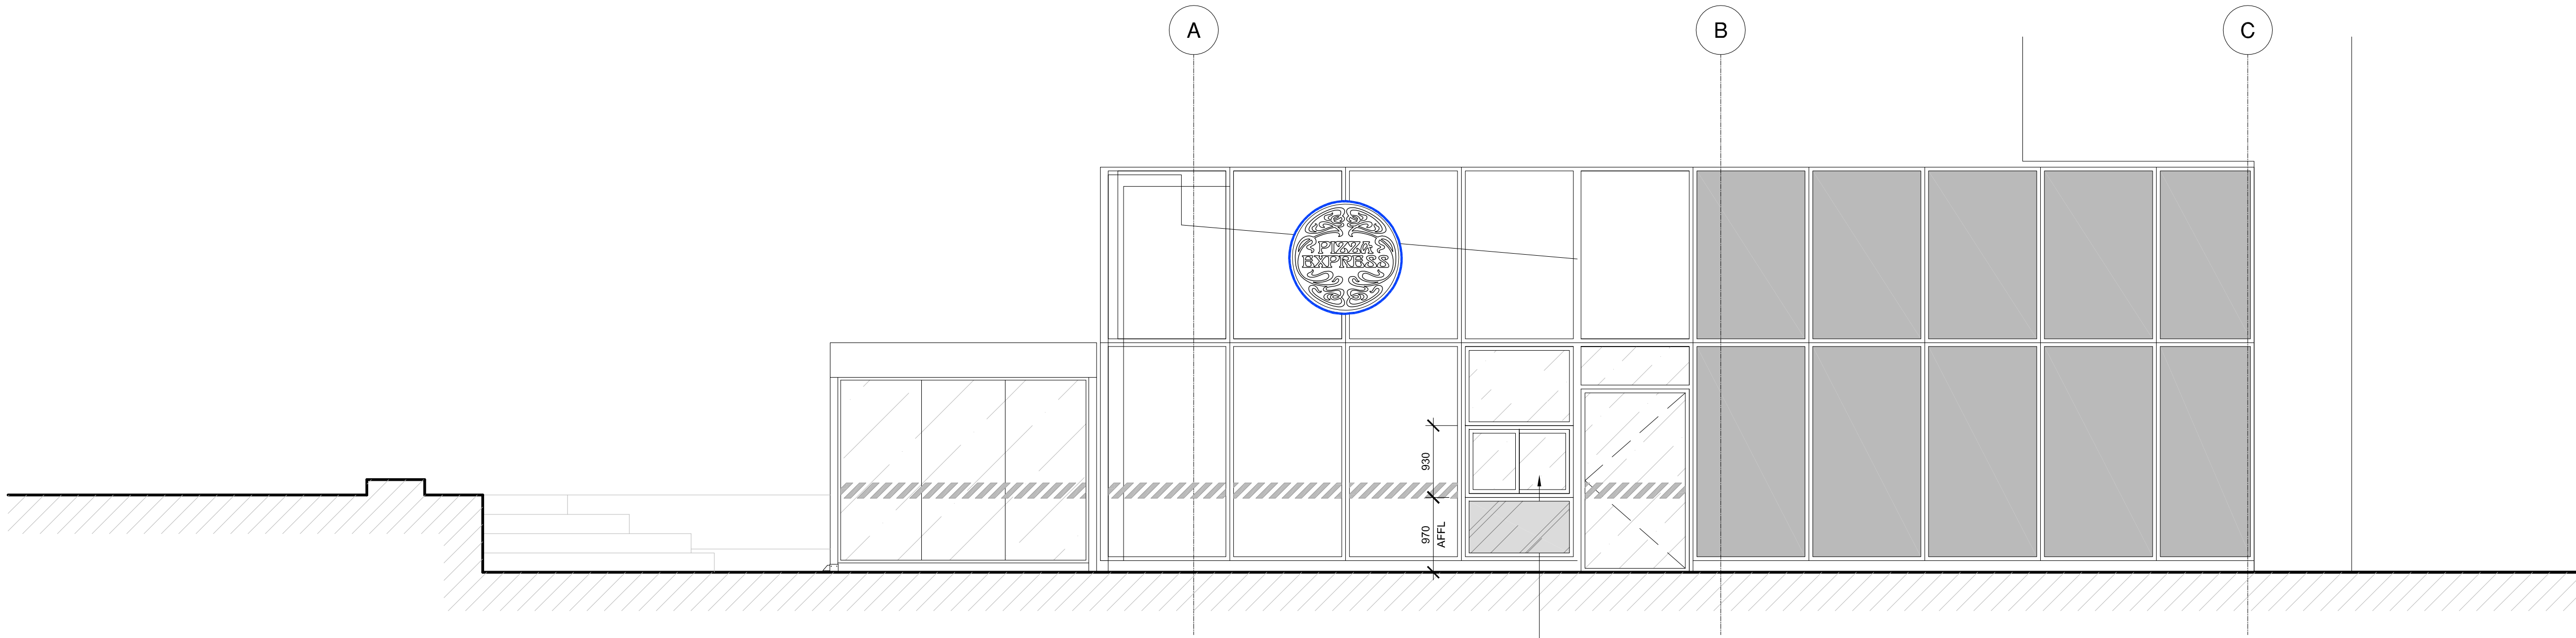

NEW WINDOW FORMED OF BESPOKE ALUMINUM FRAMED HORIZONTAL SASH. L/HAND SASH TO BE FIXED AND R/HAND SIDE SASH FITTED WITH OPENING RESTRICTOR. INCLUDE FIXED SPANDREL PANEL GLAZED IN OBSCURED GLASS BELOW. FINISH TO MATCH EXISTING.

02 PROPOSED SIDE (WEST) ELEVATION  
51 SCALE 1:50



| revision   | date | notes |
|---|------|-------|
| <b>BUTLER ASSOCIATES</b>                                                                                           |      |       |
| BUTLER ASSOCIATES LTD<br>24 CHIPSTEAD STATION PARADE, CHIPSTEAD, CR5 3TE<br>T 020 8224 0606 E mail@bassocltd.co.uk |      |       |

Client  
**PIZZAEXPRESS**

Location  
UNIT 4  
FIRST STREET NORTH  
MANCHESTER M15 4FN

Drawing  
EXISTING & PROPOSED  
EXTERNAL ELEVATIONS

Date  
SEPT 2022  
Scale @ A3 = 1:100  
Scale @ A1 = 1:50

Drawing No. 2254/51 Rev.