
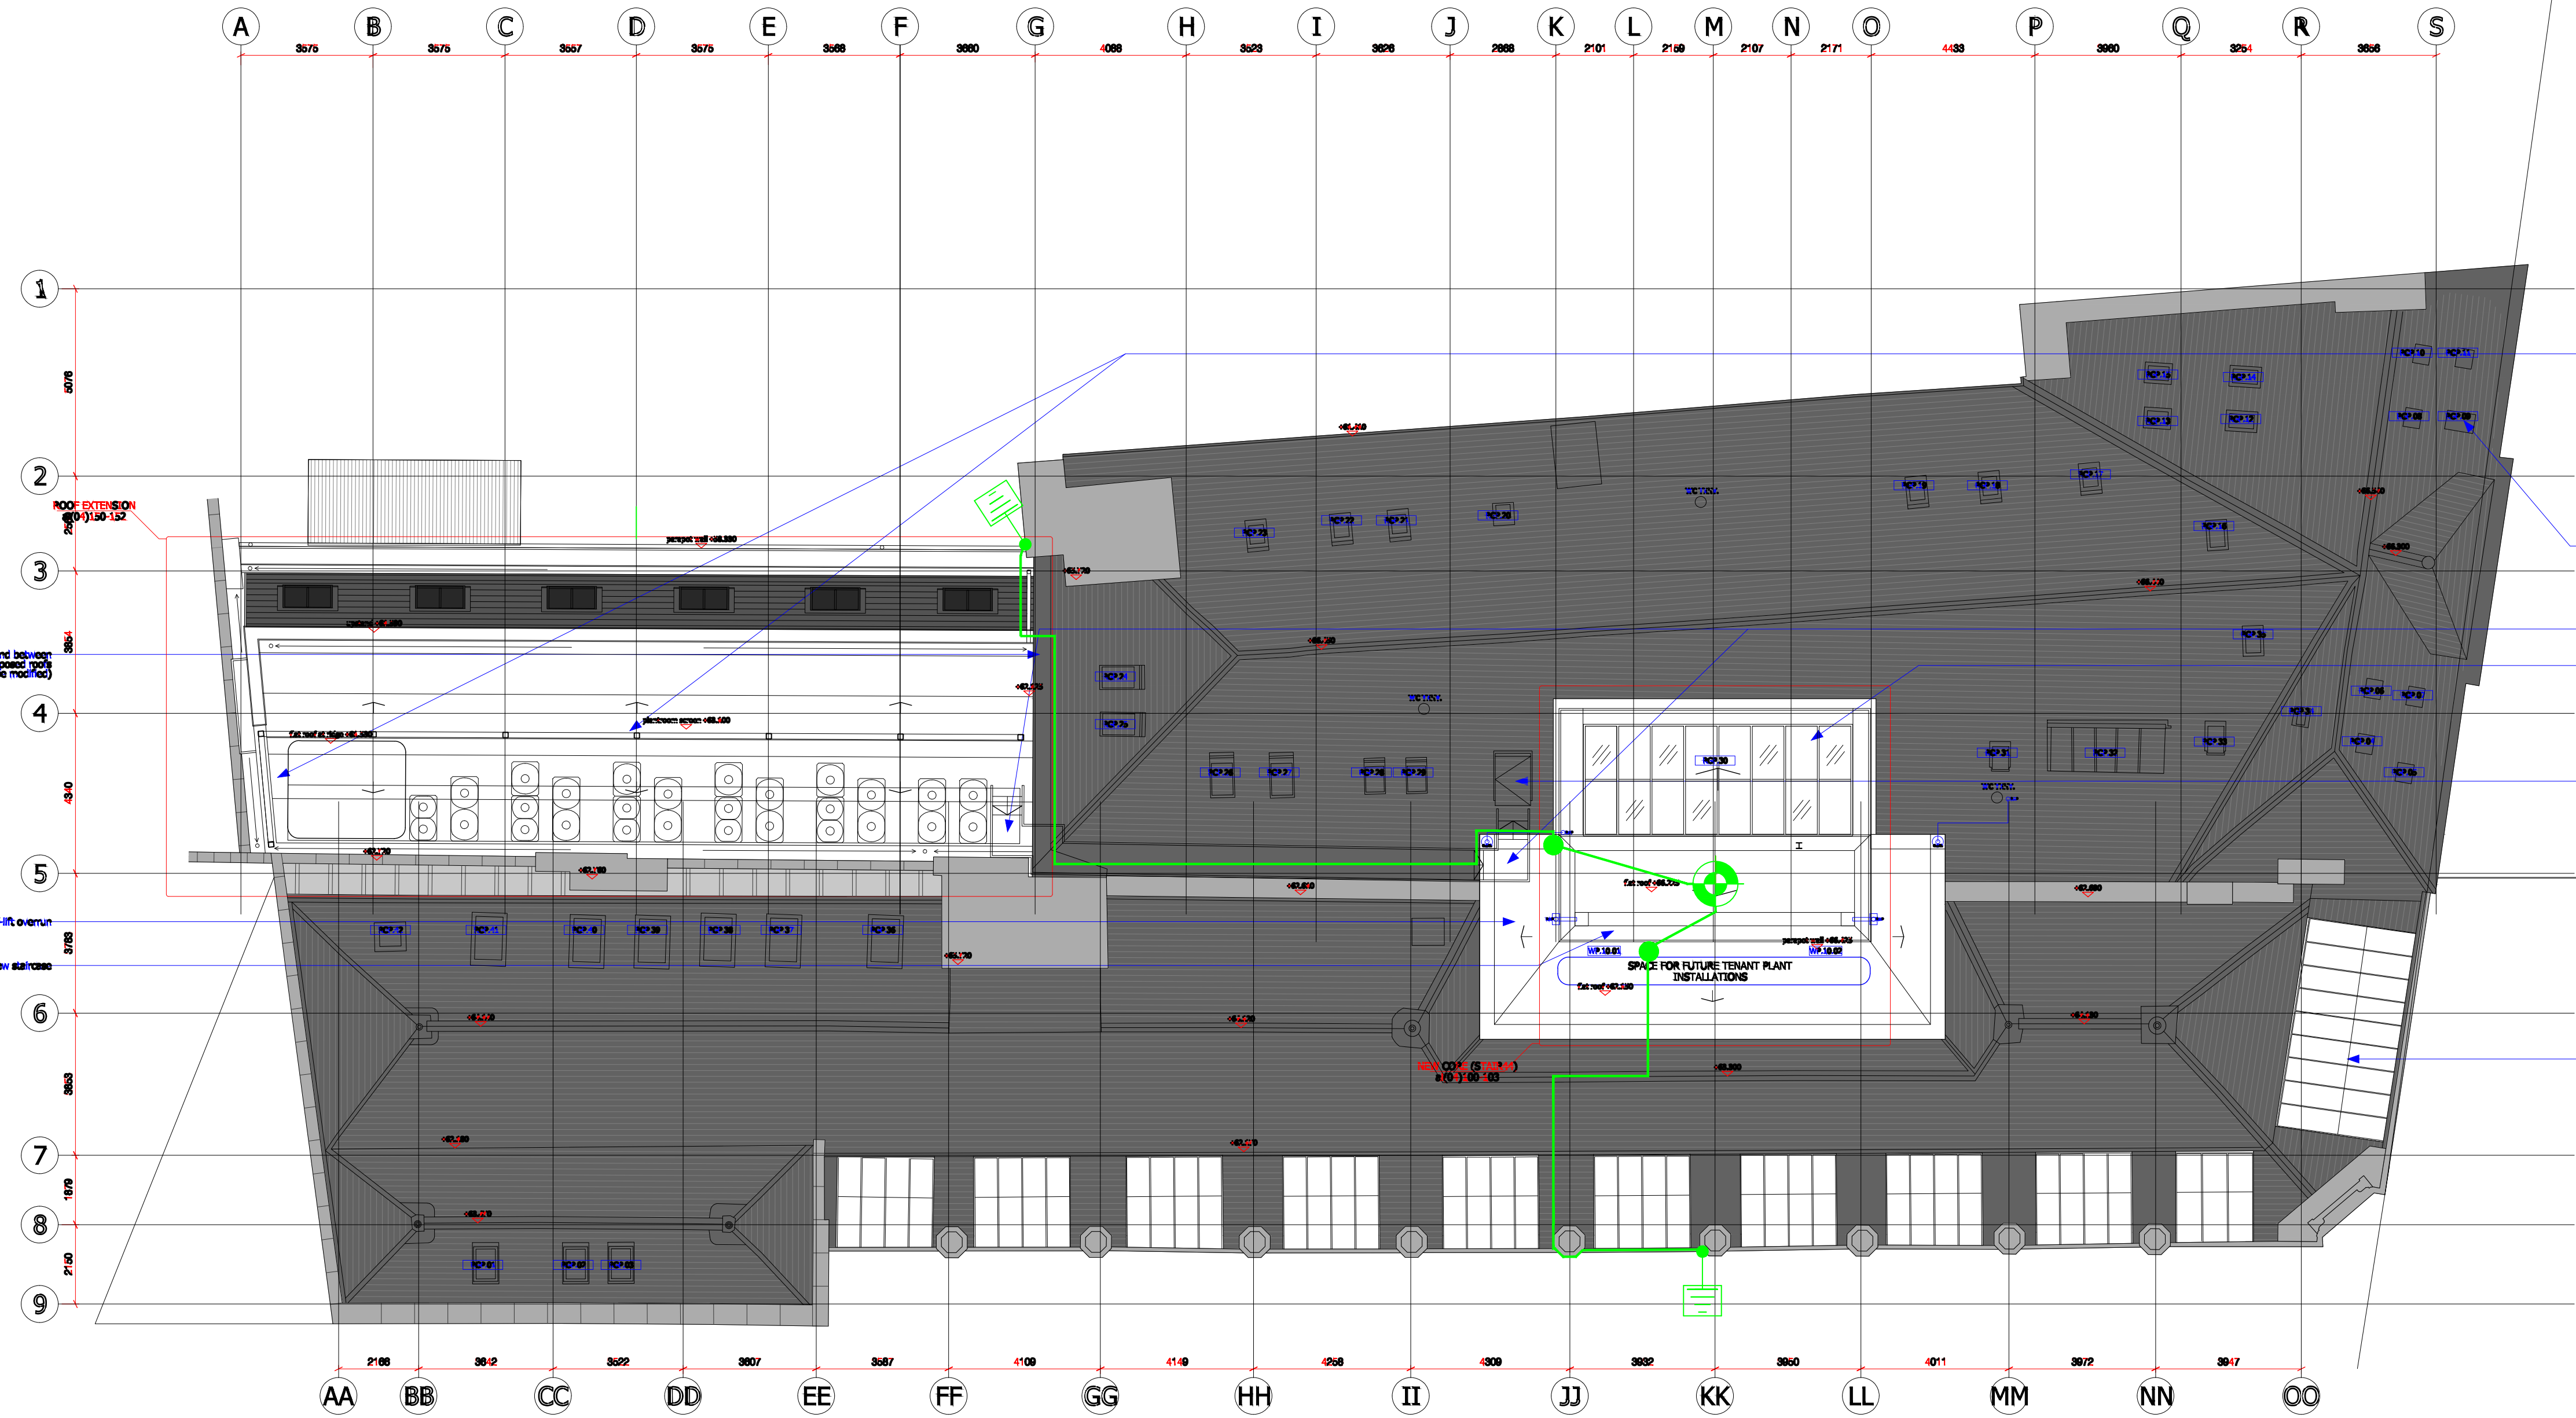


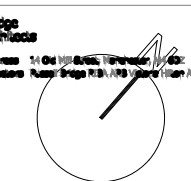

Notes

Legend

- SURFACE-MOUNTED 25x3mm PVC SHEATHED ALUMINIUM LINK CONDUCTOR POSITION FIXED VERTICALLY @ 1000mm CENTRES.
- 2000mm ESE AIR TERMINATION FINIAL
- SURFACE-MOUNTED 25x3mm PVC SHEATHED ALUMINIUM TAPE SECURED @ 1000mm CENTRES.
- 10mm PVC SHEATHED ALUMINIUM DOWN CONDUCTOR POSITION/EARTH TERMINATION

Rev	Date	Init	Details
P02	10/1/22	NG	Revised to incl architects comments
P03	25/1/22	DO	Reduced Height of ESE to 2000mm



PTSG
PREMIER TECHNICAL
SERVICES GROUP PLC
Niche Specialist Service Provider



Alma House
Grimshaw Lane
Middleton
Manchester
M24 1GQ

Brooke Edgley Specialist Technical Services Ltd
Client: KEY INTEGRATED SERVICES LIMITED
Project title:
ESE LIGHTNING PROTECTION
SYSTEM

Project Name:
40-46 PRINCESS STREET

Location:	MANCHESTER		
DWG No.	NG_DF_35252_P01_SP_LP		
Date:	28.10.22	Project No:	14-9691
Drawn by:	NG	Checked by:	DF
Scale:	NTS @ A1	Rev:	P02
Status:	SYSTEM PROPOSALS		