


FOR 278 WORKS, REFER
TO DRG. No. 16/1058/102

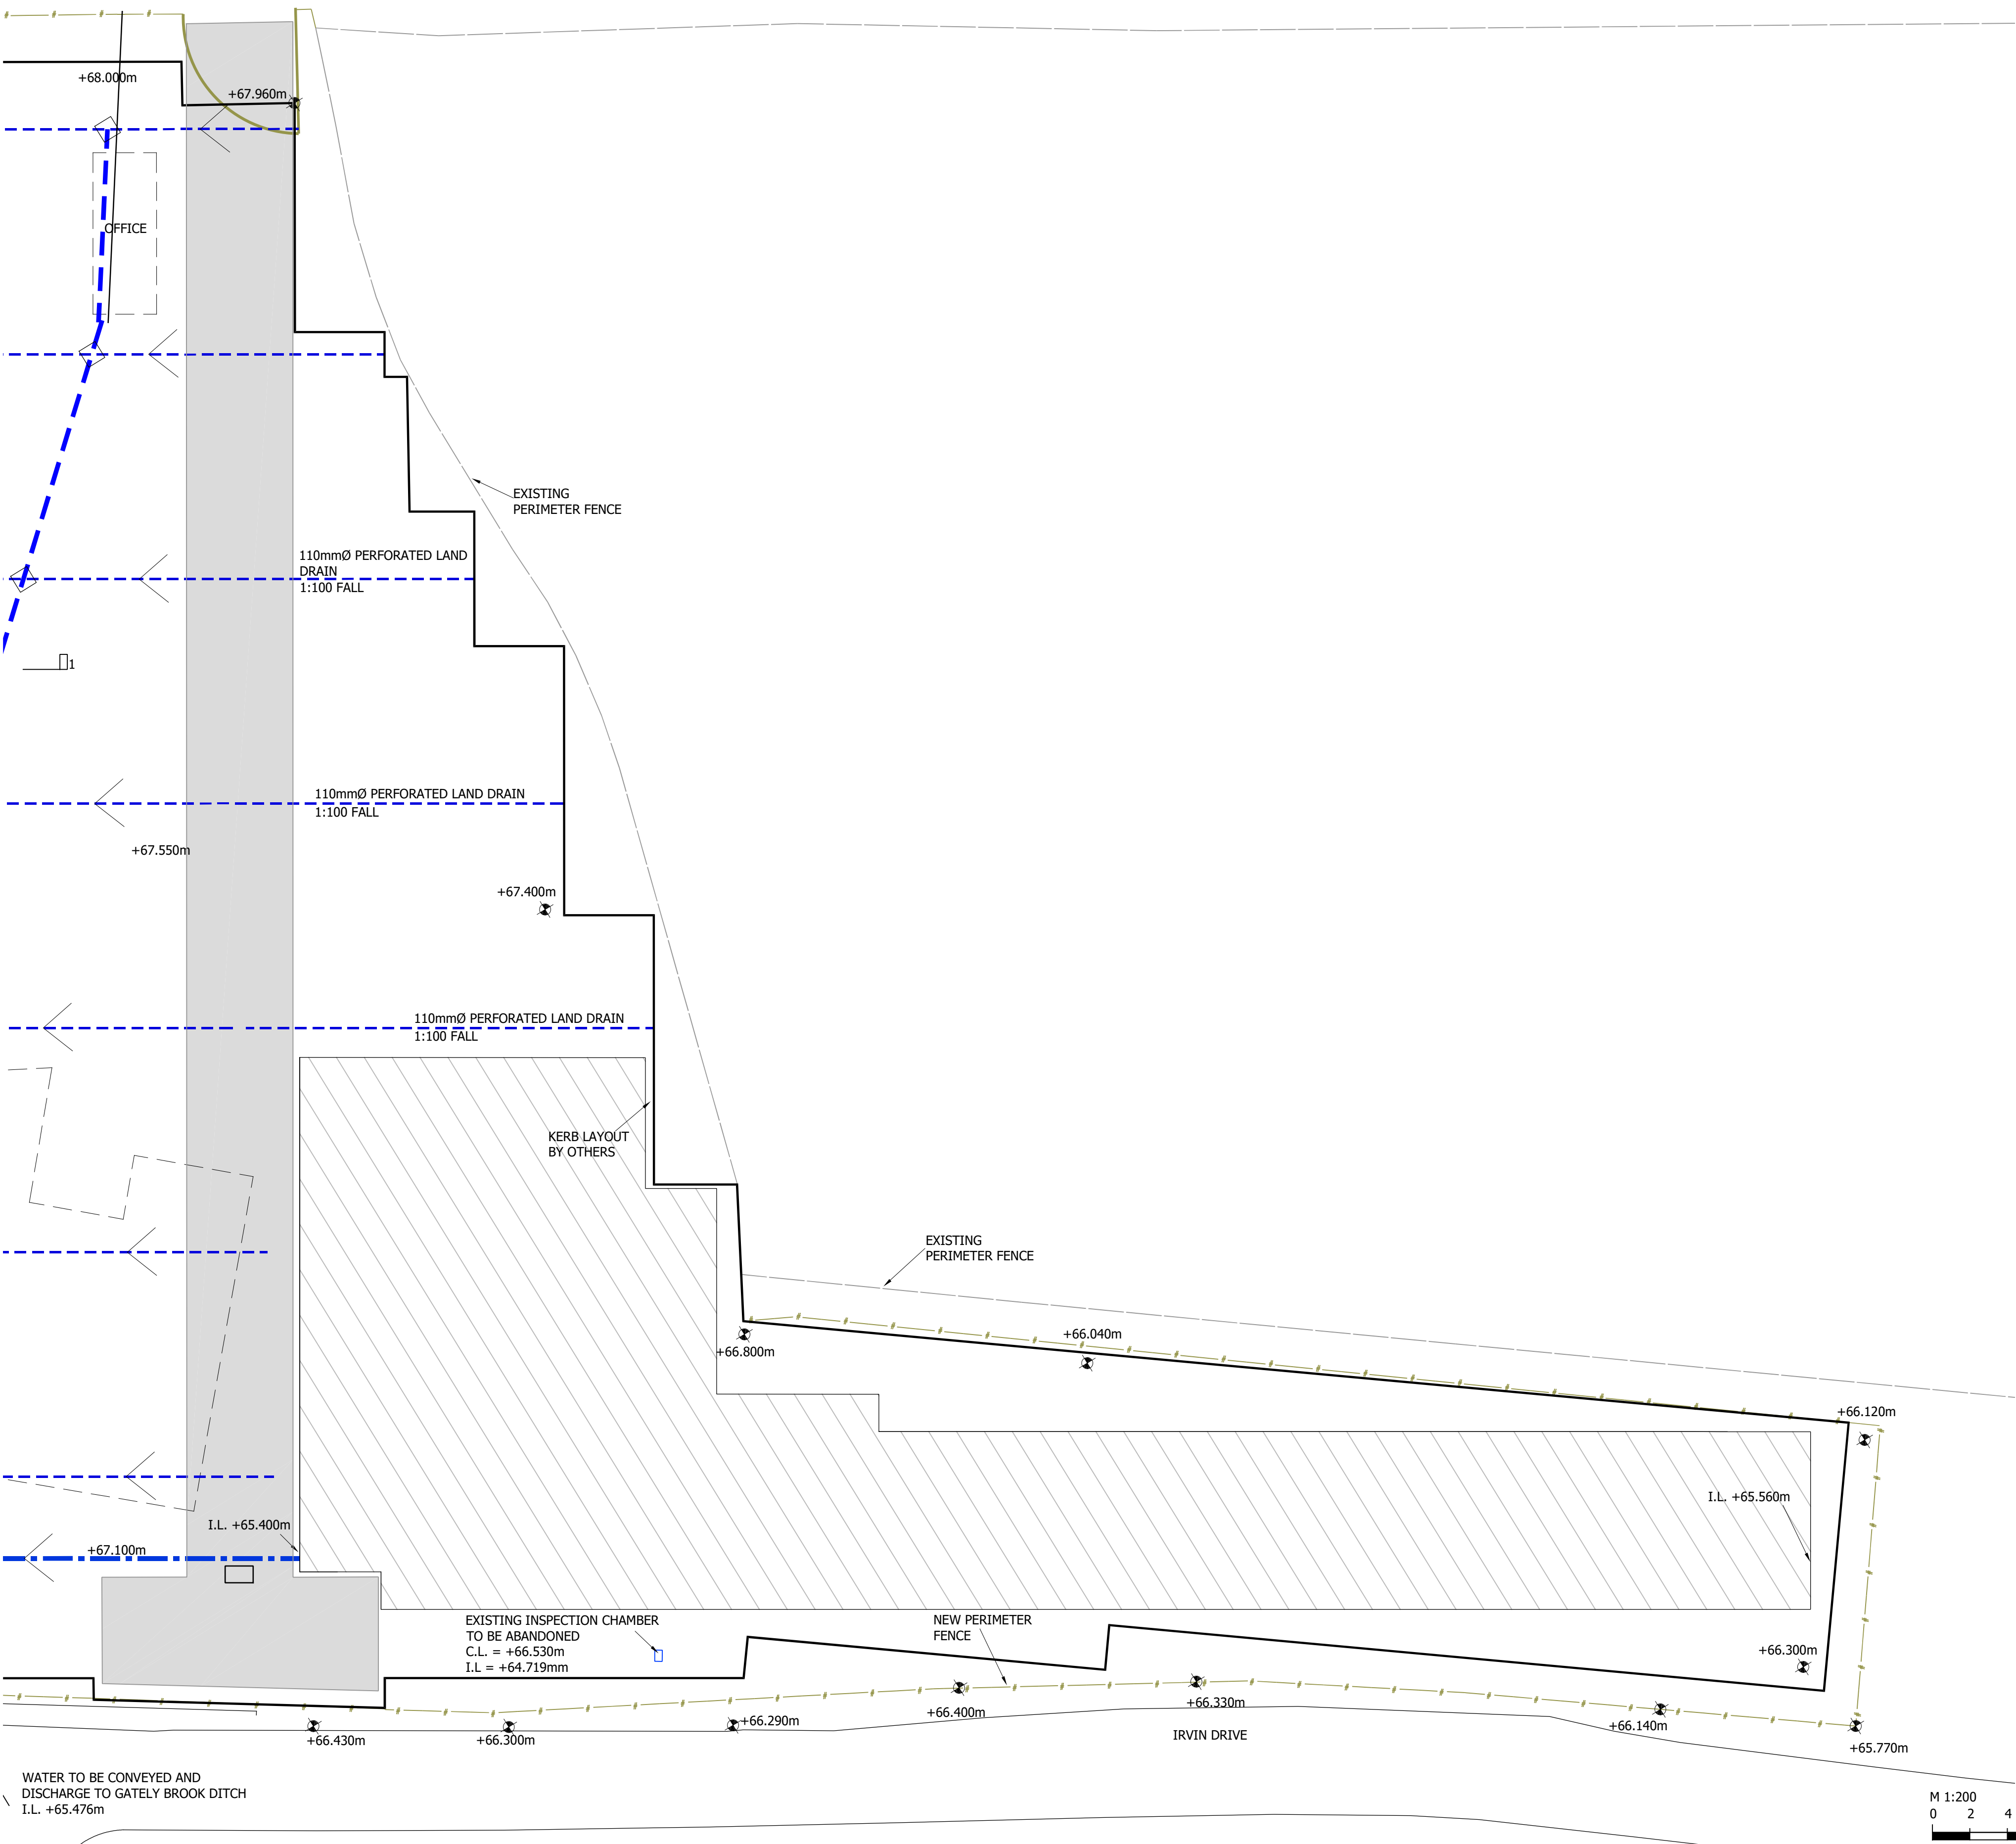

MEASUREMENTS:

- CAR PARK SURFACE = 9205m²
- PERFORATED PIPE = 620m
- 225mmØ WATER DRAIN = 80m
- NEW PERIMETER FENCE = 447m
- PERIMETER KERB = 558m
- NEW MASONRY WALL = 106m

LEGEND

- NEW 225mmØ SURFACE WATER DRAIN U.N.O.
- NEW 150mmØ SURFACE WATER DRAIN U.N.O.
- 110mmØ PERFORATED LAND DRAIN AT 12m c/c
- EXISTING FENCE LINE
- NEW FENCE LINE
- BOUNDARY
- UNDERGROUND STORAGE - 1188m² x 0.440m DEEP
TOTAL STORAGE = 522 m³
- ACCESSO OR SIMILAR CATCHPIT CHAMBER 225mm
OUTLET
- PROPOSED TARMAC SURFACE laid to 1:40 camber
Water to drain into adjacent stone
- INDICATES DRAINAGE FALL DIRECTION

GENERAL NOTES

1. FOR GENERAL NOTES, REFER TO DRG. No. 20-177-CIV-01.

T4	19.10.22	Issued for Tender	BLV	RS	RS
T3	06.10.22	Issued for Tender	BLV	RS	RS
T2	03.10.22	Issued for Tender	BLV	RS	RS
T1	29.09.21	Issued for Tender	RM	RS	RS
Revision	Date	Description	BY	CKD	APP

gravitateconsulting

Civil and Structural Engineers

The Heath Business & Technical Park, Runcorn, Cheshire WA7 4QX
Tel 01928 563 847
Email eng@gravitateconsulting.com

Client	Stanthorne			
Site	Styal Road, Manchester			
Project	Manchester Airport Car Park			
Drawing Title	Drainage Area 2, Plan			
Status :	Tender	Date:	OCT 2022	
Scale at A1:	1:200	Job Number:	20-248	
Drawn By:	RM	Drawing Number:	CIV-03	
Checked By:	RS	Revision:	T4	