



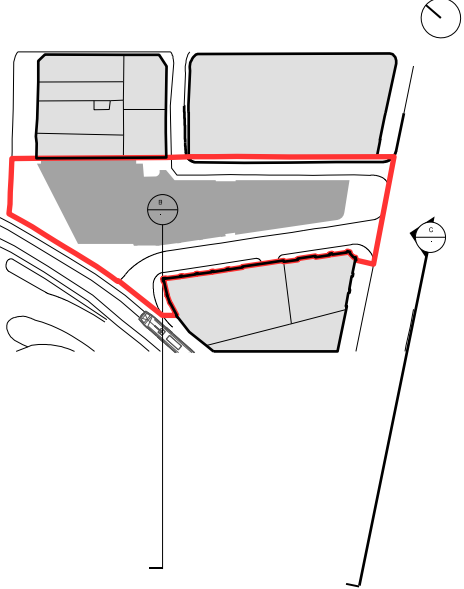


Key Plan



Proposed Material Key (subject to sample approvals)

- 01 - Stretcher Bond Clay Facing Brickwork, Wienerberger Dakota Red Multi with Lime Flushed Mortar
- 02 - Stack Bond Clay Facing Brickwork, Wienerberger Dakota Red Multi with Lime Flushed Mortar
- 03 - Frameless Unfired Curtain Wall System With Glass Infill Panel - Extra Clear
- 04 - Frameless Unfired Curtain Wall System With Satin Etch Glass
- 05 - Frameless Unfired Curtain Wall System - Spandrel Glazing 38mm DGI, Satin Etch Glazing to outer and Solid fit to Face 4
- 06 - PPC aluminium Cladding Panel with concealed fixings. Fully integrated coping with colour to match. Bronze Colour - RAL TBC Via Sample
- 07 - Capless Stick Built Curtain Wall System with Glass Infill Panel - Extra Clear
- 08 - Capless Stick Built Curtain Wall System with Glass Infill Panel - 30% diffuse
- 09 - Capless Stick Built Curtain Wall System with Metal Infill Panel Operative Window System - Bronze Colour - RAL TBC Via Sample
- 10 - Capless Stick Built Curtain Wall System (Capped Stick to Soap Street) with integrated sliding doors - Bronze Colour - RAL TBC Via Sample
- 11 - Oriel window glazing system - Structurally glazed curtain walling with integrated Glass Infill Panel. Extra clear, Metal soffit & Spandrel at Slab edge level. Bronze Colour - RAL TBC Via Sample
- 12 - Stone Coping to be confirmed via sample
- 13 - PPC Metal Balustrade - Bronze Colour - RAL TBC Via Sample
- 14 - External Vertical Aluminium Feature Fins - Rectangular profile fins spaced at equal centres with brickwork & high-level louvers behind 110 - Bronze Colour - RAL TBC Via Sample
- 15 - Aluminium Louvered Door to Refuse Store - Finish: PPC Dark Grey Colour - RAL TBC Via Sample
- 16 - Tower Cladding Metal Panel. Finish: PPC Silver Colour - RAL TBC Via Sample
- 17 - Substation Doors. Finish: PPC Bronze Colour - RAL TBC Via Sample
- 18 - Pre Cast Stone lintel - Final Material to be agreed via Sample
- 19 - Soap St High Level ground floor louvers - Fully weathered angular small pitch profile. Located behind 14 - Bronze Colour - RAL TBC Via Sample
- 20 - Existing building opening curtain walling system - Capless Stick Built Curtain Wall System with Glass Infill Panel. Extra Clear. PPC dark grey to match new Timber Windows
- 21 - Existing building window openings - Sash Timber frame windows. PPC dark grey - RAL TBC Via sample
- 22 - Infill Metal panel - Finish PPC - Colour Dark Grey - to match Timber Windows colour - RAL TBC Via Sample
- 23 - Brickwork - Header course of reclaimed salisbury brick
- 24 - Stack bonded brick infill panel with PPC coping. SKL to new upstand above existing Stone Coping. Dark Grey Colour - RAL TBC Via Sample
- 25 - Metal Ashlar Bar Box - Finish PPC - Silver Colour - RAL TBC Via Sample
- 26 - Denotes Trellis and Bat Box - Finish PPC - Bronze Colour - RAL TBC Via Sample
- 27 - Escape Door in Timber - Finish PPC - Dark Grey Colour to match Timber Windows - RAL TBC Via Sample
- 28 - Stack Bonded Red Acington Brick Slip

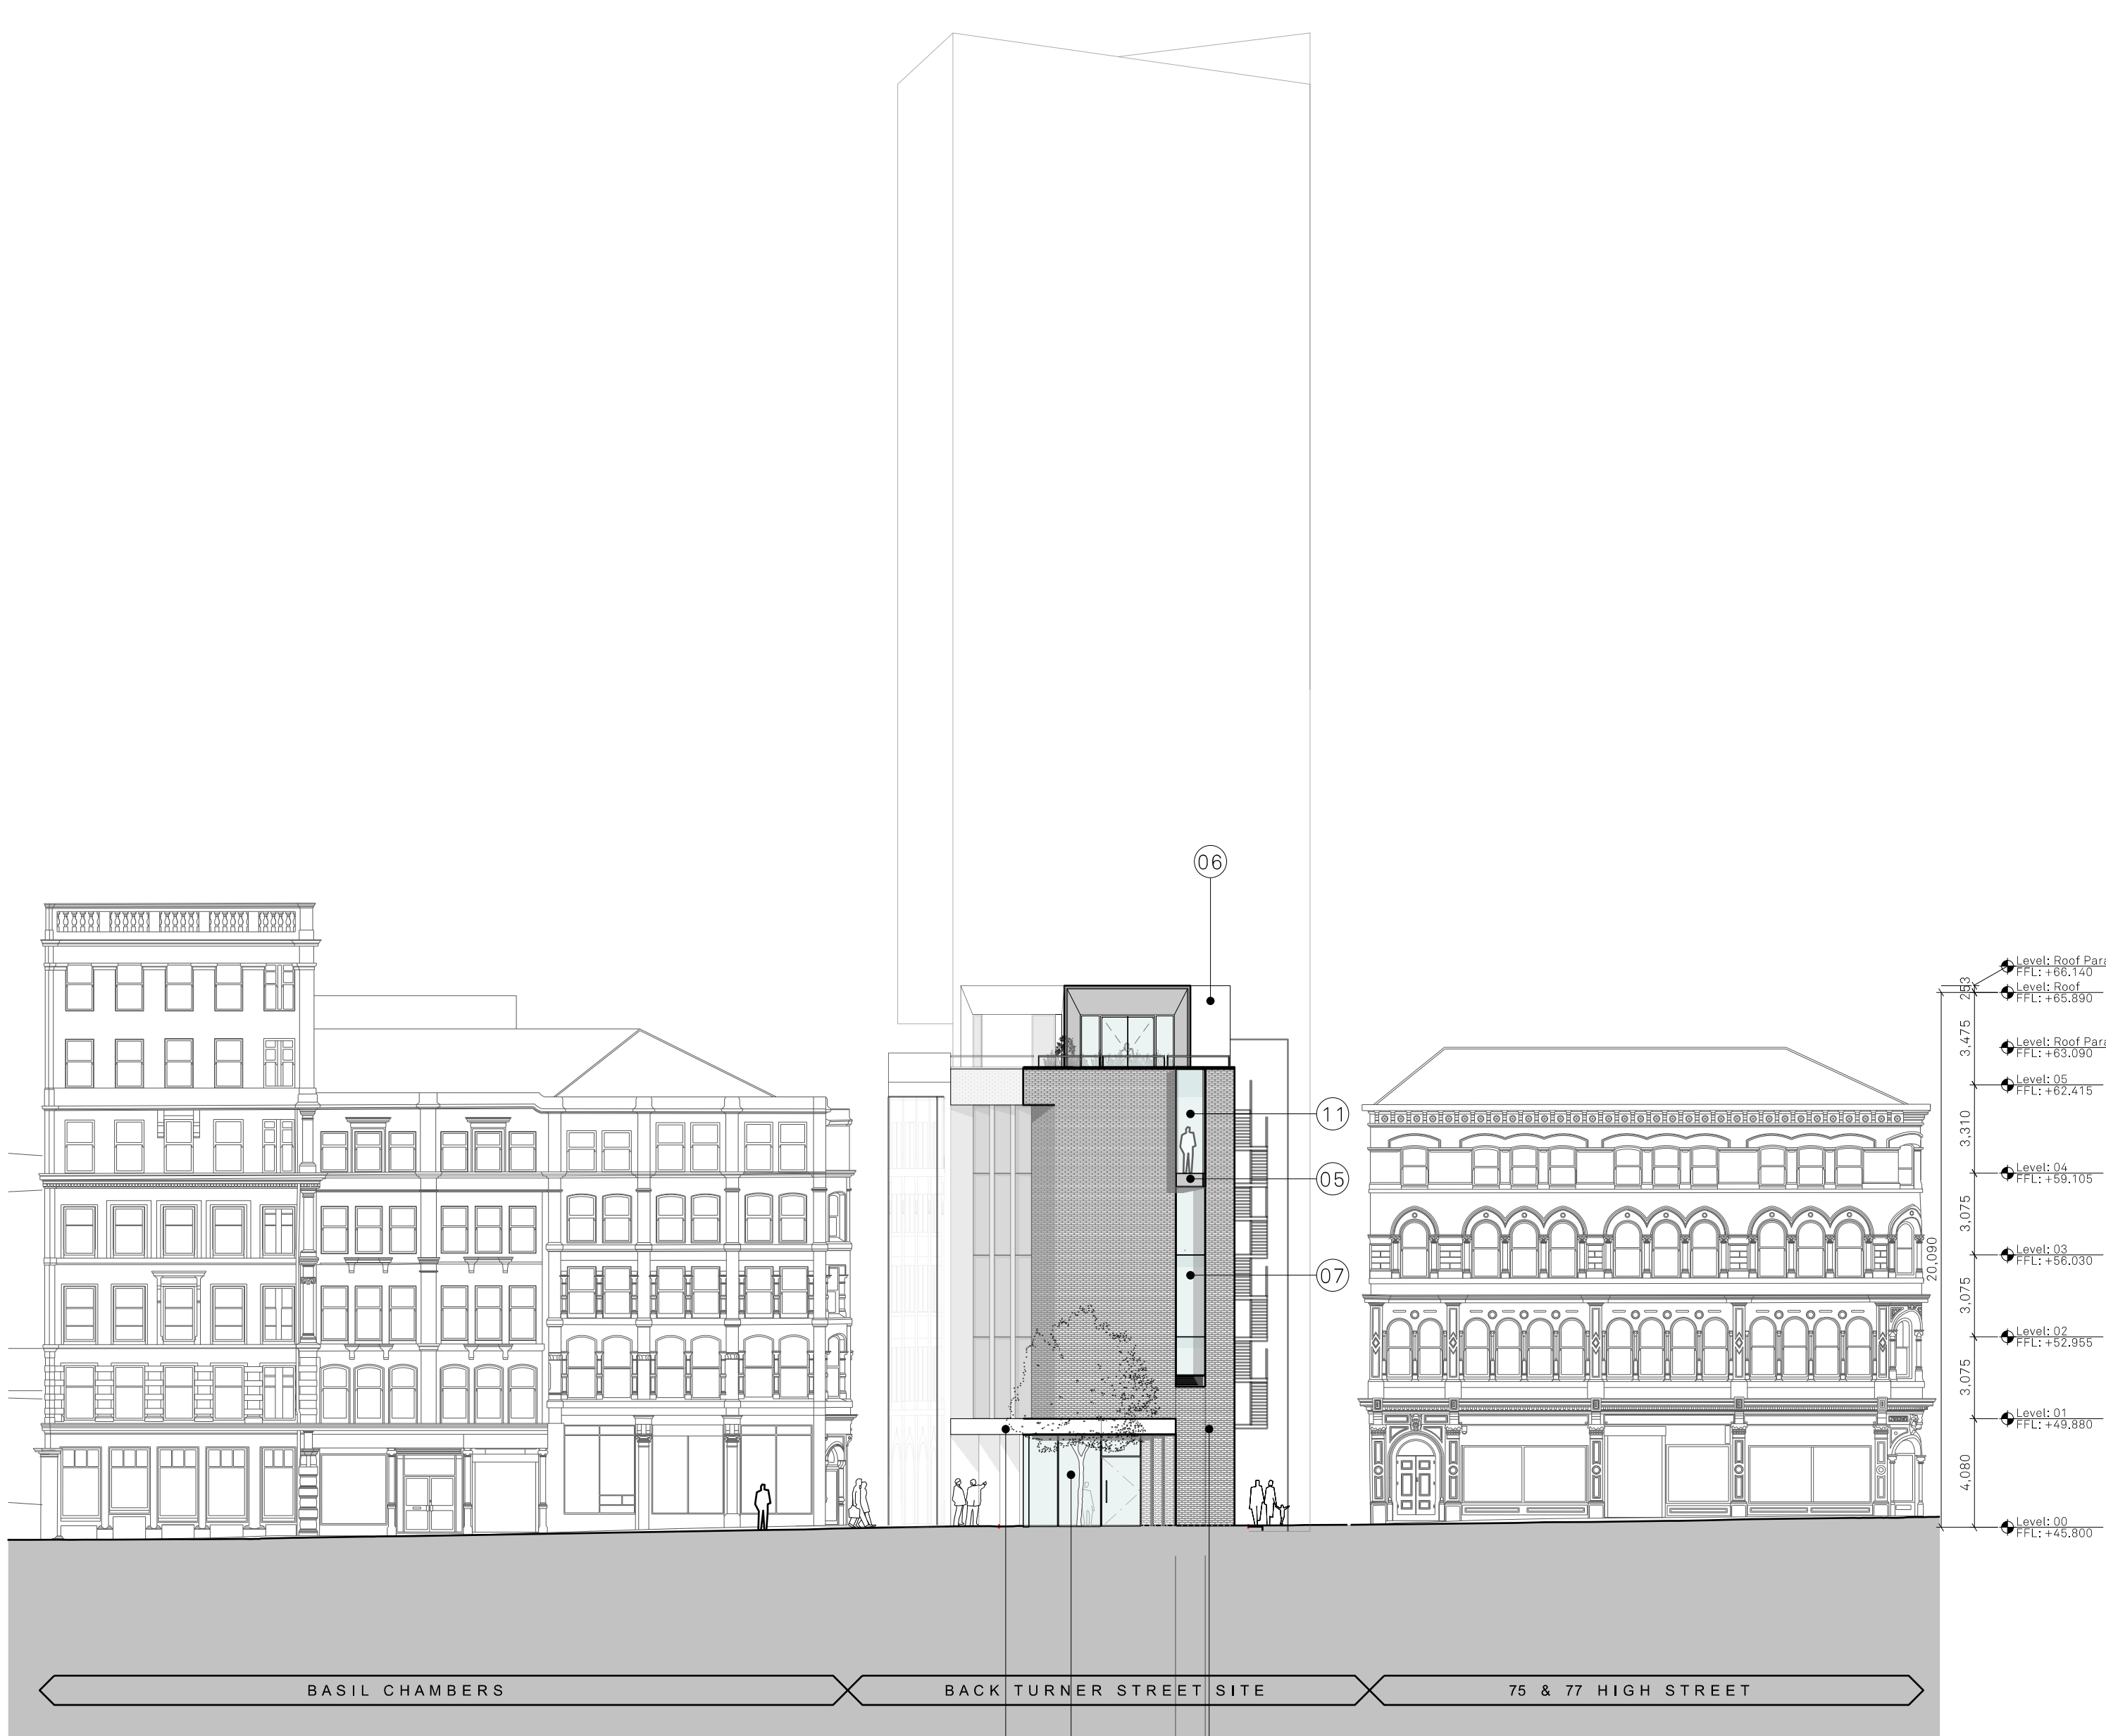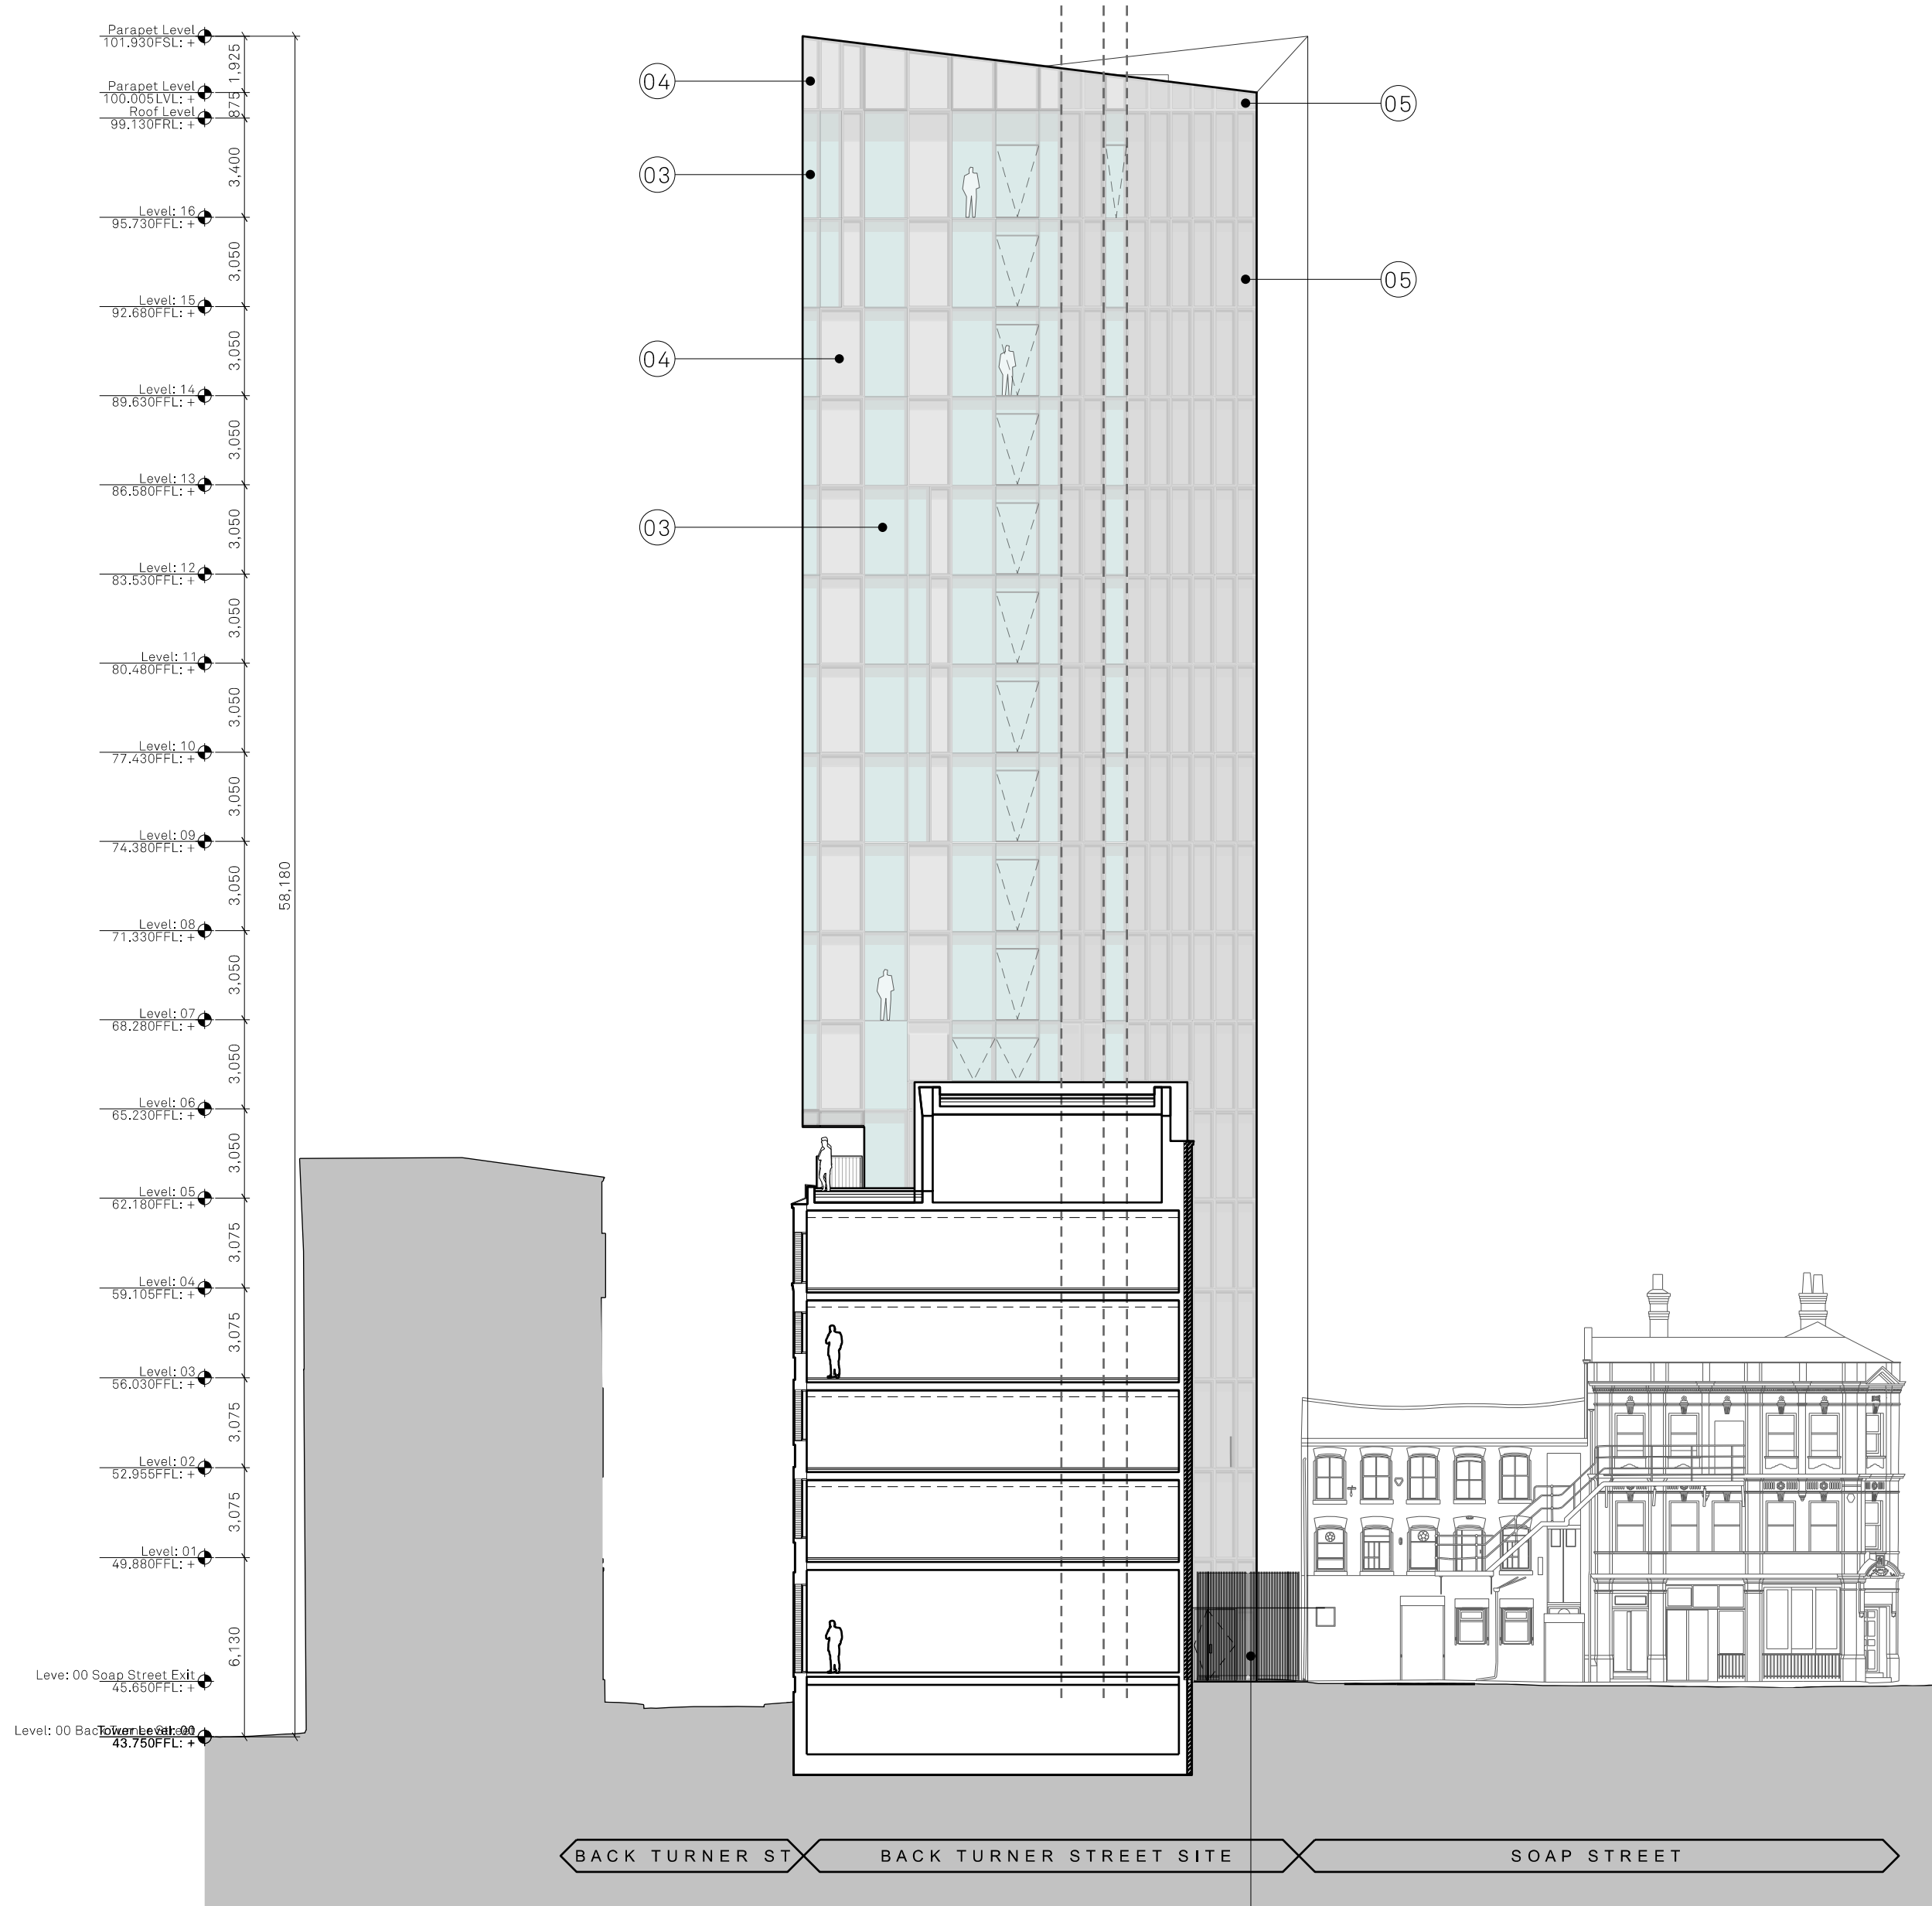

R 18/11/22 Issued as part of NMA Application.
Q 22/10/12 Issued as part of NMA Application.
P 09/12/20 Issued as part of NMA Application.

Rev	Date	Details
-----	------	---------

Jon Matthews Architects

Unit 3, 10 Albert Square, Manchester, M2 6LW

Project:
Back Turner Street
Manchester

Title:
Back Turner Street Office Scheme
Elevation B & C

Scale: 1:200 @ A1
Origin Date: 08.12.20
Drawn: RM
Checked: RS

Status:
Planning

Project: 05593
Drawing No: _MP_04_2201
Rev: R