
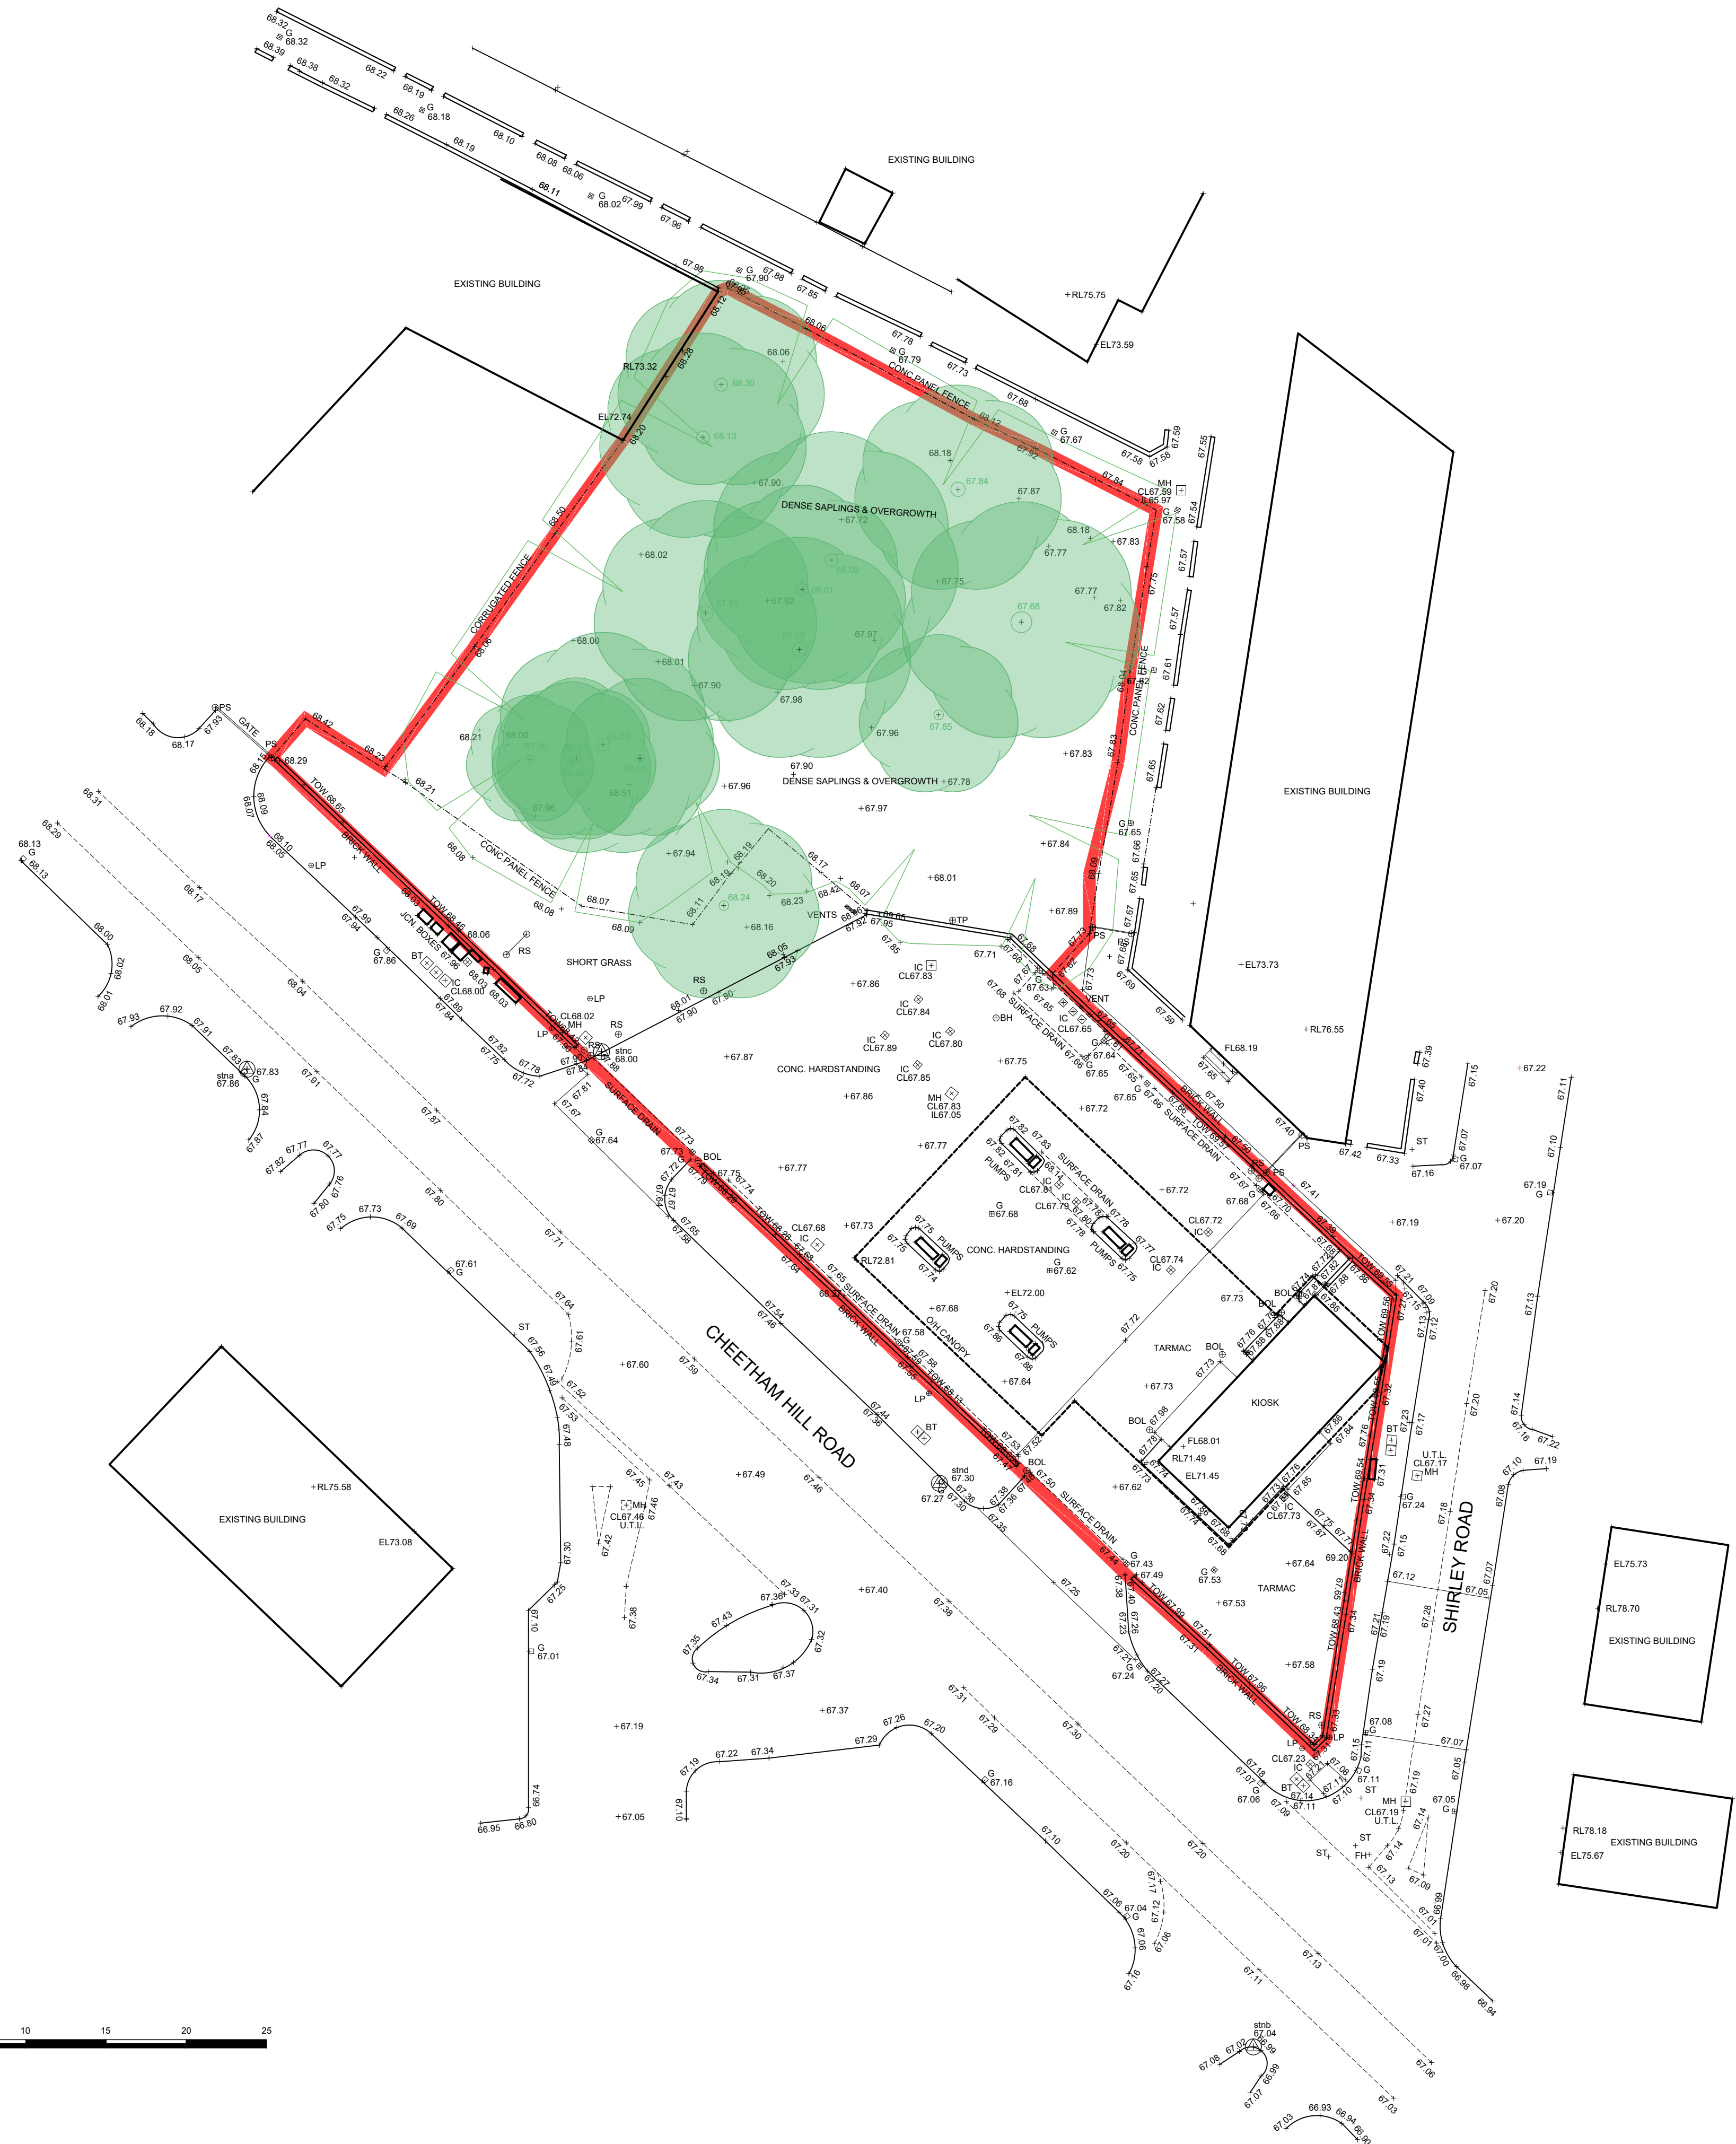


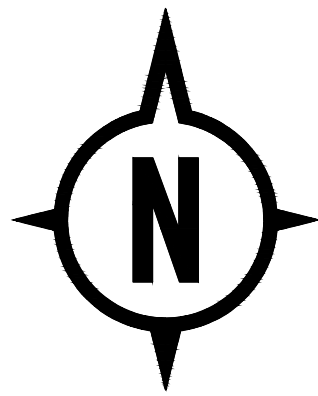

REVISIONS	
CLIENT	EURO GARAGES LTD
PROJECT	SHIRLEY ROAD MANCHESTER M8 OPL
TITLE	SITE AS EXISTING
DATE	12.07.22
SCALE	1:250 @ A1
JOB ID	2007
DWG	5