


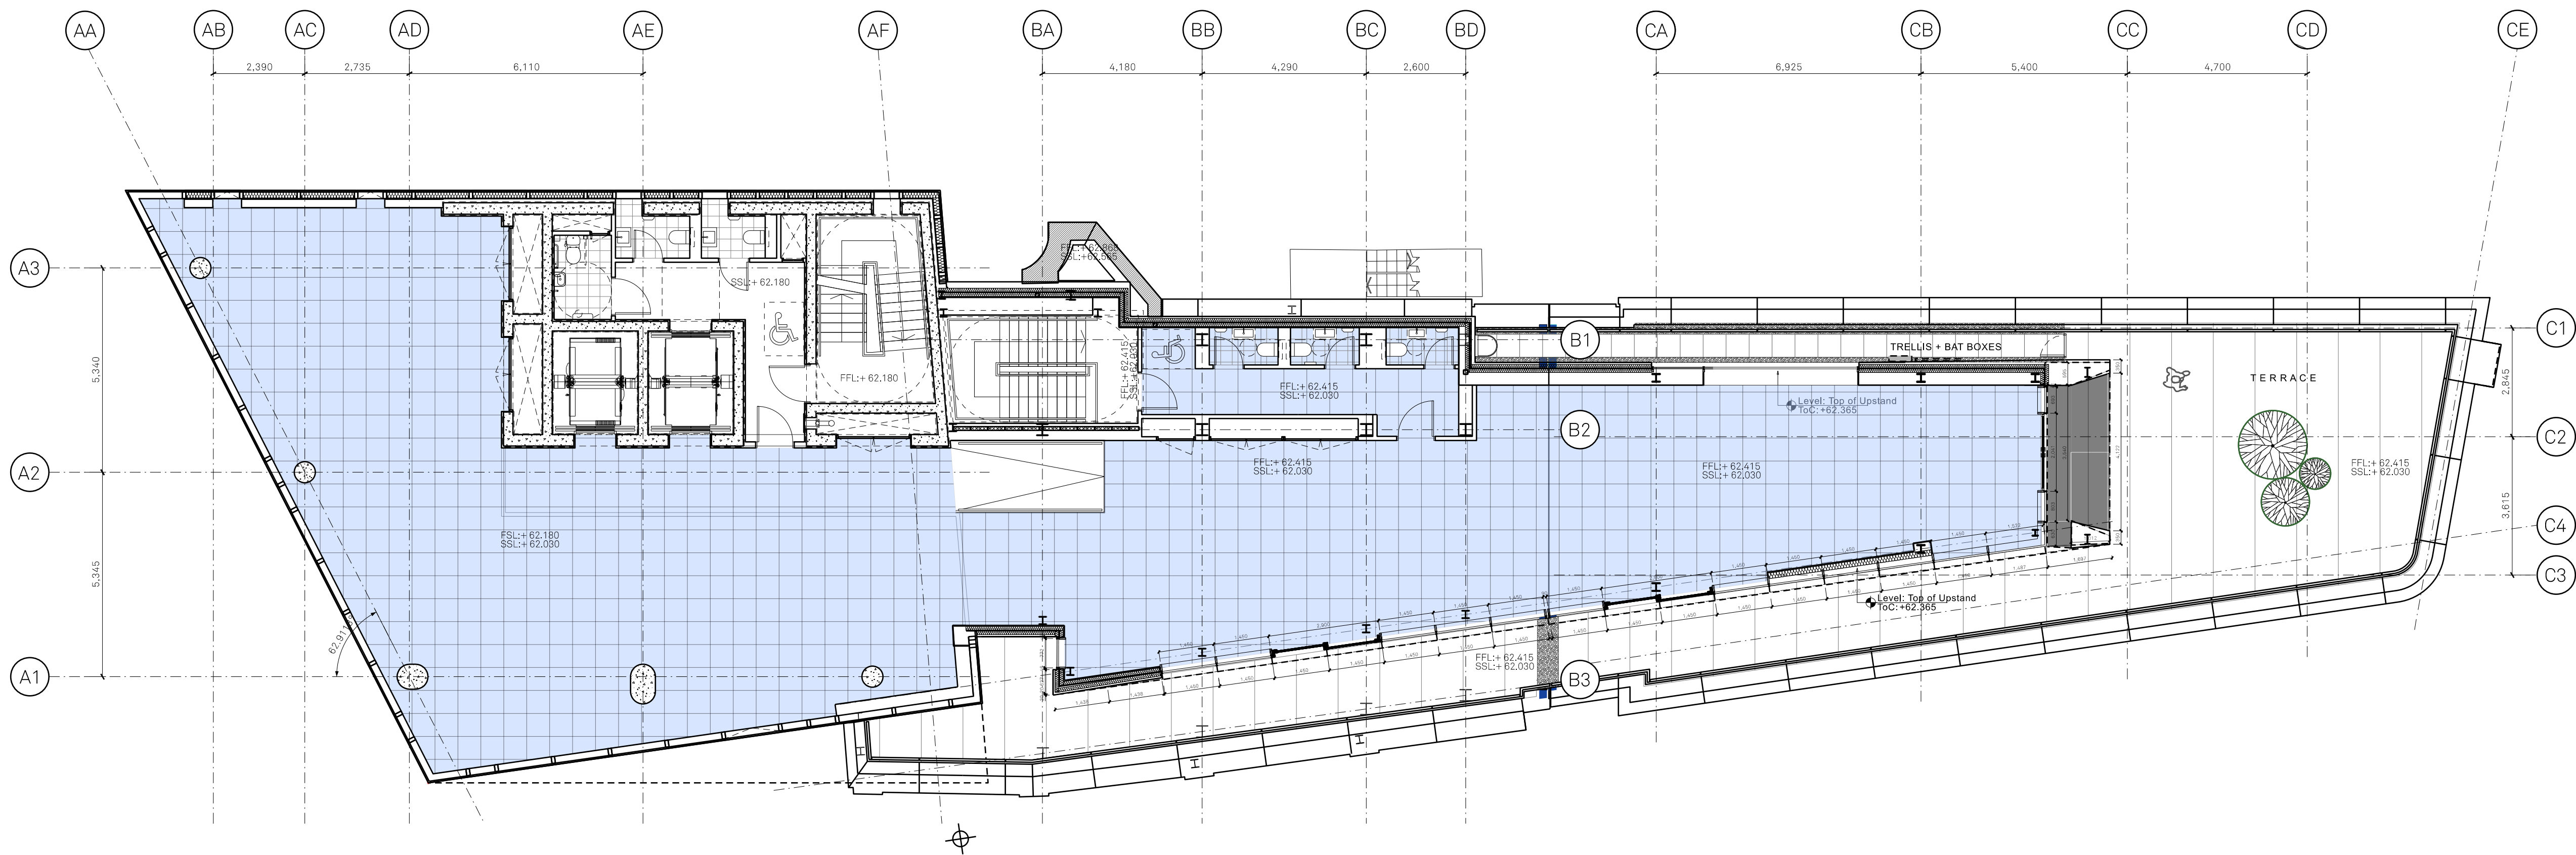

R 18/11/22 Issued as part of NMA Application.
Q 22/10/21 Issued as part of NMA Application.
P 09/12/20 Issued as part of NMA Application.

Rev.	Date	Details
------	------	---------

Jon Matthews Architects
Unibor, 2-10 Albert Square, Manchester, M2 6LW

Project:
Back Turner Street
Manchester

Title:
Fifth Floor Level
General Arrangement Plan

Scale: 1:100 @ A1
Origin Date: 09/12/20
Drawn: RM
Checked: RS

Status:
Planning

Project: 05593
Drawing No: _MP_02_2205
Rev: R