


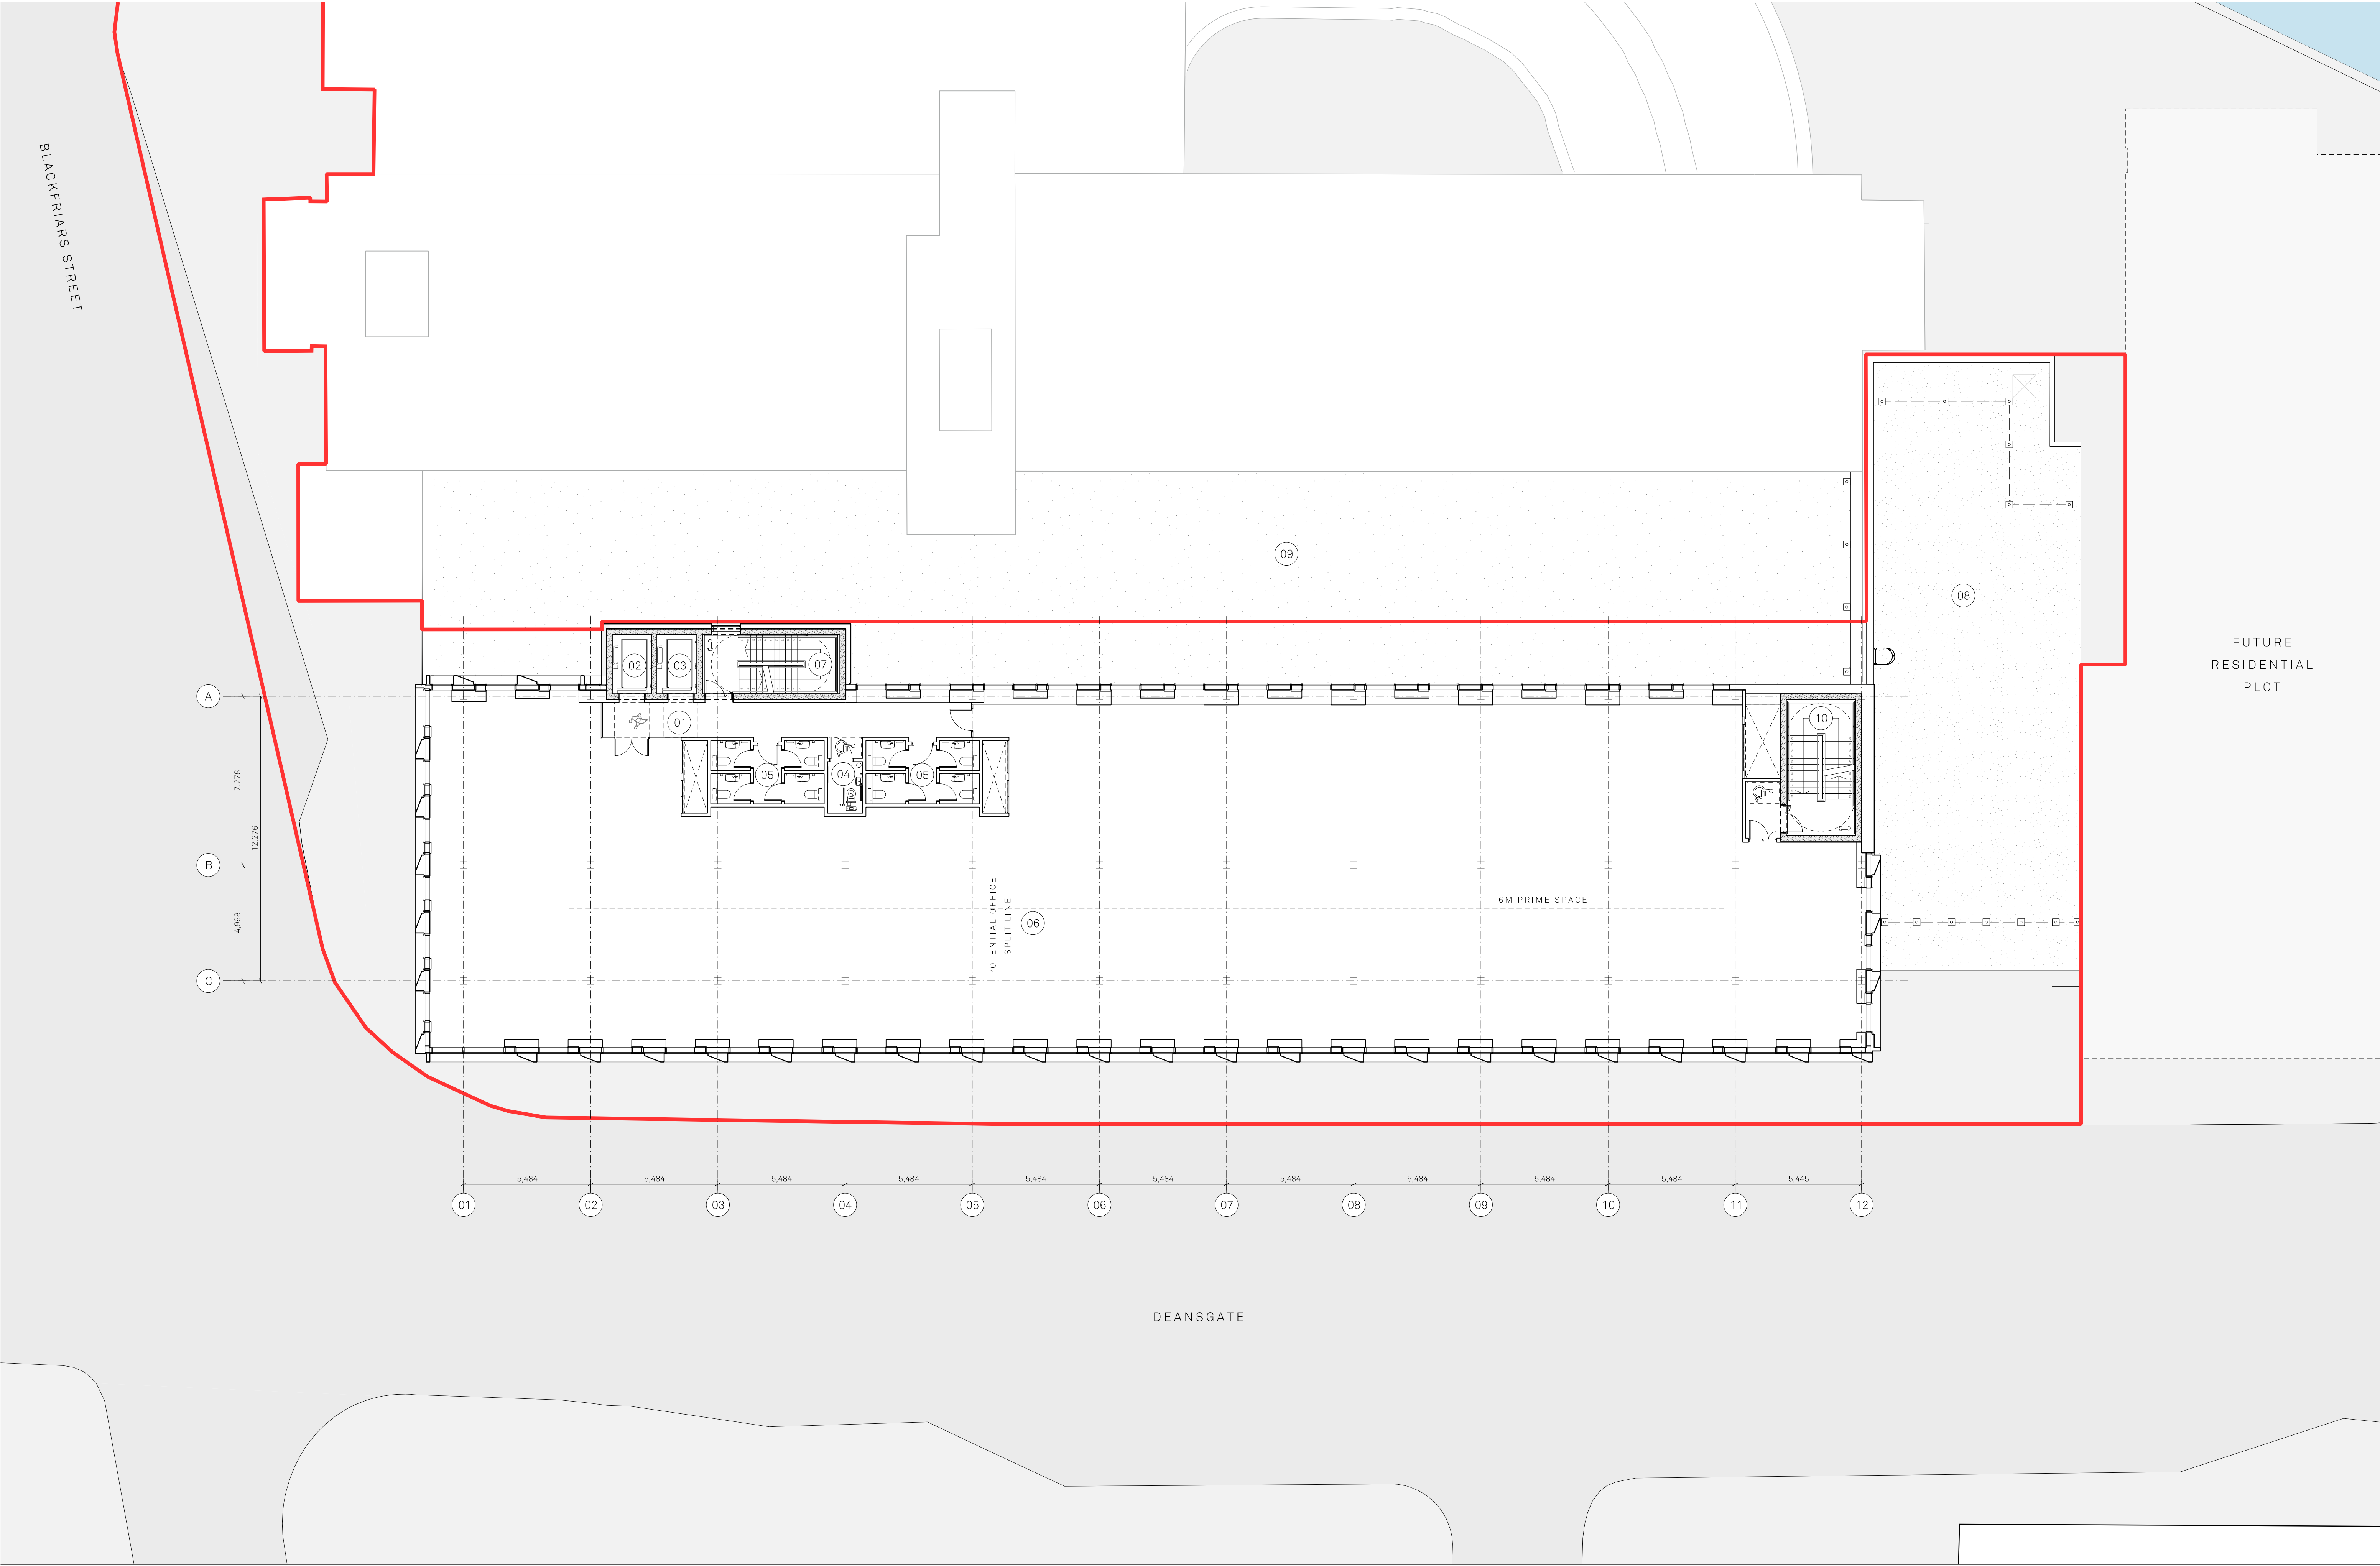



PLAN KEY:

 Site Application Boundary	 01 Lift Lobby	 03 Existing Lift Shaft	 05 WC	 07 Existing Staircase	 09 Existing Service Yard Roof
 02 Proposed Lift Shaft	 04 Accessible WC	 06 Office	 08 Proposed Roof to Service Yard With Future Plant Provisions	 10 Proposed Staircase	

Project Name: Renaissance		Title: Premier House - Block 1 Level 02 GA Plan		Scale: 1:125@A1	
Drawn: DK	Checked: FM	Status: Planning	Project: 150	Drawing No: B1_02_2202	Rev: -
Details: - 05/08/22 Issued for Planning					

Jon Matthews Architects

Union, 2-10 Albert Square, Manchester, M2 6LW

0161 974 3690

Copyright of this drawing is vested in Jon Matthews Architects and must not be copied or reproduced without written consent. Figured dimensions only are to be taken from this drawing. Do not scale from this drawing. For full company disclosure please visit www.jonmatthewsarchitects.com