


SHIP CANAL HOUSE, 9TH FLOOR

EXISTING CEILING LAYOUT

This drawing is the property of **bluesky** Design and must not be copied or otherwise reproduced. All dimensions must be checked on site before commencing work. This drawing was produced using AutoCAD 2019.

**NOTE: ALL DRAWING INFORMATION
SUBJECT TO SITE SURVEY AND DRAWING
UPDATES POST STRIP-OUT**

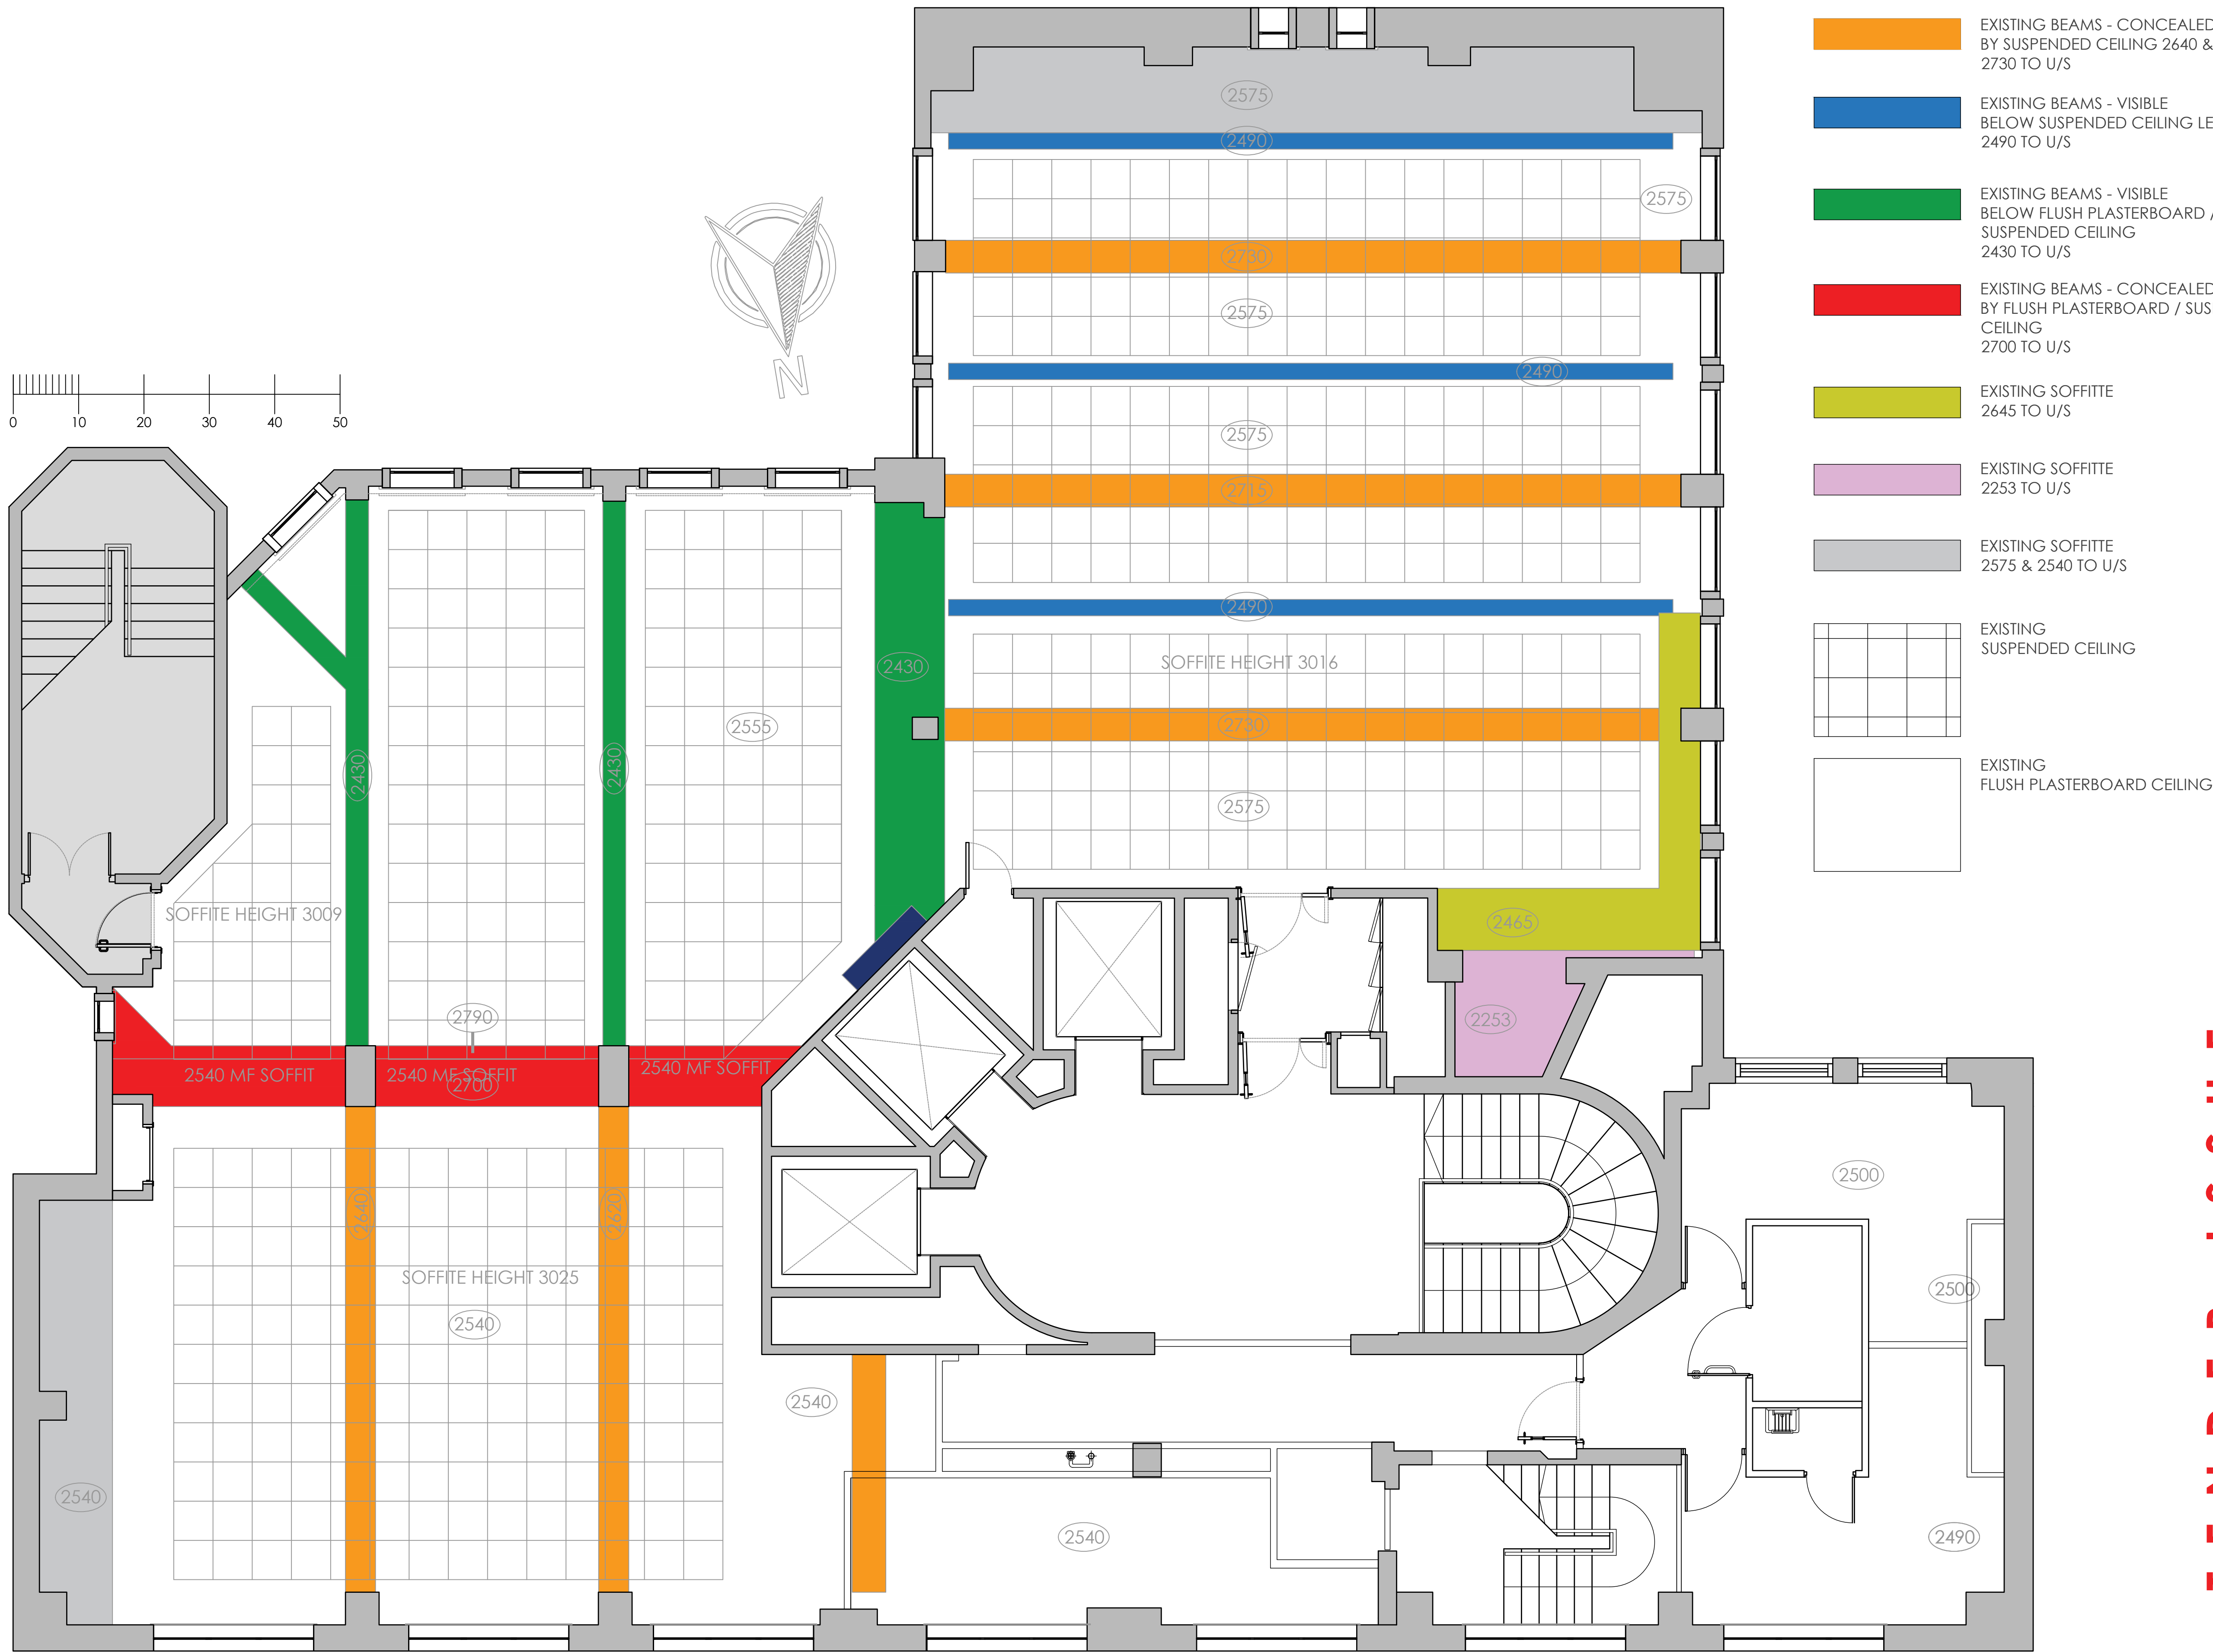

Rev	Date	Description	Initials
A	13.11.22	Heritage Issue	FLC

Client:	GROSVENOR
Project:	SHIP CANAL HOUSE
Address:	9TH FLOOR, SHIP CANAL HOUSE, KING STREET
Drawing Title:	EXISTING CEILING LAYOUT
Date:	21.10.2022
Project Number:	1308
Scale:	1:50@A1
Drawn by:	CB
Drawing Number:	1308-09-EX-02A