


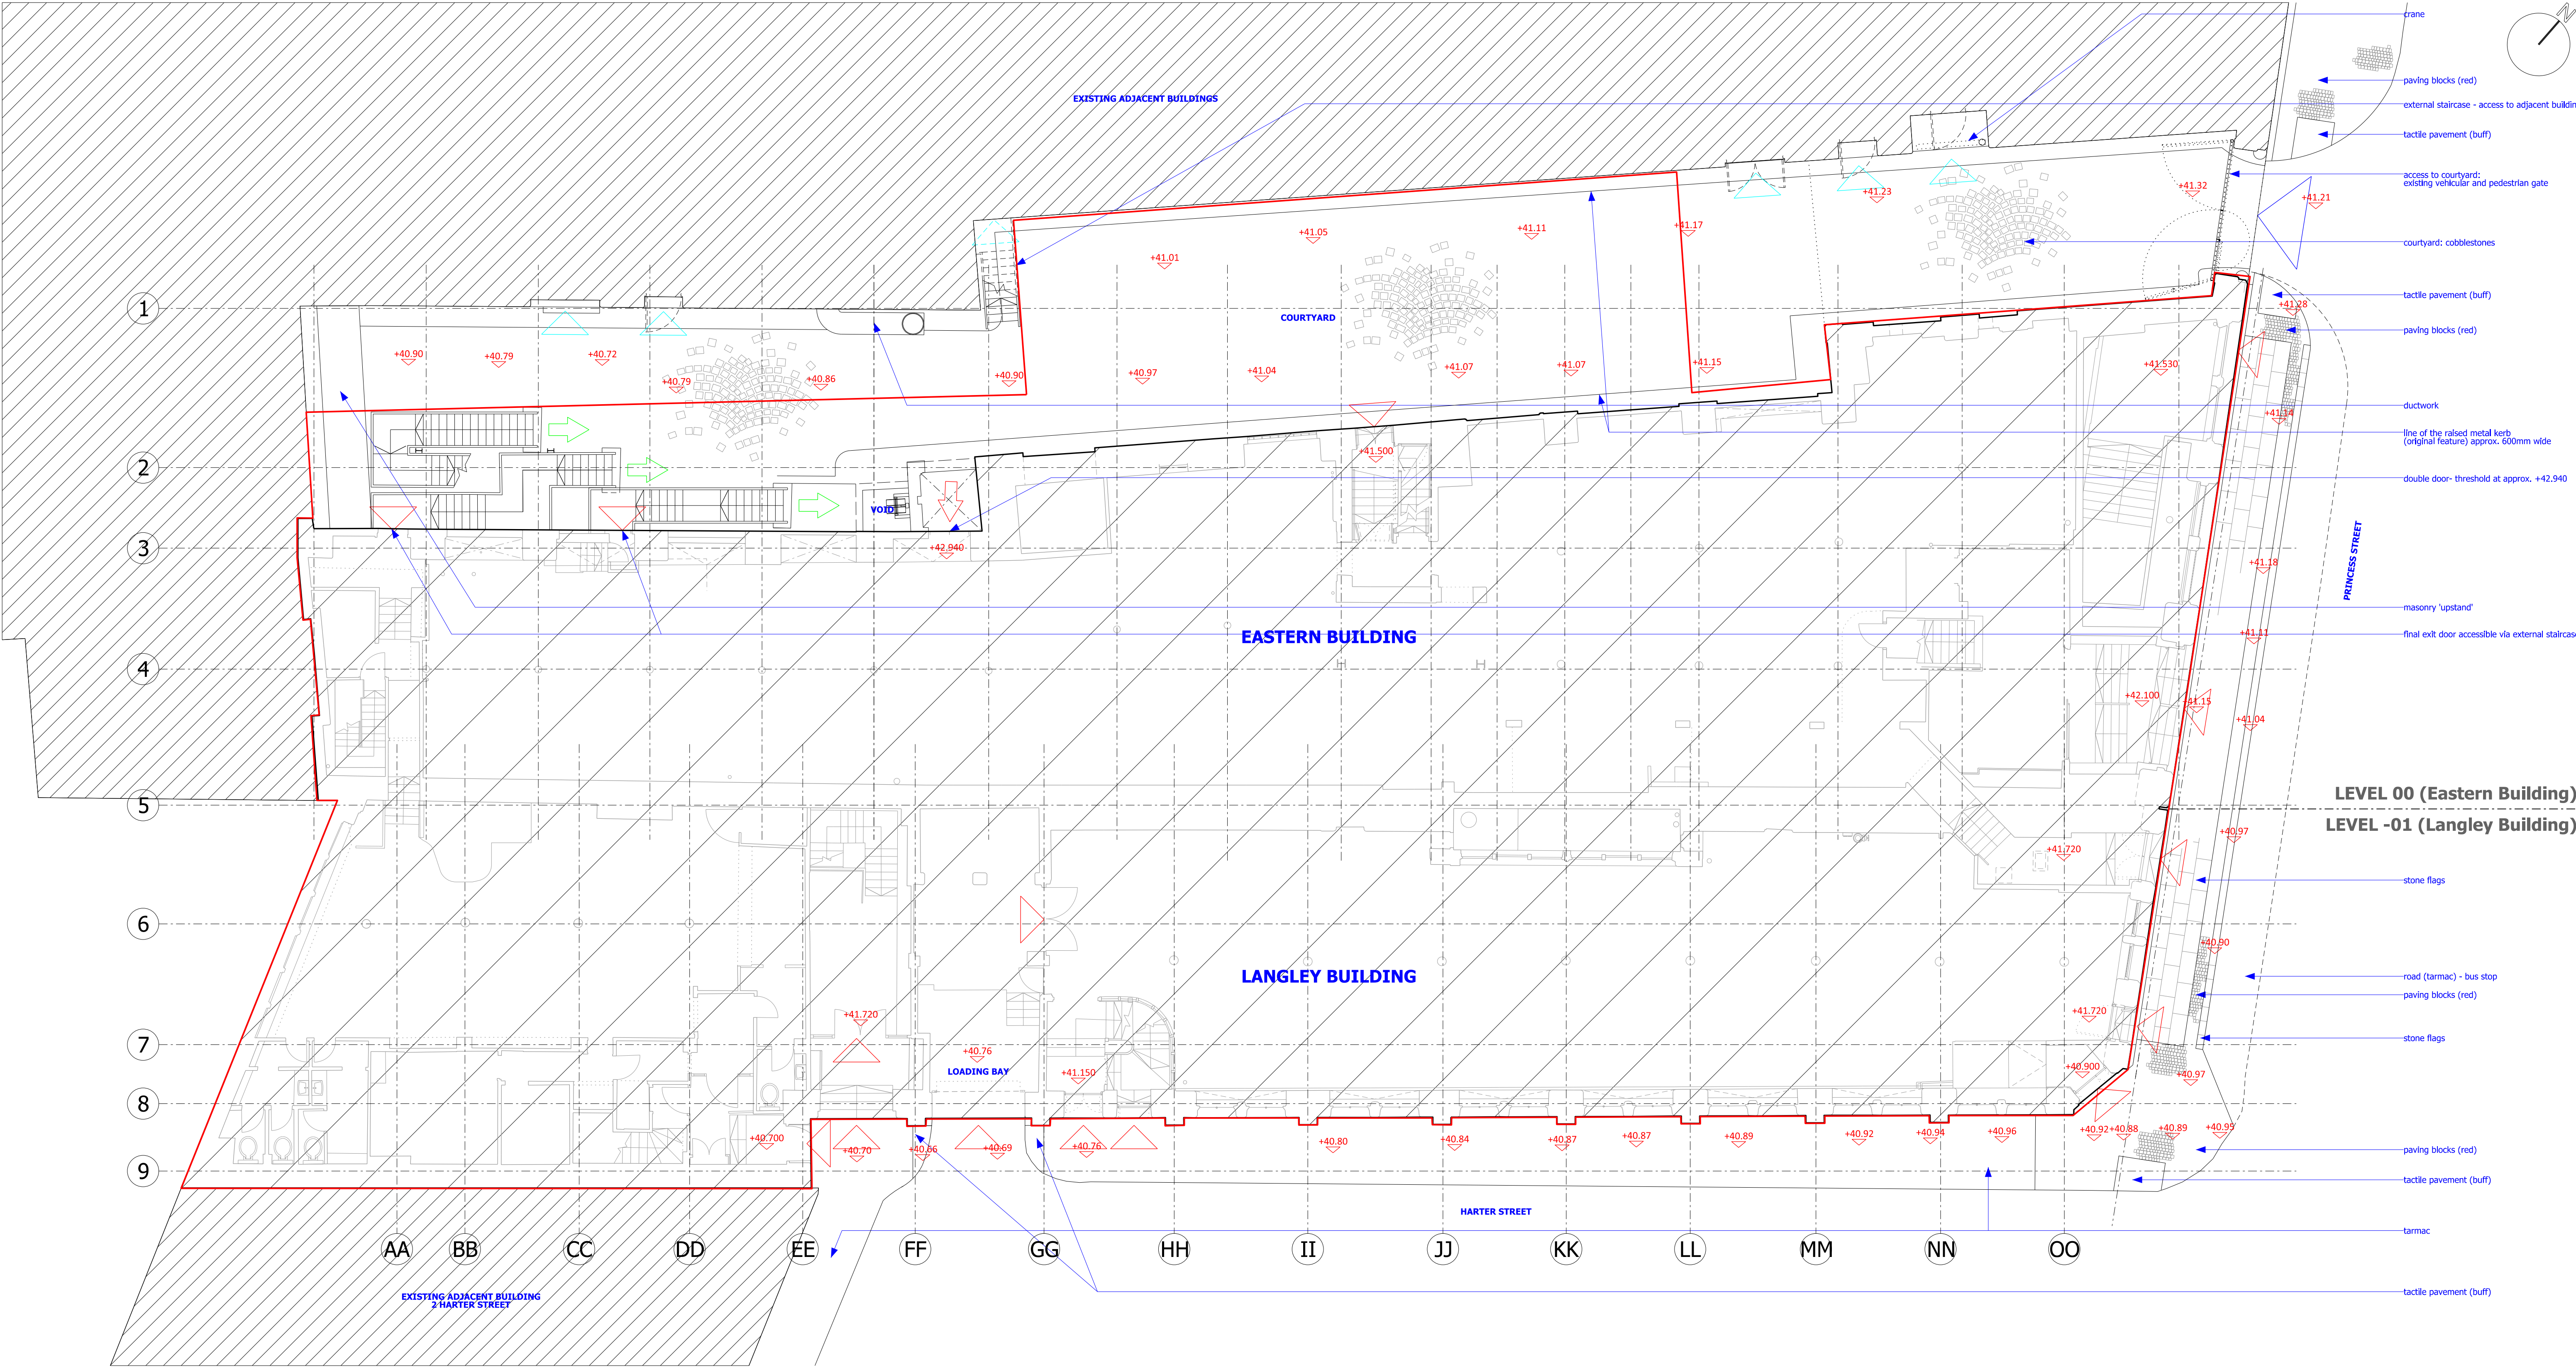

EXISTING SITE PLAN (1:100)

- site/ownership boundary
- building entrance
- courtyard entrance
- external staircases - M.O.E. from upper floors
- access to adjacent buildings

EXISTING LOCATION PLAN - DRAWING a(02)001
EXISTING SITE PLAN - DRAWING a(02)002
EXISTING GA PLANS - DRAWINGS a(02)010-018
EXISTING GA SECTIONS - DRAWINGS a(02)020-024
EXISTING GA ELEVATIONS - DRAWINGS a(02)030-034

EXISTING REFLECTED CEILING PLANS - DRAWINGS a(45)010-017
STRIP OUT AND DEMOLITIONS PLANS - DRAWINGS a(02)110-118
STRIP OUT AND DEMOLITIONS SECTIONS - DRAWINGS a(02)220-224
STRIP OUT AND DEMOLITIONS ELEVATIONS - DRAWINGS a(02)330-334