


Ground floor plan - existing
1 : 50

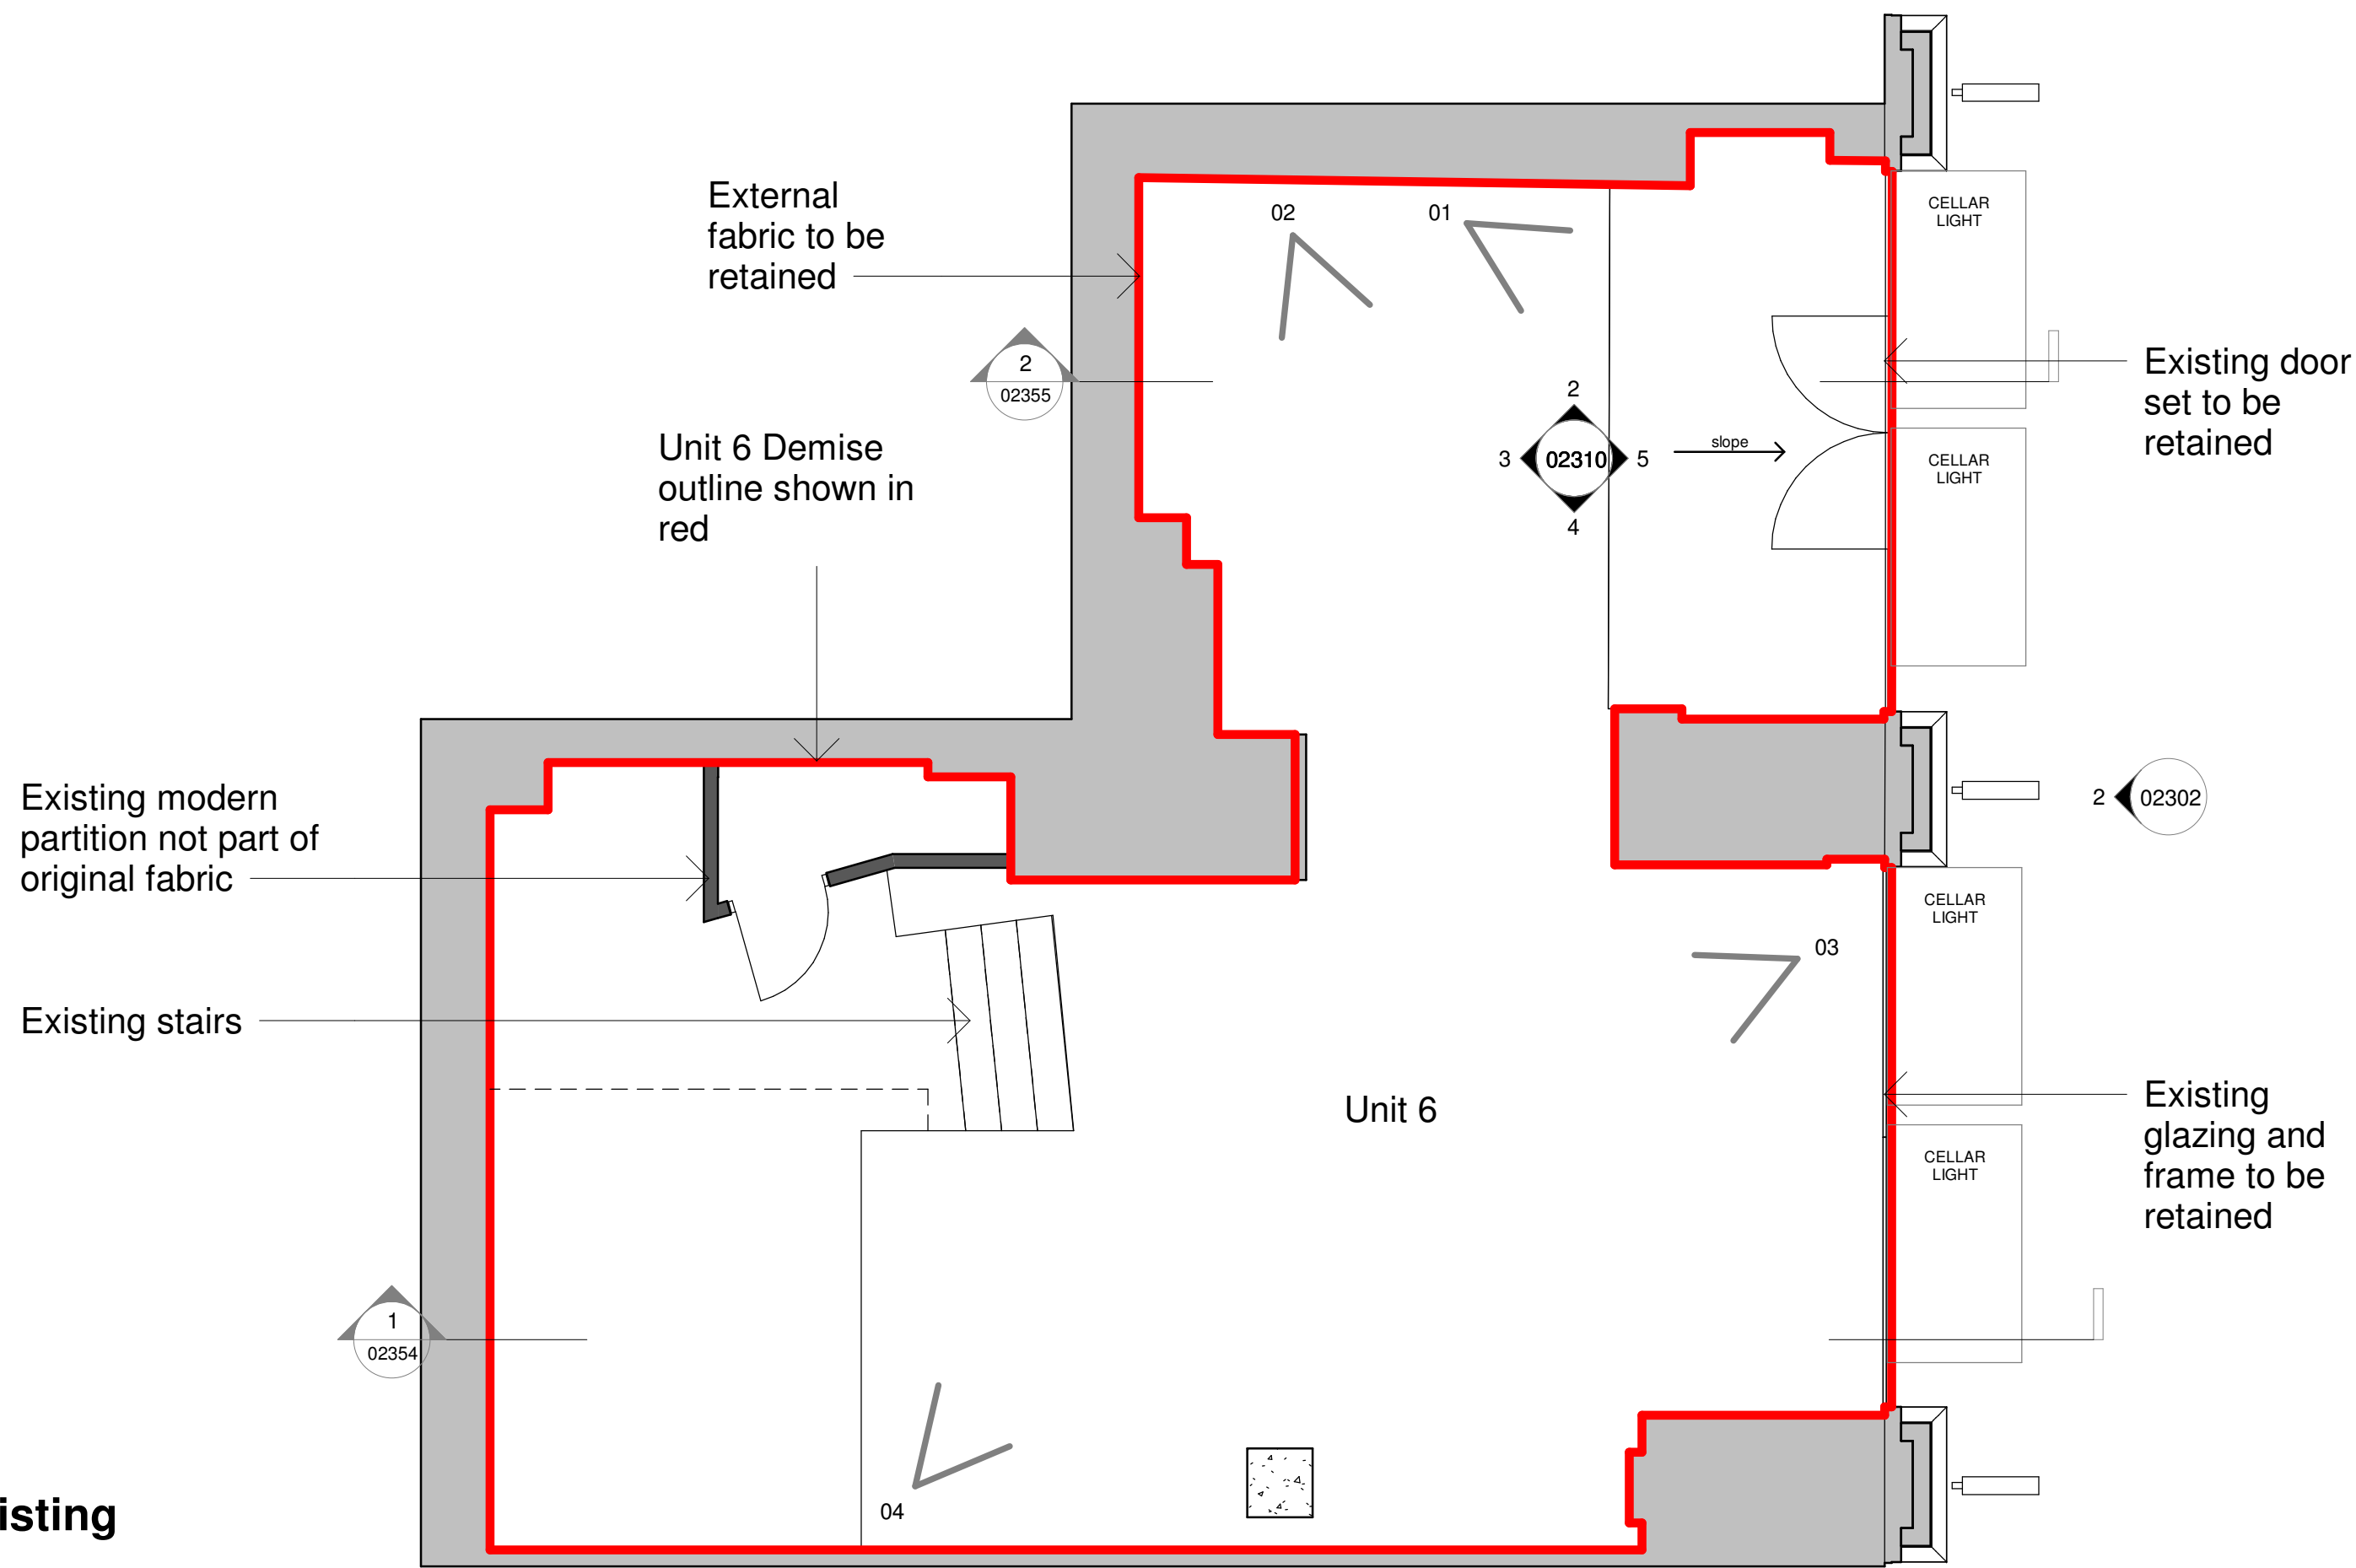

View 01



View 02




View 03



View 04


Existing internal views

Ground floor plan - proposed
1 : 50

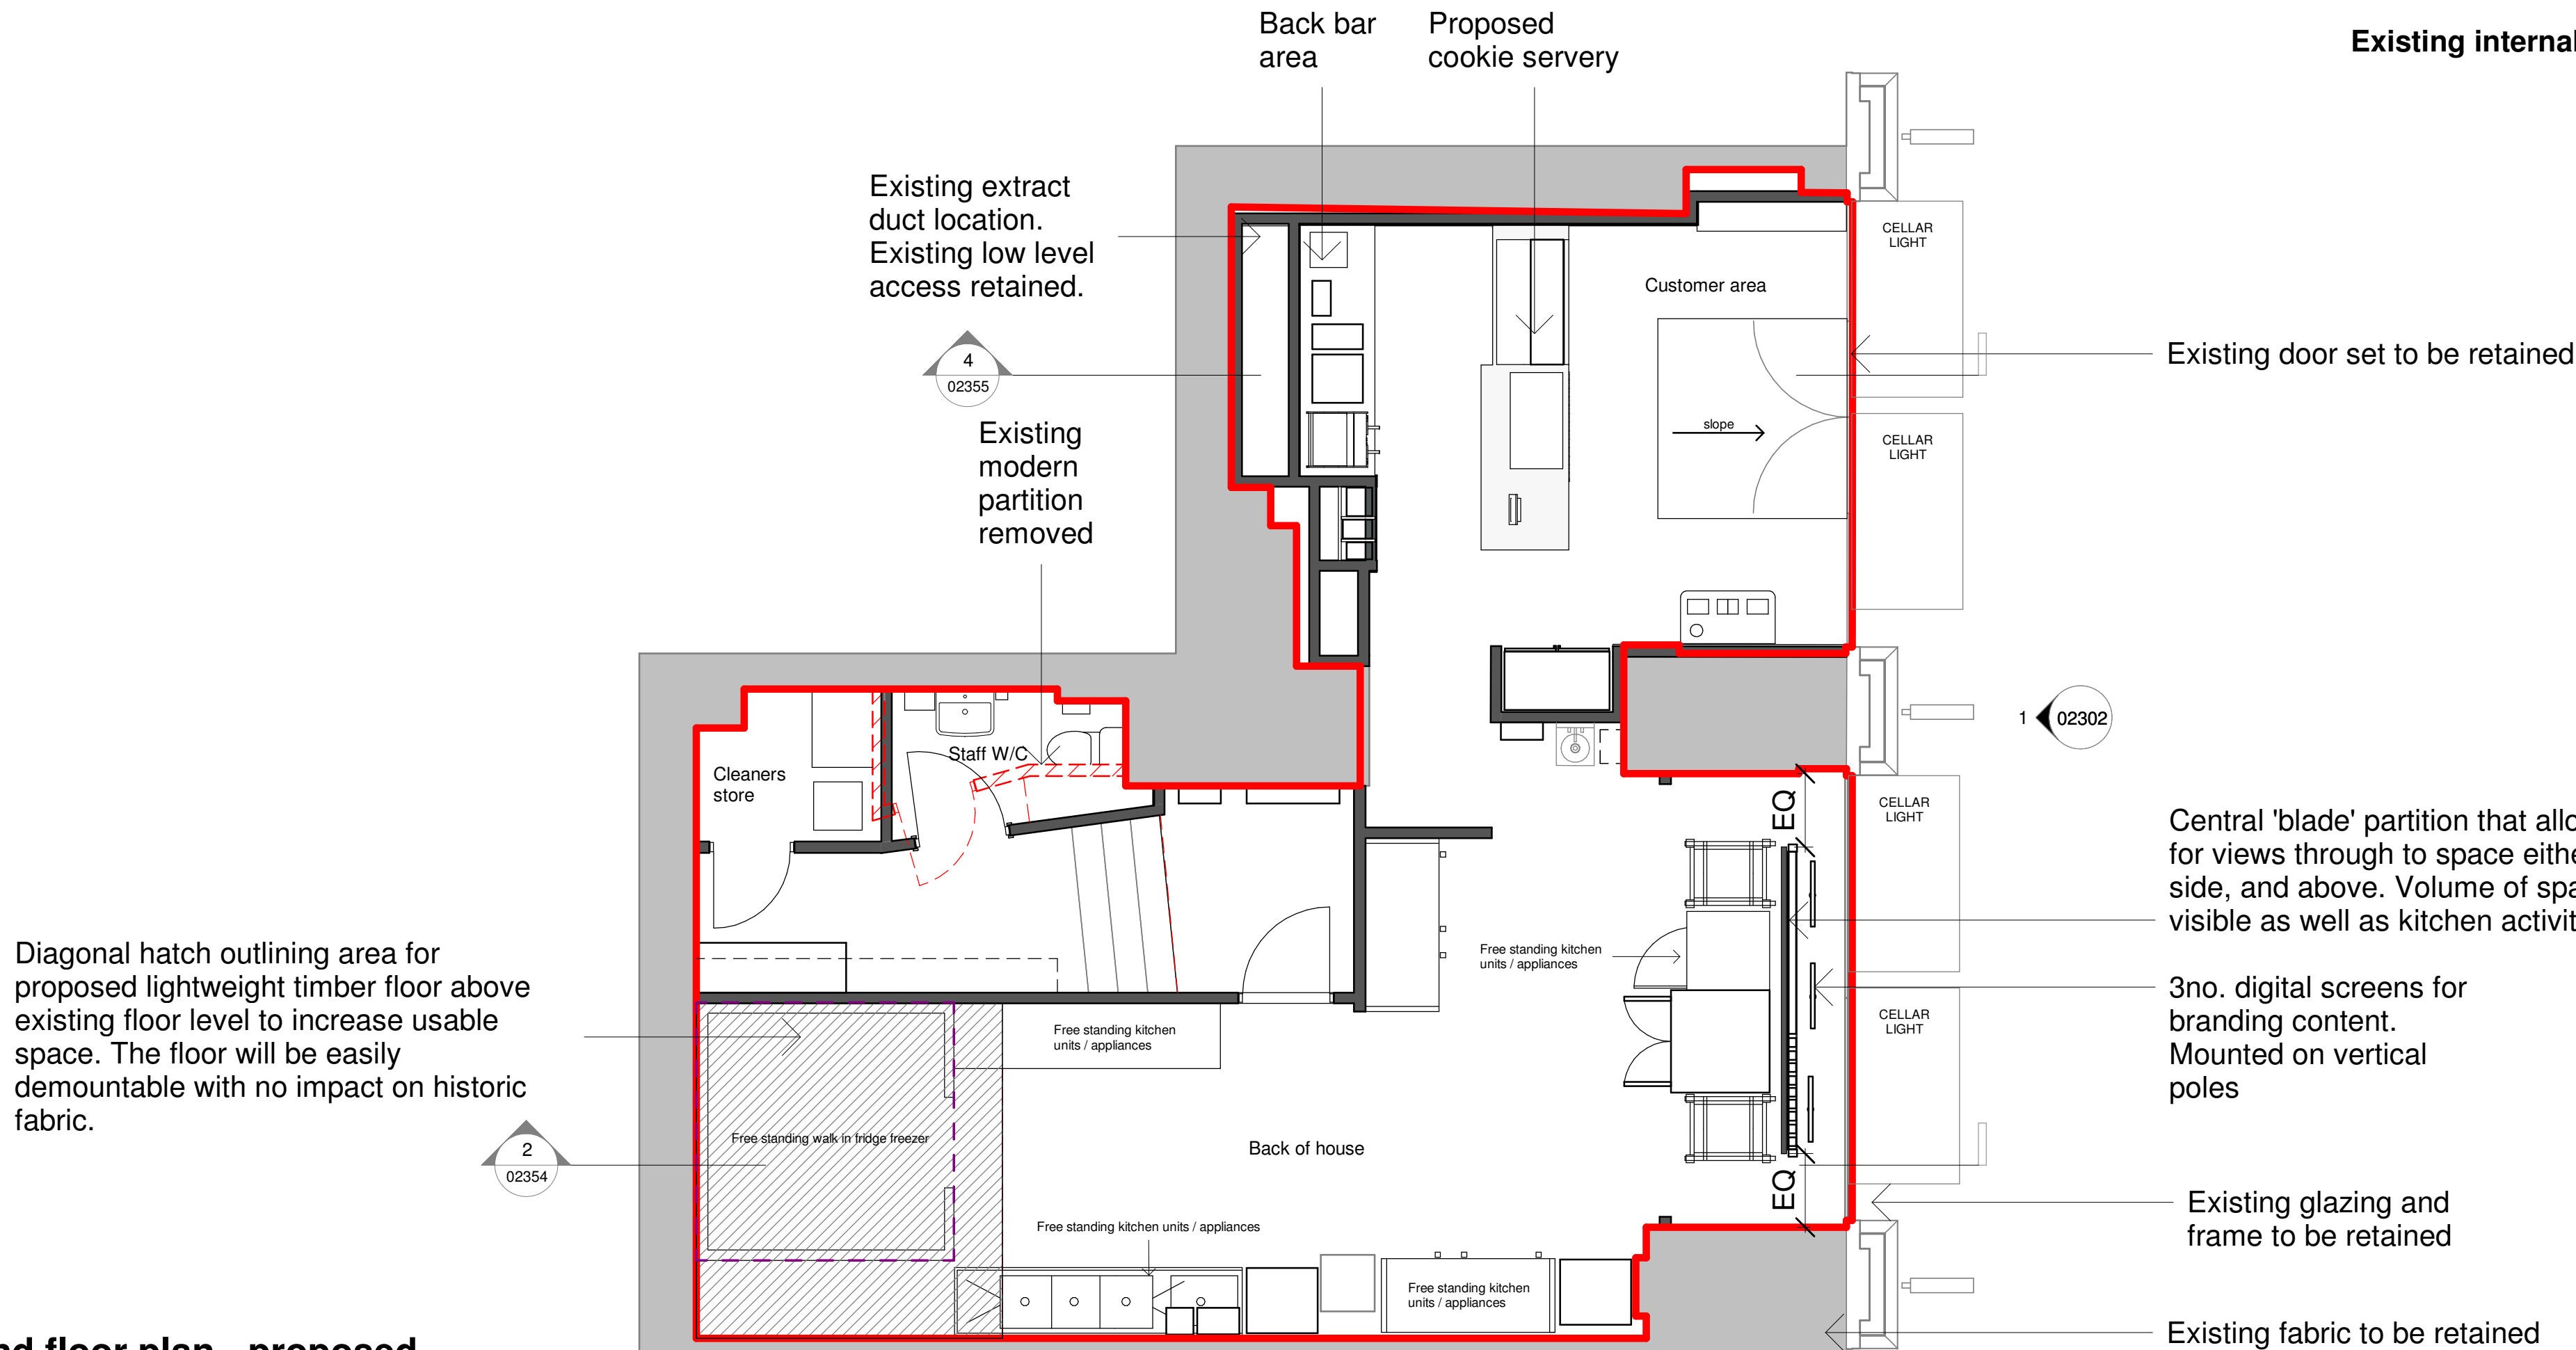

Notes
Do not scale from this document, unless for the purposes of planning applications where a scale bar is provided. Refer to figured dimensions only. All dimensions to be verified on site prior to construction. Report all discrepancies or ambiguities to the Document Originator immediately. This document is to be read in conjunction with relevant documents, drawings and standards.

- Unit 6 Demise
- Existing wall
- Proposed wall
- Demolition of existing modern partition

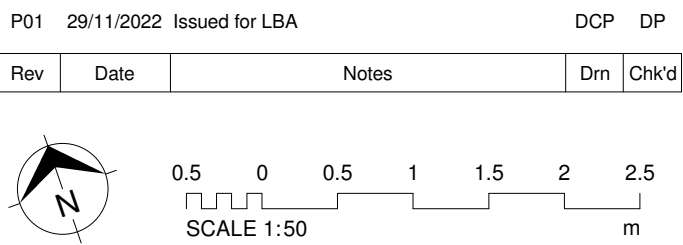

Document Originator
AWW
London 106 Weston Street, SE1 3QB 020 7160 6000
Plymouth East Quay House, PL4 0HK 01752 261 262
Bristol pivot + mark, 48-52 Baldwin Street, BS1 1QB 0117 923 2535
RIBA Chartered Practice www.aww-uk.com

Client
Insornnia Cookies

AWW Project Number 4591 Project Stage Stage 2

Project Title
IC, Unit 6, Cross Street
Manchester

Title
Ground floor plan - existing + proposed

Scale @ A1 Document Status
1 : 50 S2 - Suitable for Information

Project	Origin	Volume	Level	Type	Role	Number	Rev
4591	AWW	ZZ	GF	DR	A	02202	P01