


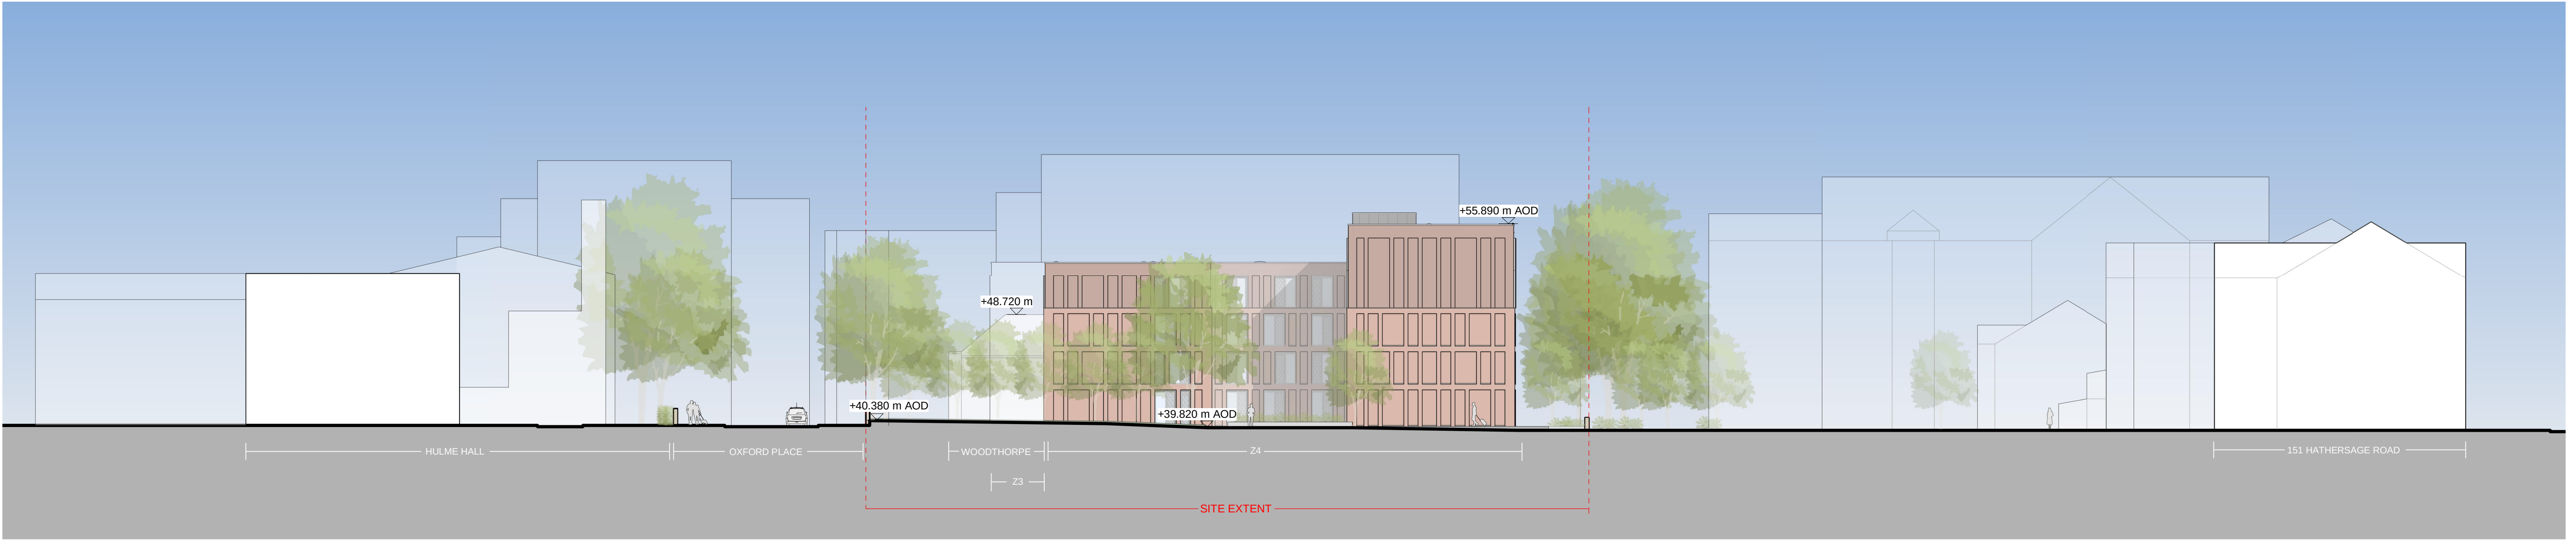

Proposed North Elevation
1 : 250



Proposed East Elevation
1 : 250