


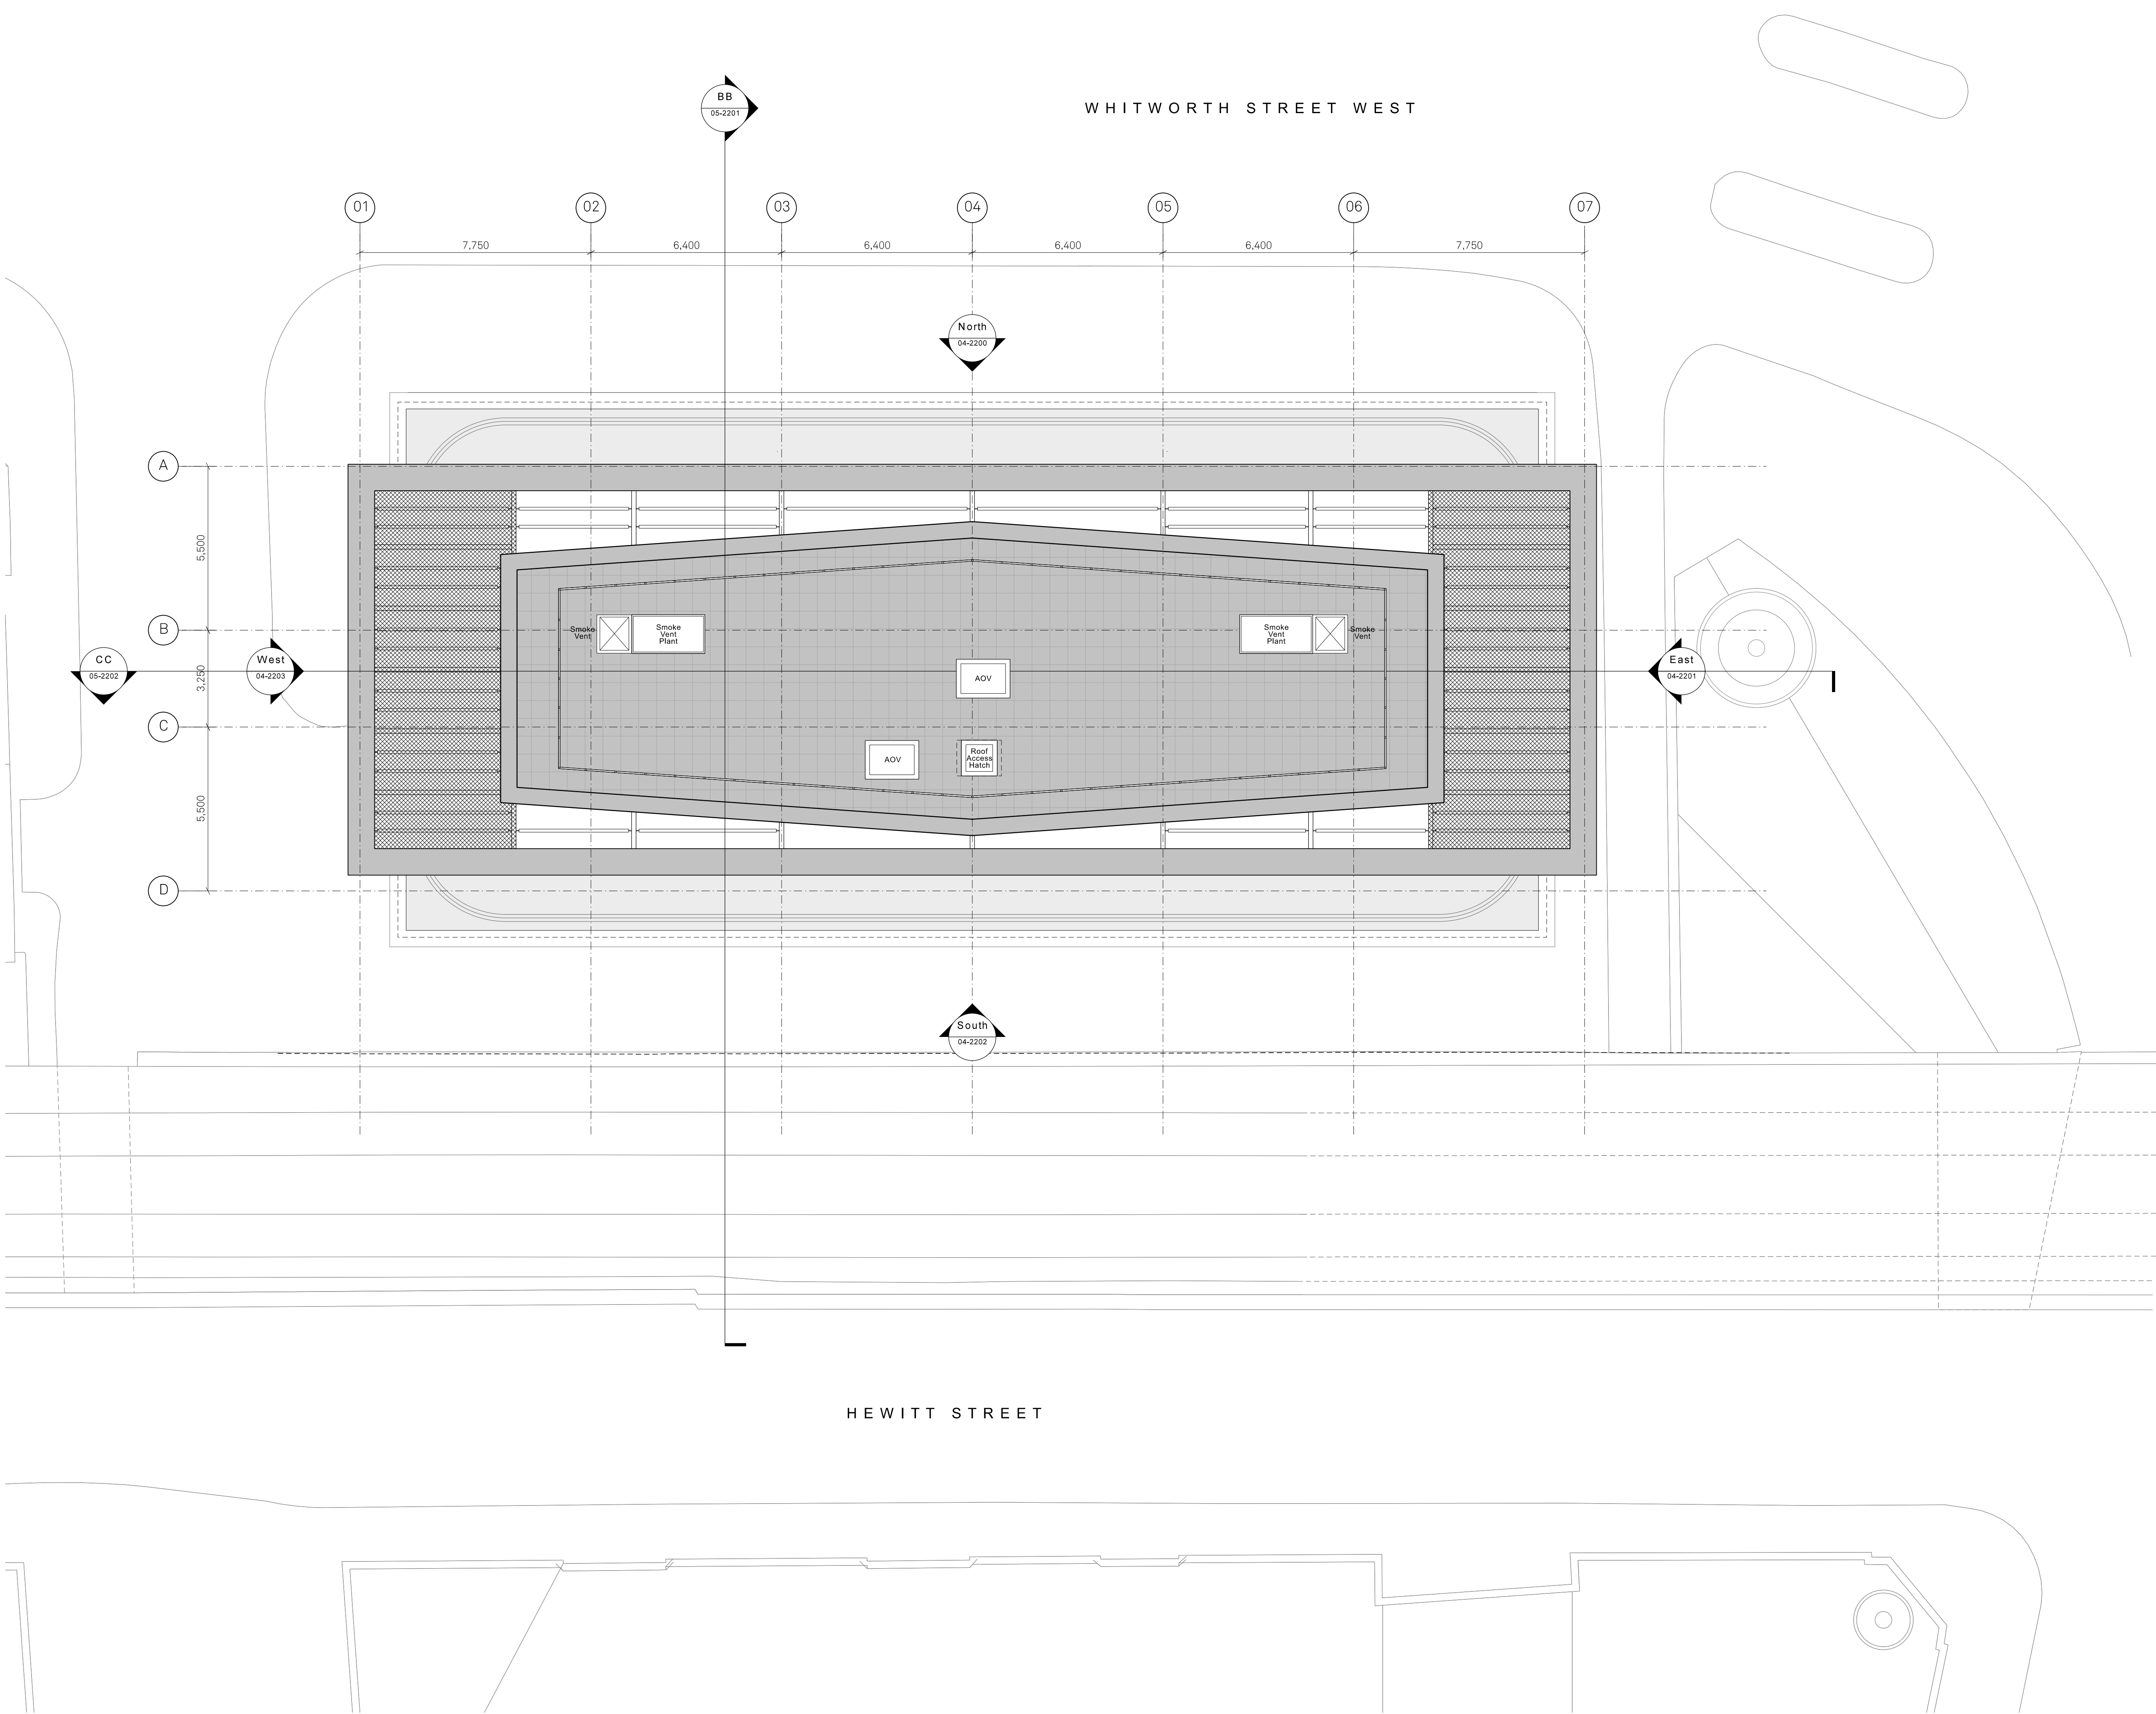

X	22.08.22	Issued for planning
W	18.07.22	Issued for Tender
V	08.07.22	Issued for planning
U	17.06.22	Issued for planning
T	09.05.22	Enlarged AOV's & Steel structure updated
S	22.04.22	Issued for information
R	30.03.22	Refuse chute removed
Q	17.03.22	Issued for information
P	16.03.22	Issued for information
O	09.03.22	Issued for information
N	08.03.22	Addition of Second AOV
M	08.02.22	Issued for information

Rev.	Date	Details
------	------	---------

Jon Matthews Architects
Unit 10, 2-10 Albert Square, Manchester, M2 6LW

Project:
10-12
Whitworth Street West
Title:
38th Floor GA Plan

Scale: 1:100 @ A1
Origin Date: 25.01.16
Drawn: HB
Checked: MH

Status:
Information

Project: 05247
Drawing No: _B1_02_2238
Rev: X