


SHIP CANAL HOUSE, 9TH FLOOR

GENERAL ARRANGEMENT LAYOUT

This drawing is the property of bluesky Design and must not be copied or otherwise reproduced. All dimensions must be checked on site before commencing work. This drawing was produced using AutoCAD 2019.

**NOTE: ALL DRAWING INFORMATION
SUBJECT TO SITE SURVEY AND DRAWING
UPDATES POST STRIP-OUT**

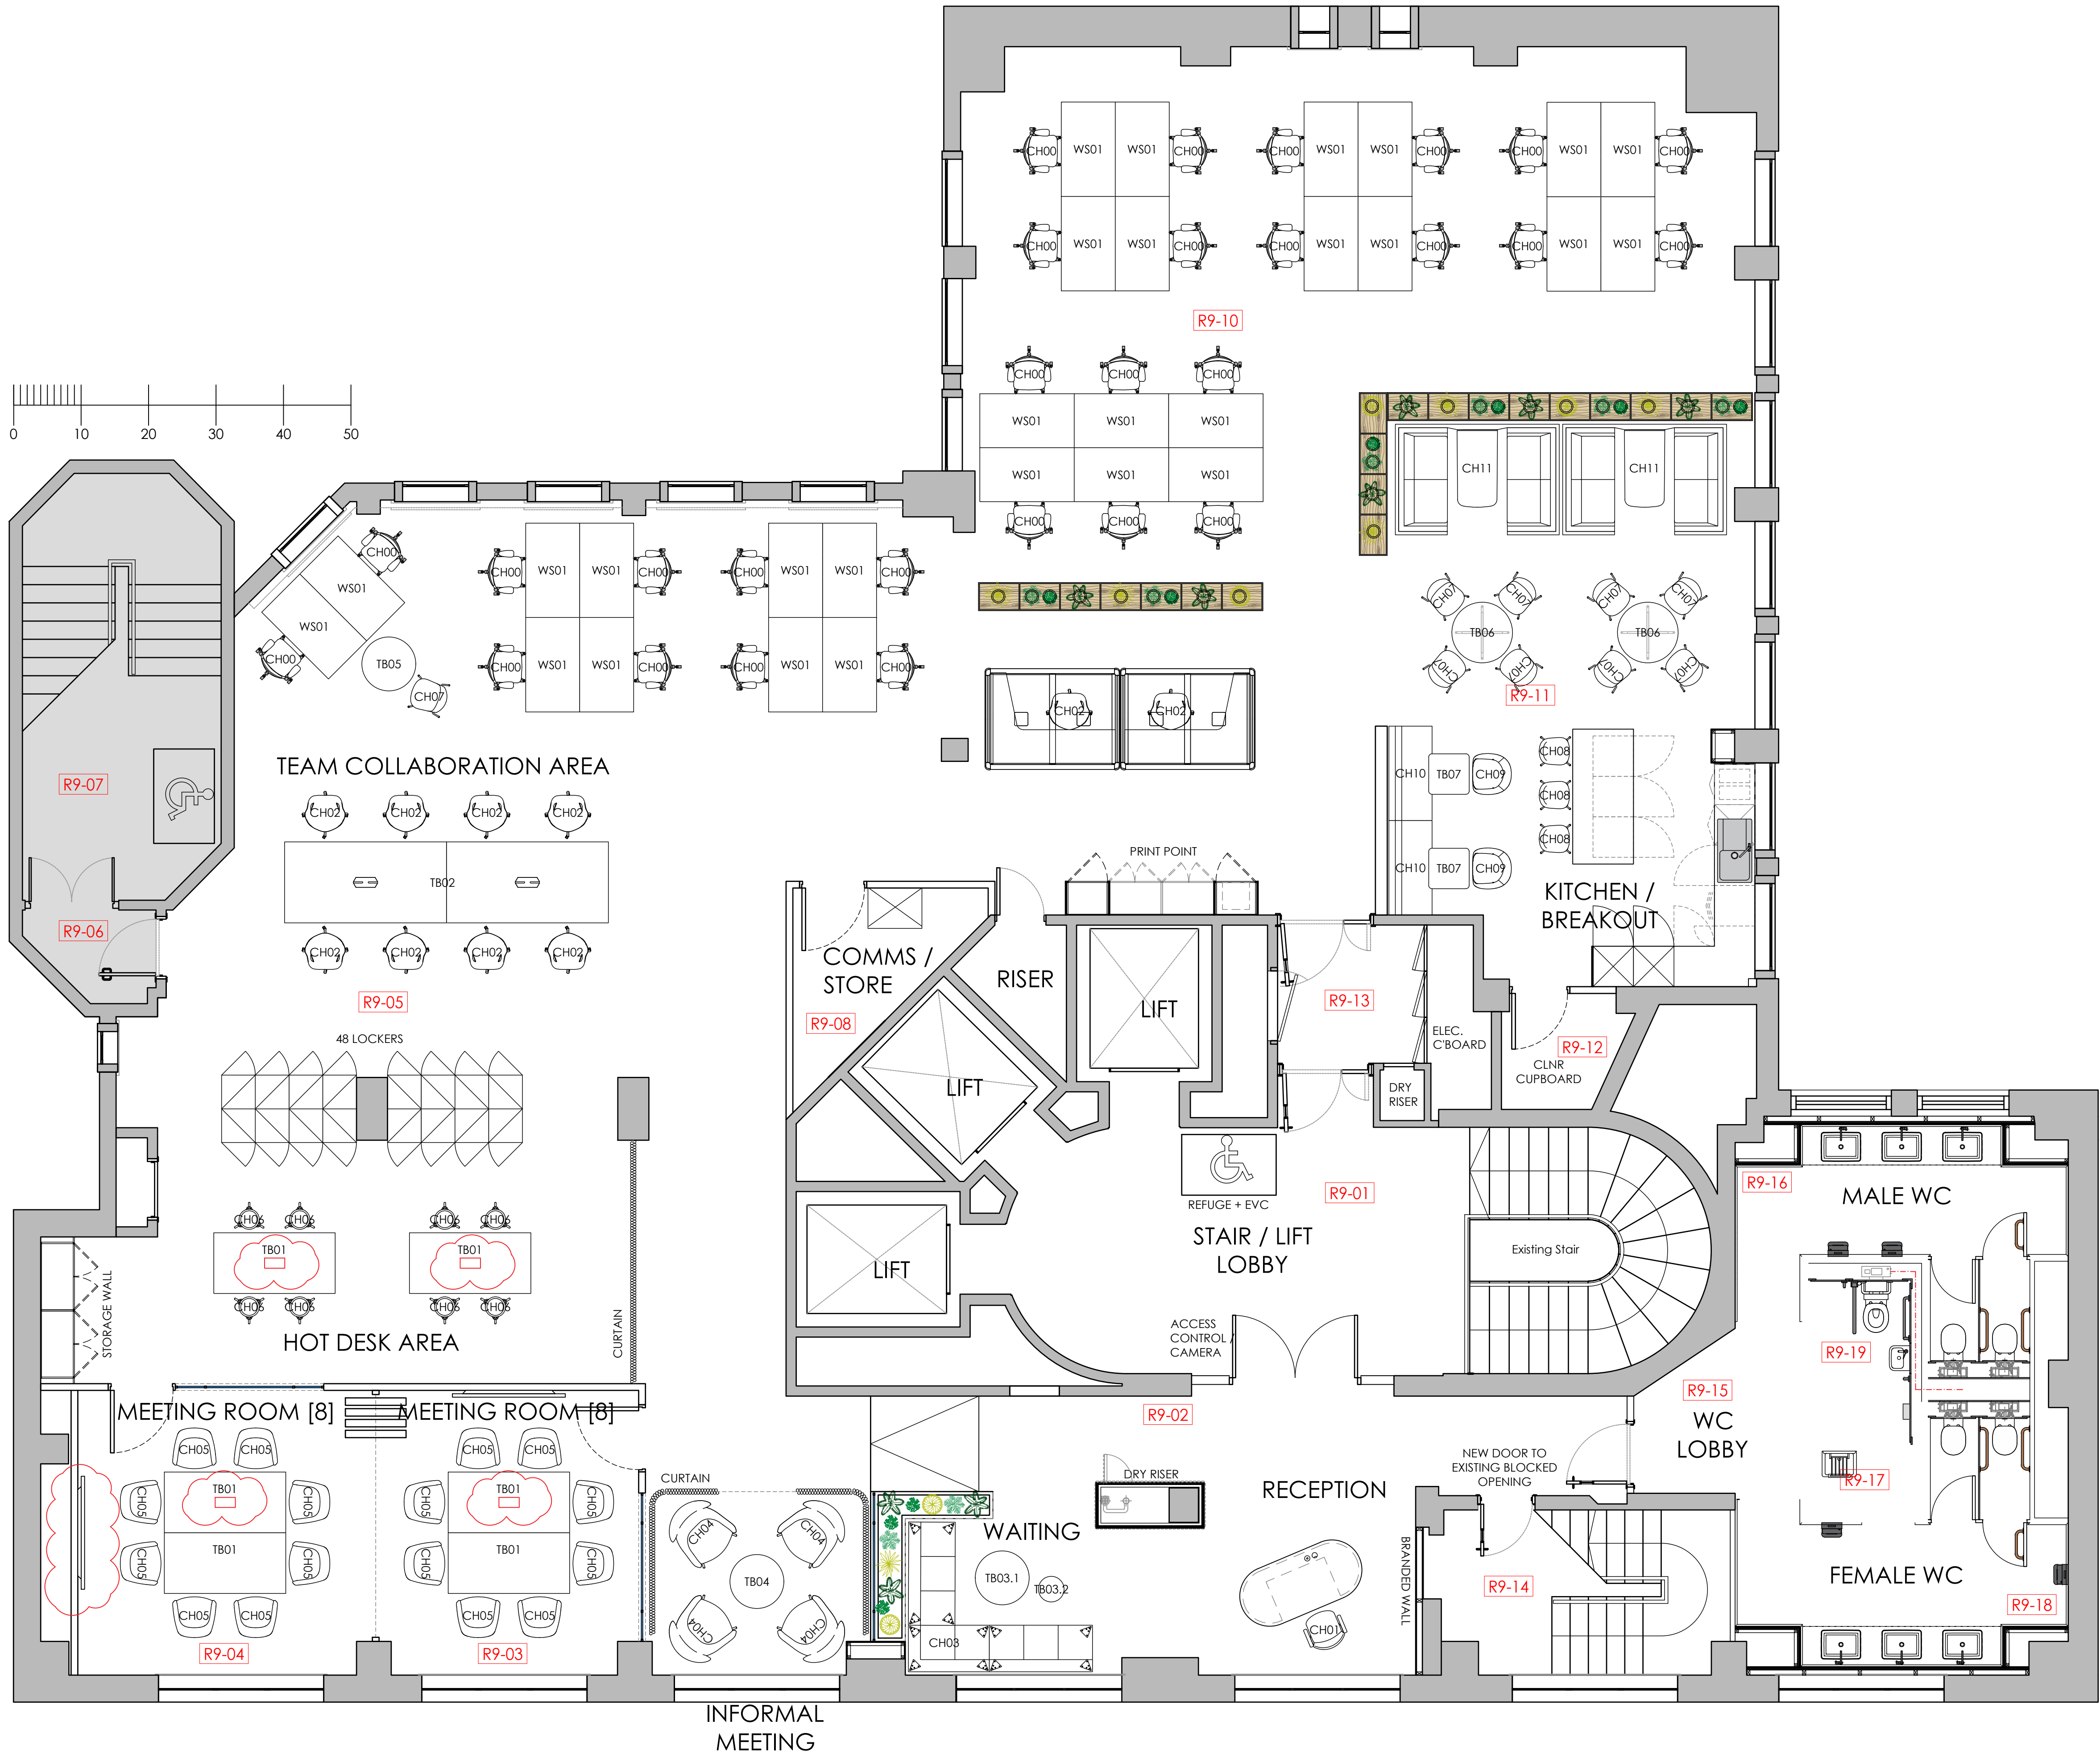

Rev	Date	Description	Initials
C	13.11.22	Heritage Issue	FLC
B	08.11.22	Power modules added to TB-01. Screen shown to R9-04	FLC
A	03.11.22	Issued for Tender	FLC

TENDER ISSUE

Client:	GROSVENOR
Project:	SHIP CANAL HOUSE
Address:	9TH FLOOR, SHIP CANAL HOUSE, KING STREET
Drawing Title:	GENERAL ARRANGEMENT
Date:	21.10.2022
Project Number:	1308
Scale:	1:50@A1
Drawn by:	CB
Drawing Number:	1308-09-GA-01C