


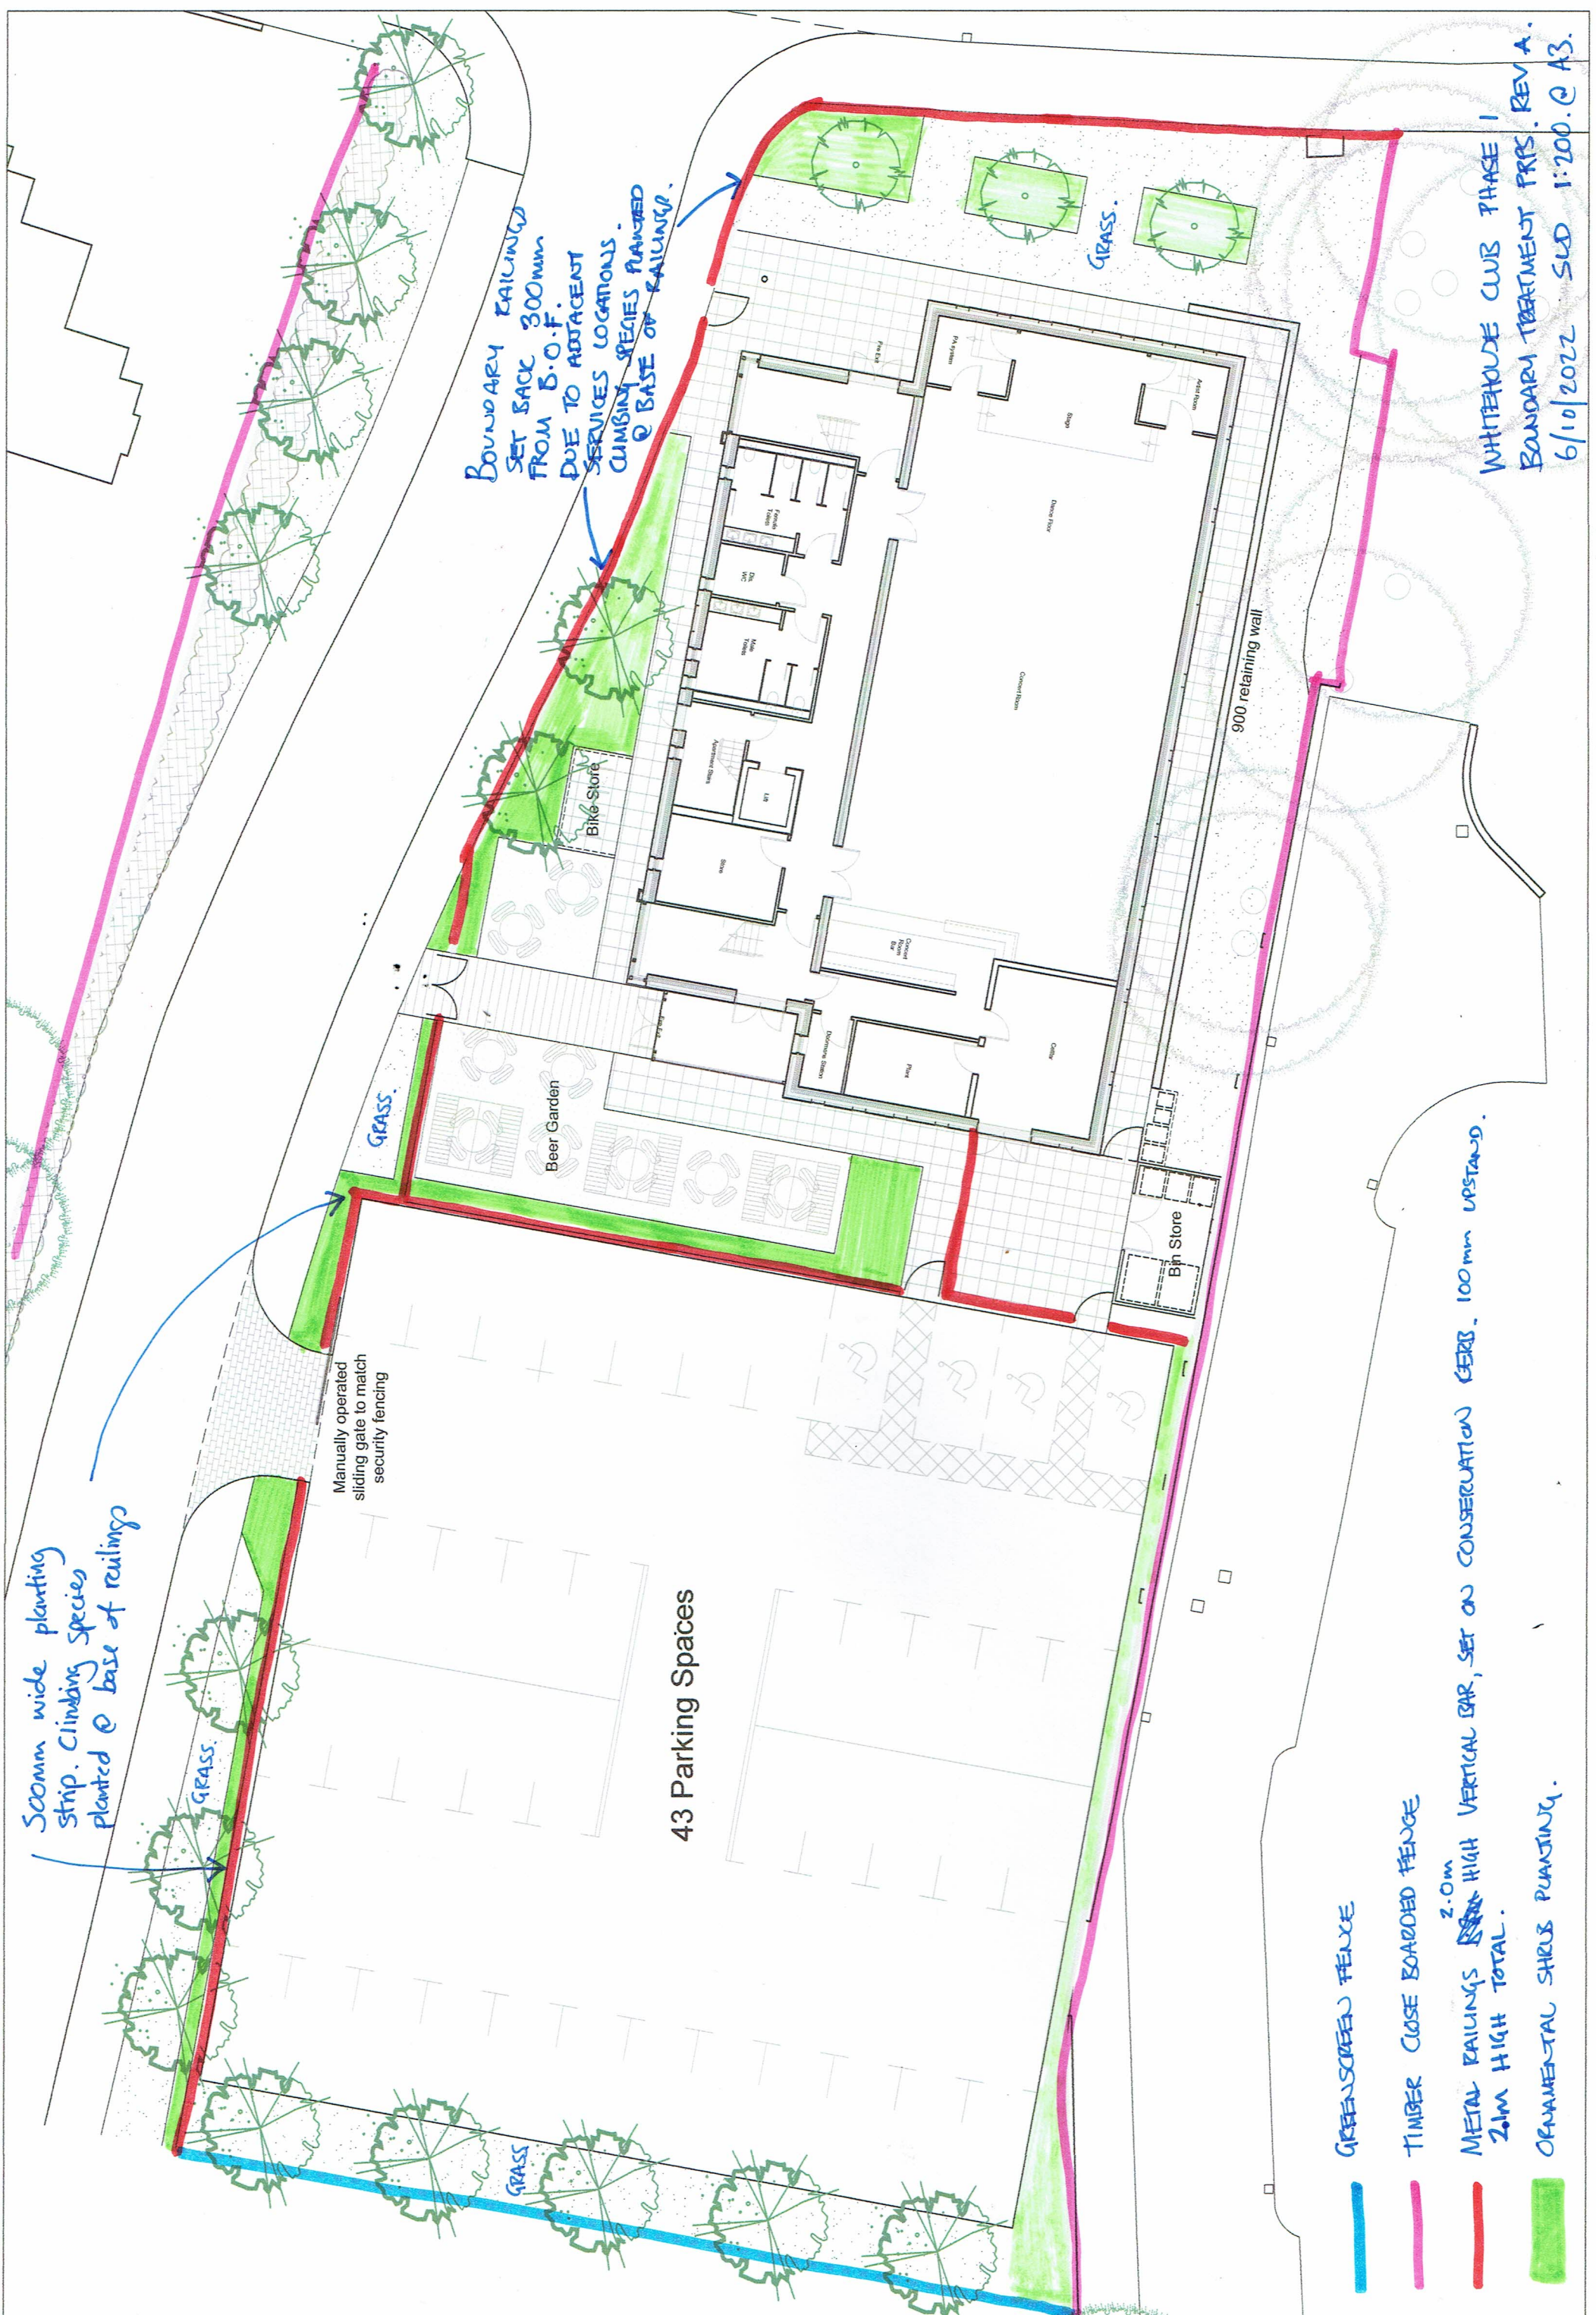

BOUNDARY RAILINGS
SET BACK 300mm
FROM B.O.F.
DUE TO ADJACENT
SERVICES LOCATIONS.
CLIMBING SPECIES PLANTED
@ BASE OF RAILINGS.

300mm wide planting
strip. Climbing species
planted @ base of railings

Manually operated
sliding gate to match
security fencing

43 Parking Spaces

900 retaining wall

GREENSCREEN FENCE

TIMBER CLOSE BOARDED FENCE

METAL RAILINGS 2.0m HIGH VERTICAL BAR, SET ON CONSERVATION CERP. 100mm UPSTAND.
2.1m HIGH TOTAL.

ORNAMENTAL SHRUB PLANTING.

WHITEHOUSE CLUB PHASE 1
BOUNDARY TREATMENT PRR. REV A.
6/10/2022 SLD 1:200. Q A3.