




TYPE: 1375

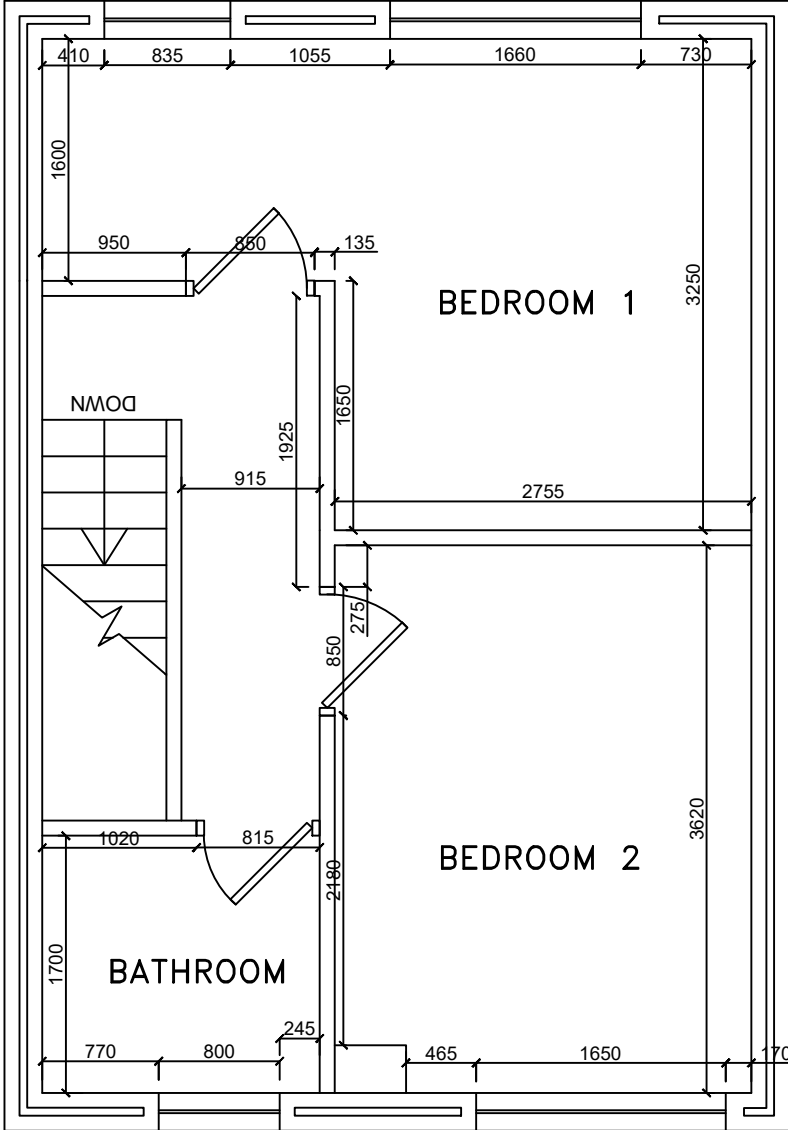

GROUND FLOOR

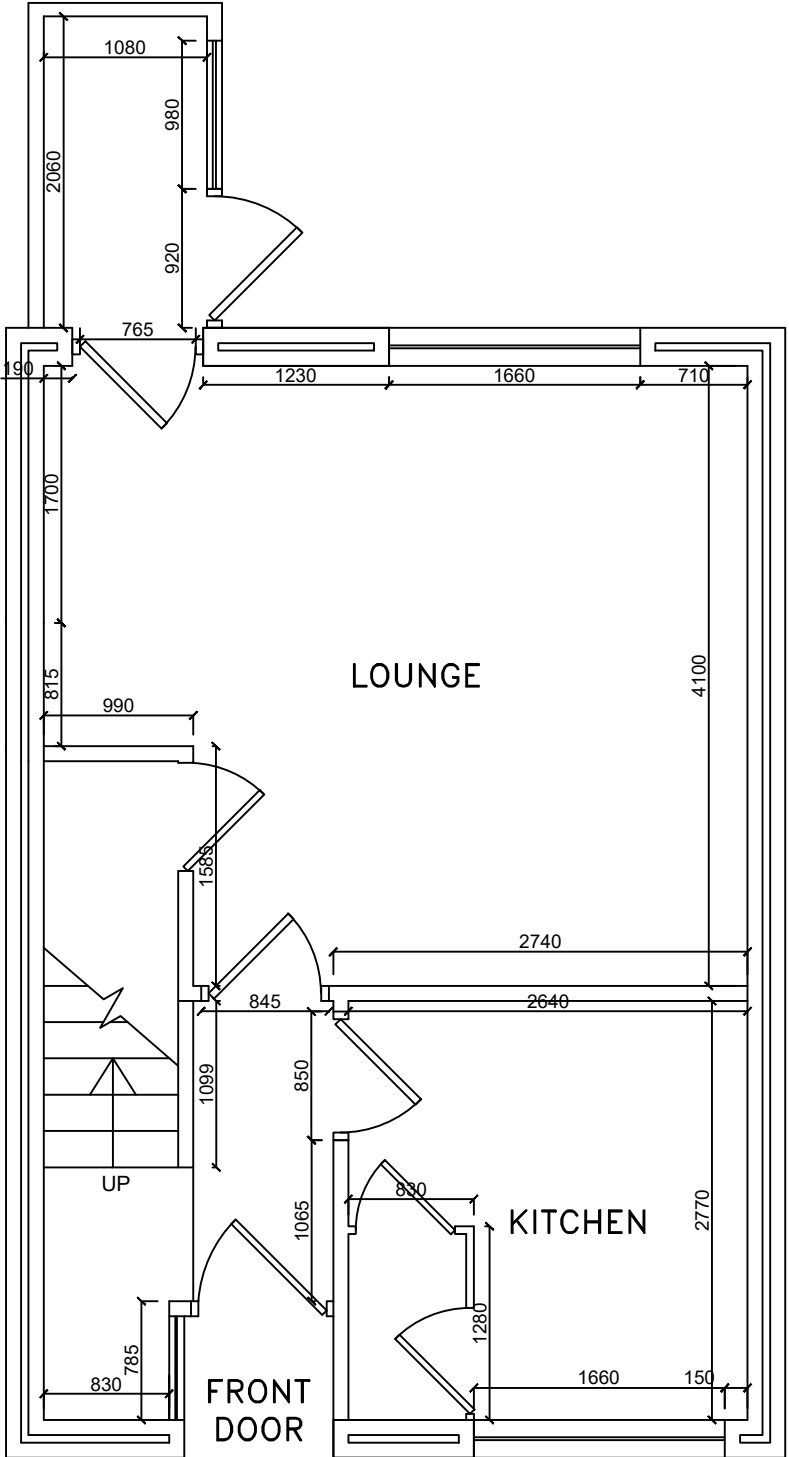

FIRST FLOOR

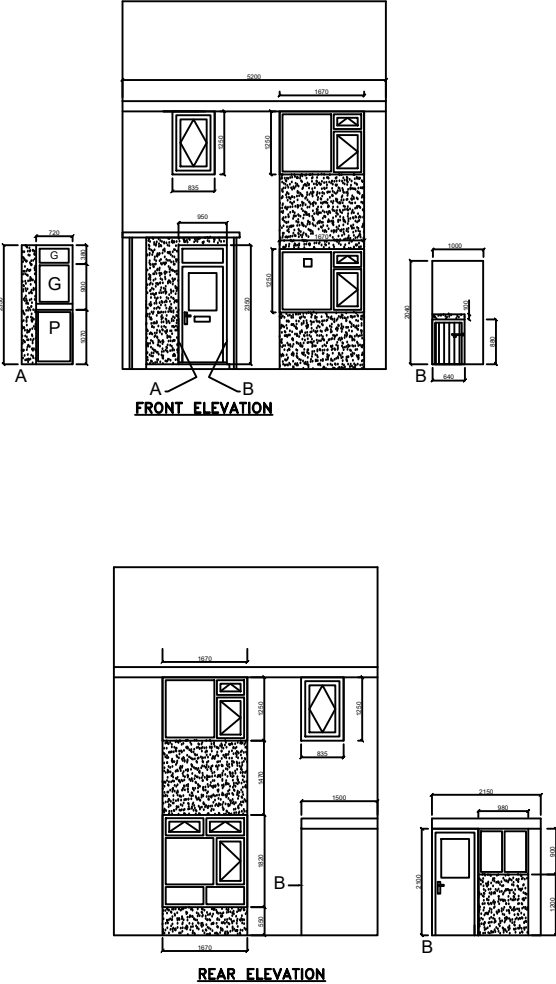

CONTRACT ADMINISTRATOR: