


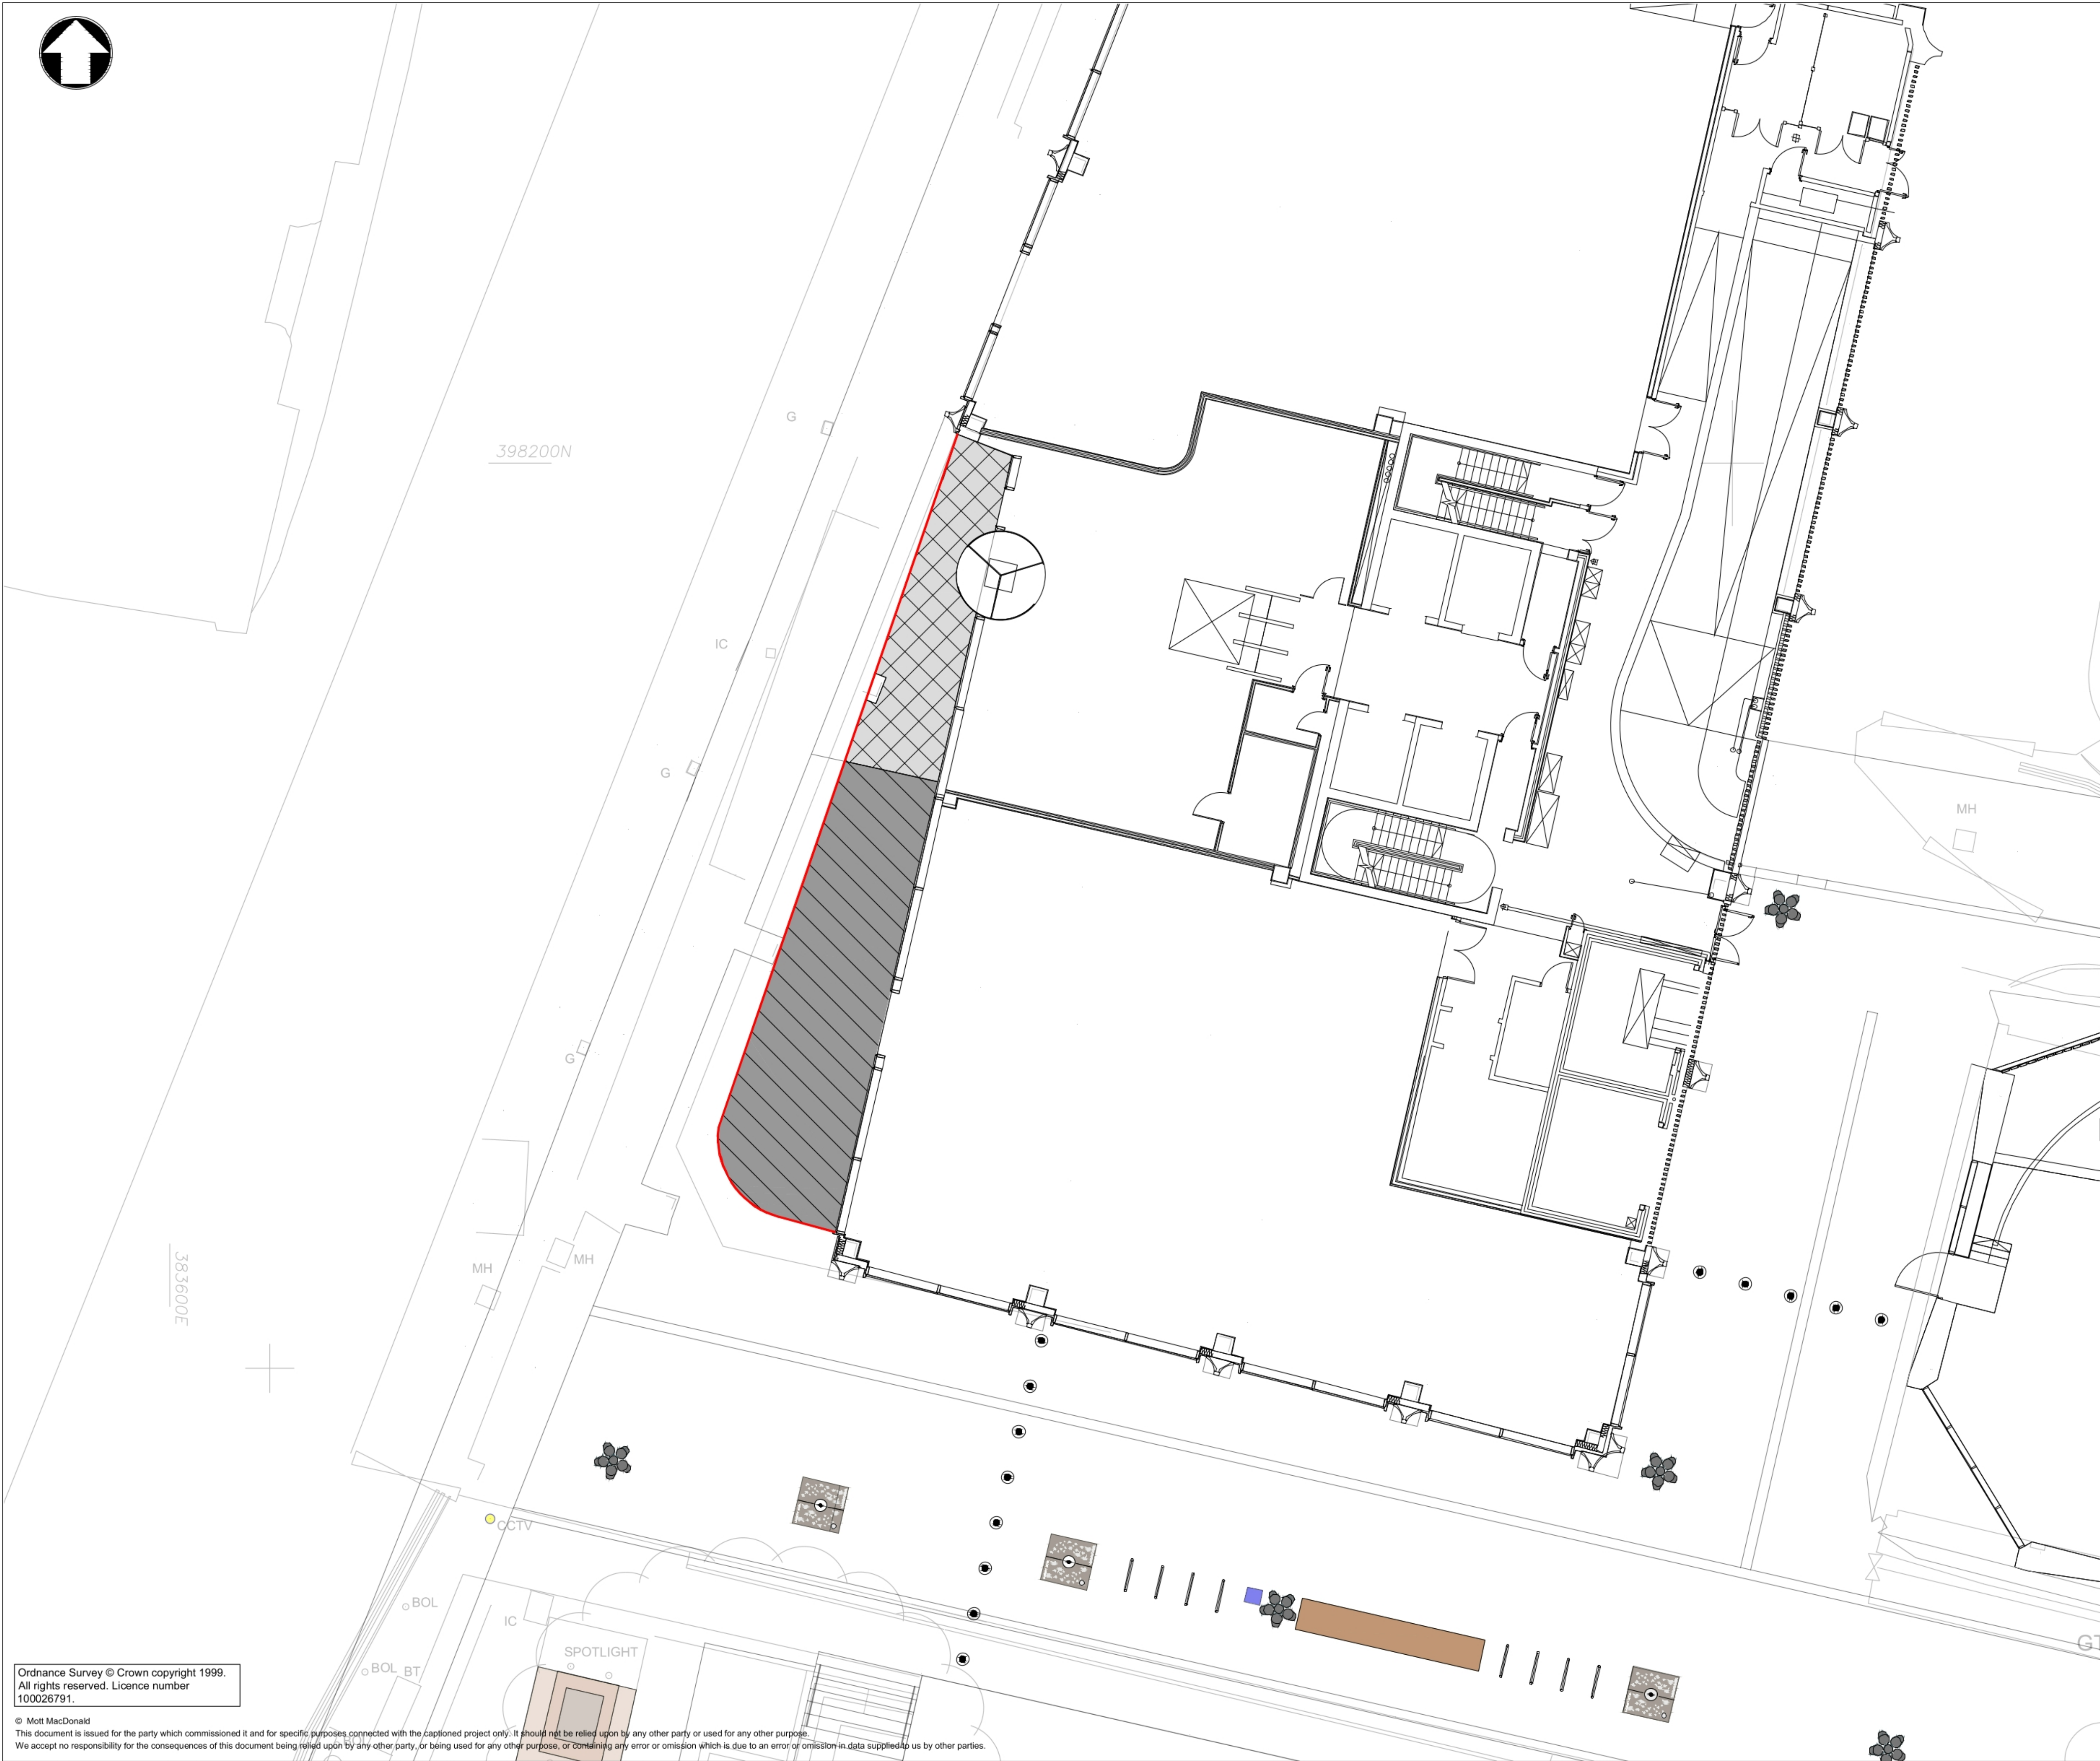

Notes

- Do not scale from this drawing
- Design based on topographical survey supplied by Survey Operations October 2018. Ref 18J007
- Edging kerb to be laid along extents of existing 125 Deansgate basement slab. Slab extents taken from topo survey 'DEANSGATE CONTRACTORS SUR1' received 05/03/20

Key to symbols

Proposed Natural Stone Paving Setts - Type 1c
Granite Paving Setts 150-400mm x 150mm x 75mm depth on 30mm thick Type-B bedding mortar on regulating C32/40 concrete base on existing basement slab

Proposed Natural Stone Paving Setts - Type 2c
Granite Paving Setts 400mm x 150mm x 60mm depth on 30mm thick Type-B bedding mortar on regulating C32/40 concrete base on existing basement slab

50mm x 150mm PCC square top edging kerb on 150mm ST2 concrete bed & haunch. Laid flush with surfacing

1:100 0 5m 10m

Reference drawings

T1	06/03/2020	Construction Issue	JF	PM	SA
Rev	Date	Description	Drawn	Ch'k'd	App'd

M

MOTT MACDONALD

Mott MacDonald
Royal Liver Building
Liverpool, L3 1JH
United Kingdom

T +44 (0)151 482 9910
D +44 (0)151 482 9910
F +44 (0)151 236 2985
W www.mottmac.com

Client

MARSHALL

Title

Lincoln Square, Manchester
Deansgate Contractors Ltd
Paving Works

Designed	J Finnigan	JF	Eng check	P McKeown	PM
Drawn	J Finnigan	JF	Coordination	J Ingram	JL
Dwg check	P McKeown	PM	Approved	S Alexander	SA

Scale at A1	Status	Rev	Security
1:100	TEN	T1	STD

Drawing Number

409435-MMD-00-XX-DR-C-0702

Ordnance Survey © Crown copyright 1999.
All rights reserved. Licence number 100026791.

© Mott MacDonald
This document is issued for the party which commissioned it and for specific purposes connected with the captioned project only. It should not be relied upon by any other party or used for any other purpose.
We accept no responsibility for the consequences of this document being relied upon by any other party, or being used for any other purpose, or containing any error or omission which is due to an error or omission in data supplied to us by other parties.