


© The copyright in this drawing is vested in CodaStudios and no license or assignment of any kind has been, or is, granted to any third party whether by provision of copies or originals or otherwise unless agreed in writing.

DO NOT SCALE FROM THIS DRAWING
The contractor shall check and verify all dimensions on site and report any discrepancies in writing to CodaStudios before proceeding work

FOR ELECTRONIC DATA ISSUE
Electronic Data / drawings are issued as "read only" and should not be interrogated for measurement. All dimensions and levels should read, only from those values stated on the drawing. Coda Studios Ltd is not responsible for discrepancies caused by the overlay of other parties BIM/IFC models. These are overlaid purely as reference.

Revision		Date	Drawn	Checked
A	FIRST ISSUE	23.08.22	VK	JH

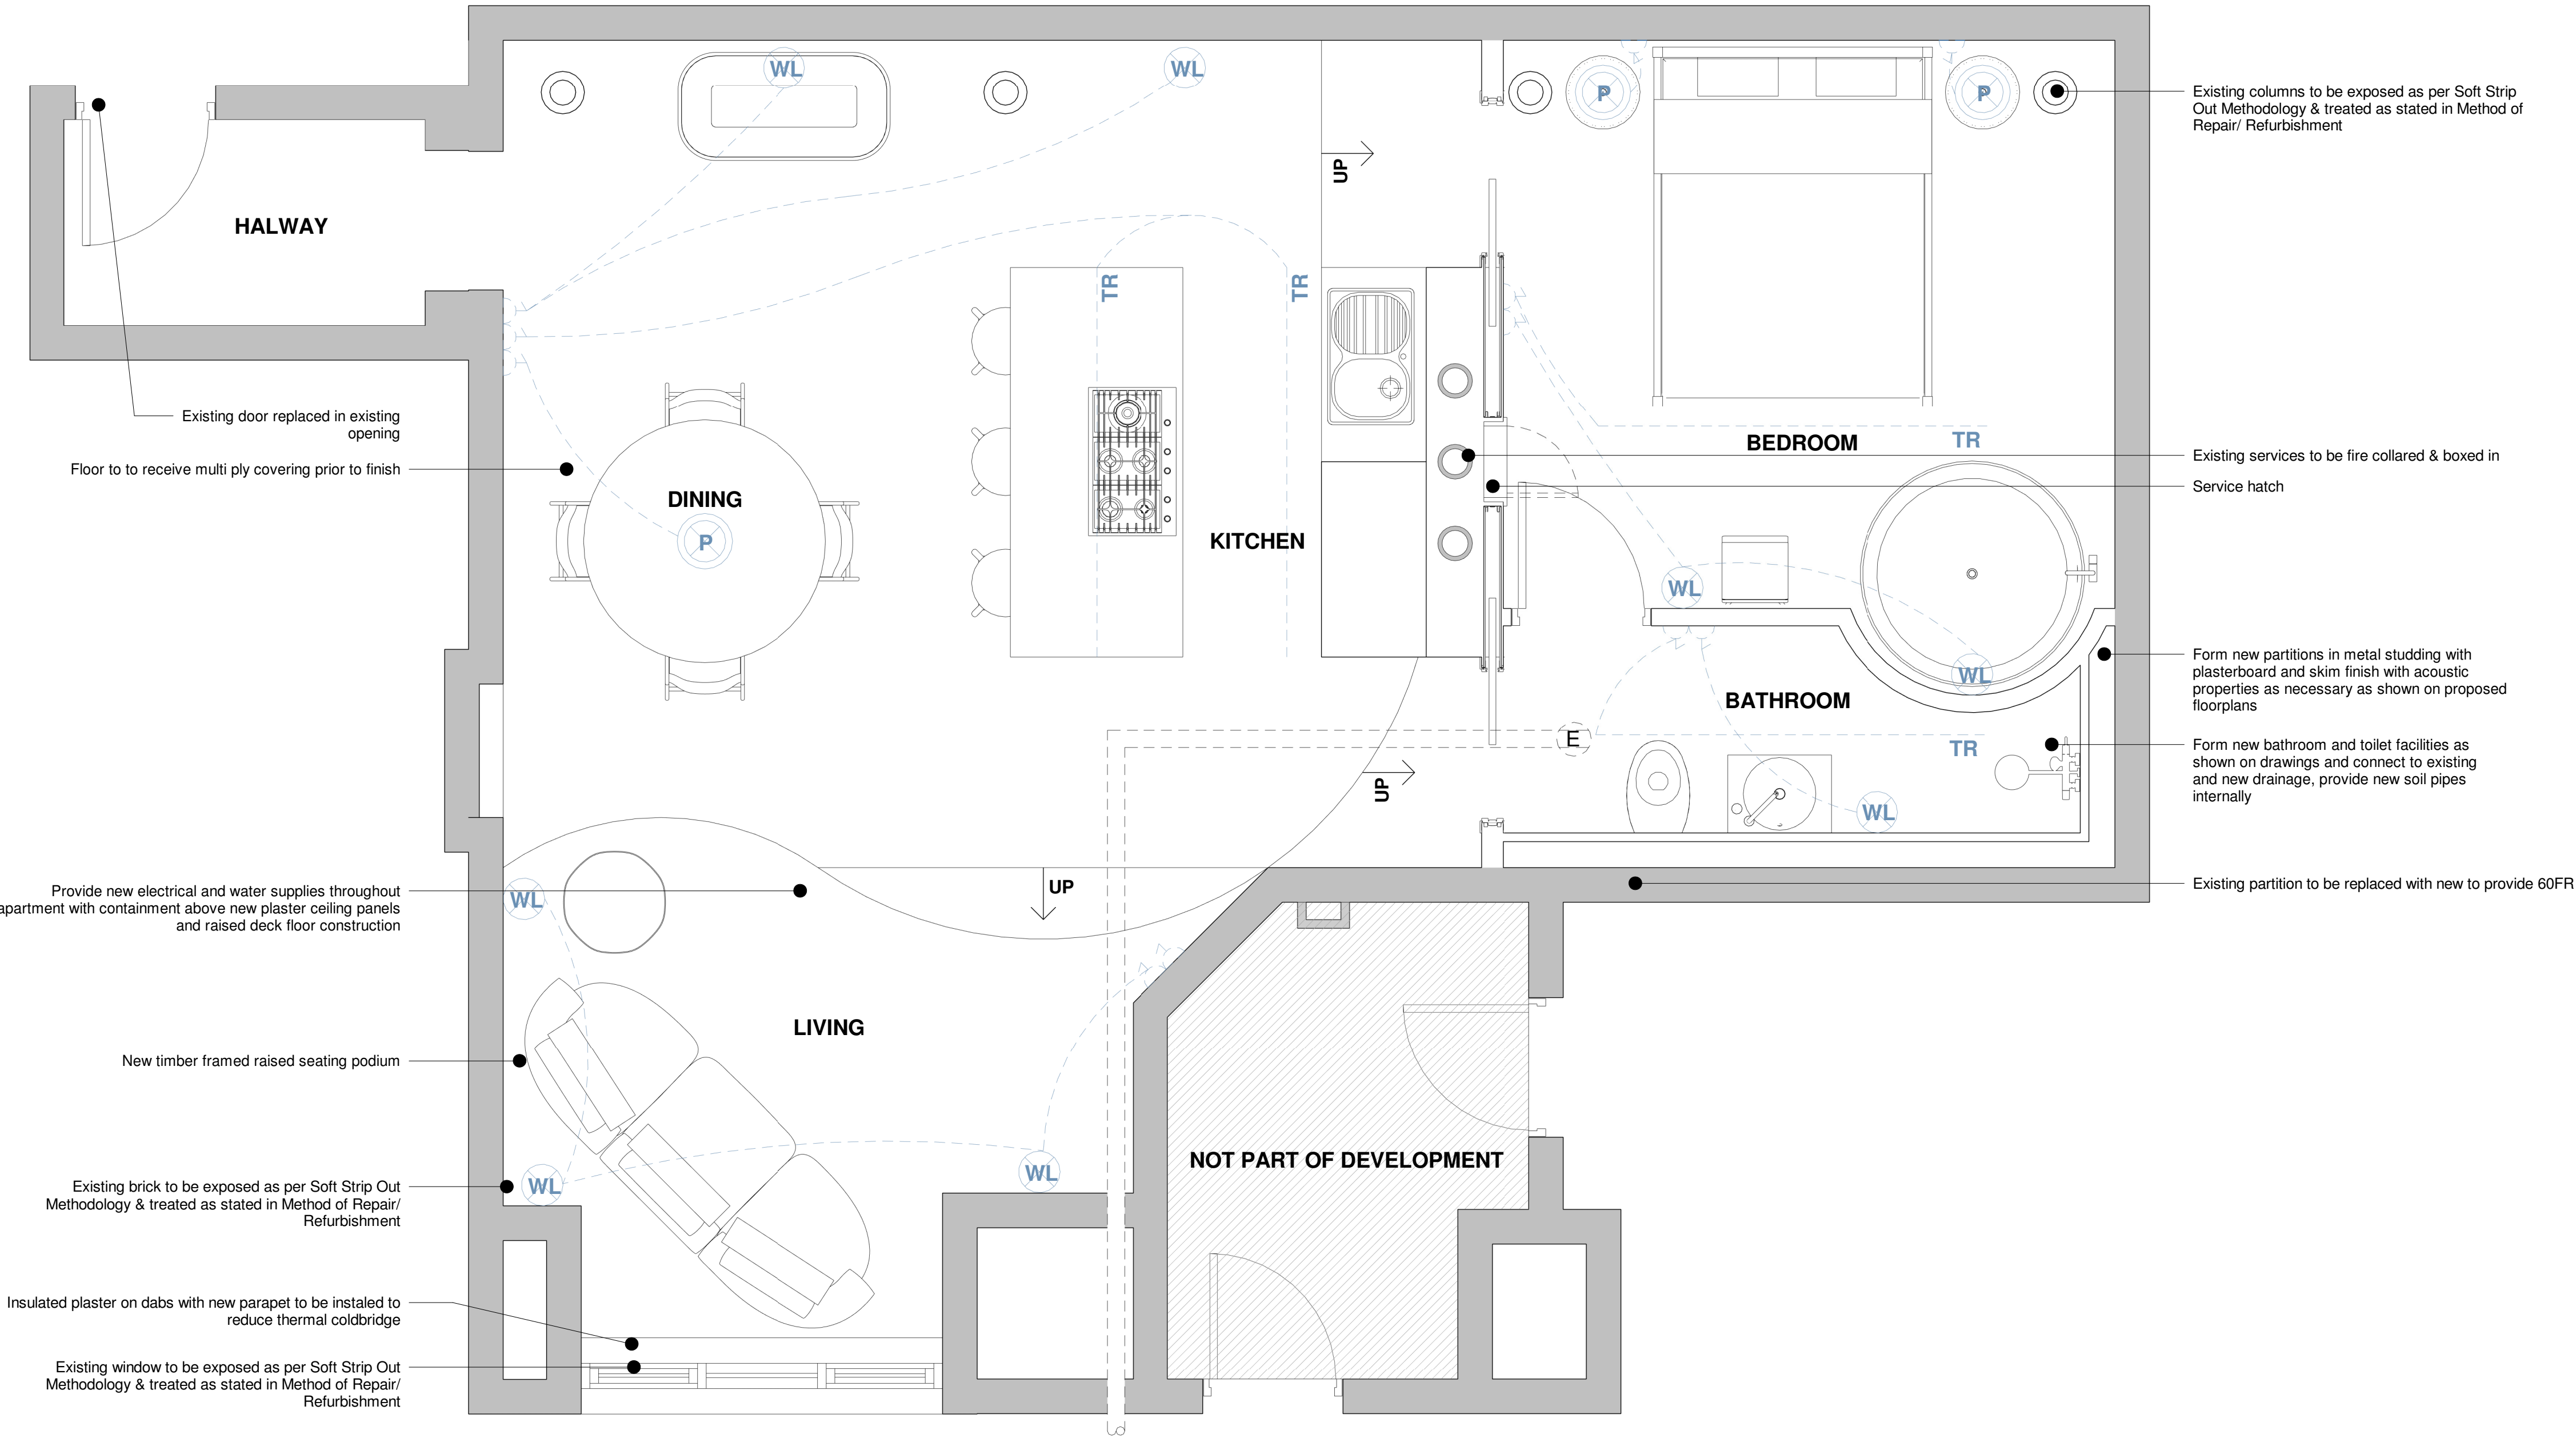

00 - Proposed Ground Floor Level
Scale: 1 : 25

CODA Architecture

CODA Studios Ltd, 70-71 Cornish Place, Cornish St, Sheffield, S6 3AF
T: 0114 279 6003 E: information@codastudios.co.uk

Client

Corin Craig Jackson

Project

Albion Mill

Drawn

Checked

Date

Scale @ A1

VK

JH

25/08/22

1 : 25

Title

Proposed Plans

Suitability Code

Purpose for issue

Condition Discharge

Drawing No

3161 - CDA - XX - XX - DR - A - 0600

A

Project

Originator

Volume

Level

Type

Role

Number

Revision