

125x250mm HALF BATTERED PRECAST CONCRETE KERB TO BS7263 LAID ON 25mm MORTAR BED. MORTAR CAN BE DISPENSED WITH IF KERBS LAID ON FRESHLY LAID CONCRETE FOUNDATION.

FOOTWAY CONSTRUCTION

DOWELS AT 600 C/C

CARRIAGEWAY SURFACE

CLASS ST1 CONCRETE BED AND BACKING

HALF BATTERED KERB (HB2)

FOOTPATH SURFACE

DOWELS AT 600 C/C

125x150mm PRECAST CONCRETE BULLNOSED KERB TO BS7263 LAID ON 25MM MORTAR BED

TOP OF KERB TO BE LAID 30mm ABOVE CARRIAGEWAY LEVEL FOR DRIVEWAY ACCESS. 6mm ABOVE CARRIAGEWAY LEVEL IF LAID WITH TACTILE PAVING.

OVERBREAK TO BE REINSTATED WITH CLASS ST1 CONCRETE TO BASE COURSE LEVEL

BULL NOSED DROP KERB (DK)


BOLLARD TO SUIT ARCHITECTS SPECIFICATION

FOOTPATH CONSTRUCTION


ST2 MASS CONCRETE SURROUND

BOLLARD FOUNDATION


HEAVY DUTY BLOCK PAVING

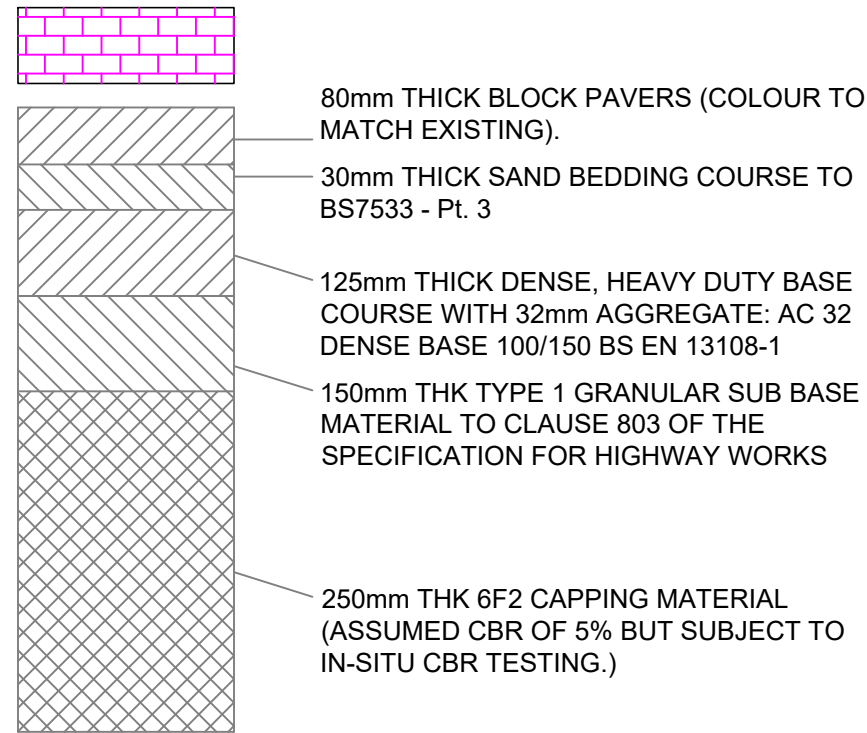


HEAVY DUTY TARMAC HIGHWAY

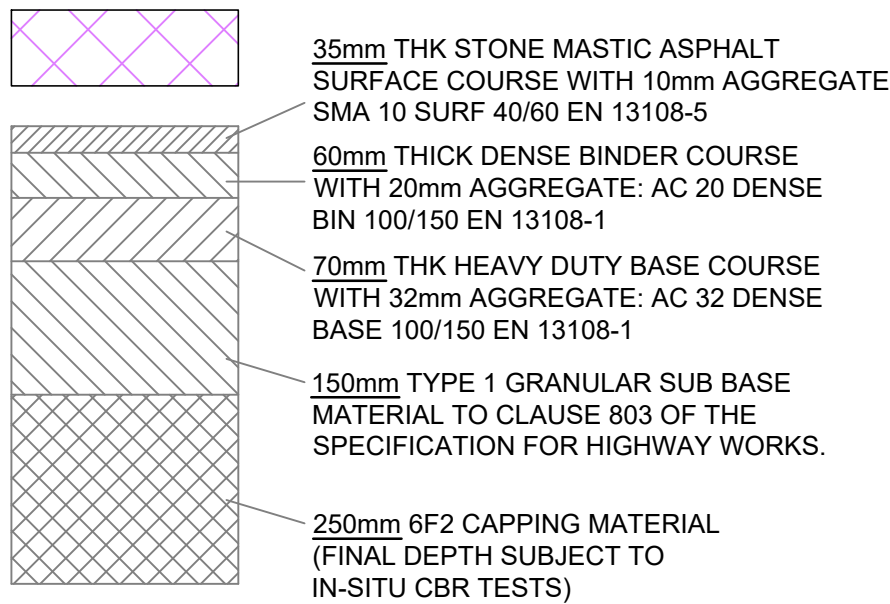


TARMAC FOOTPATH

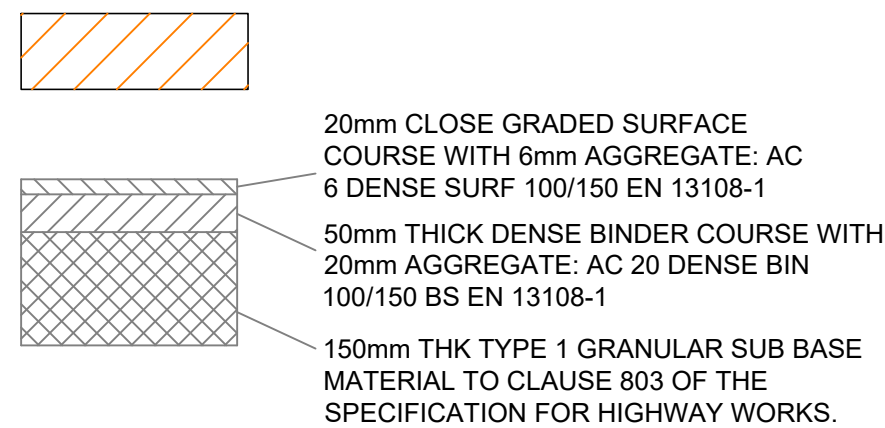


TARMAC FOOTPATH OVERLAY

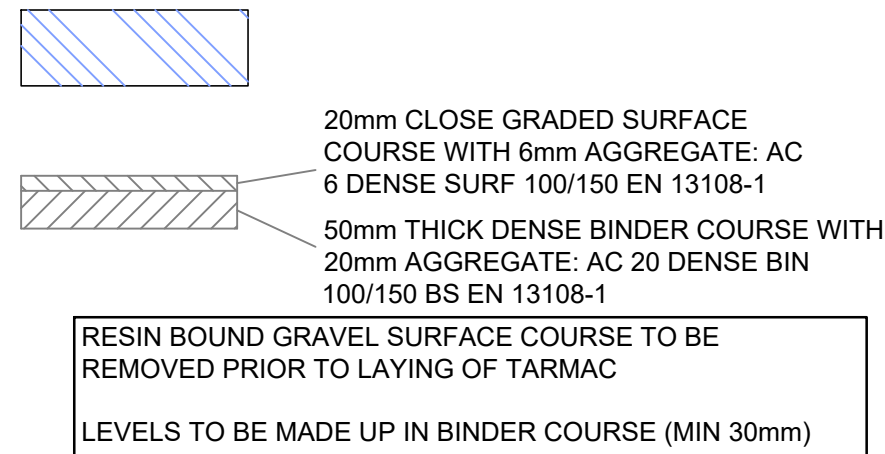

IN-SITU CONCRETE SLAB

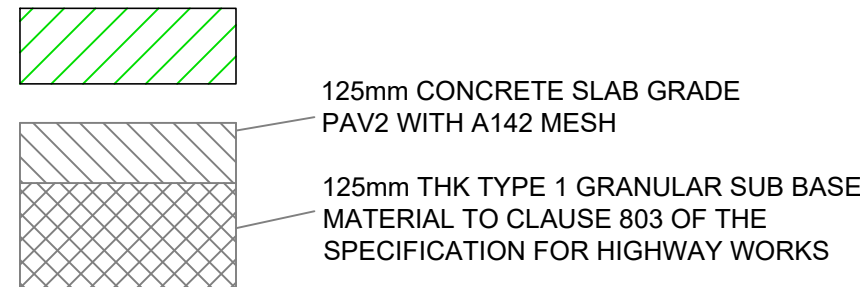


KERBING KEY

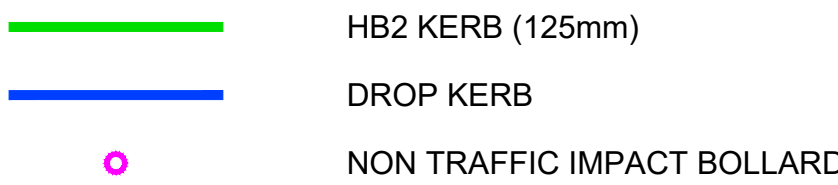

GENERAL NOTES

- DRAWINGS ARE TO BE READ IN CONJUNCTION WITH ALL RELEVANT SPECIFICATIONS, ENGINEERS, ARCHITECTS & SERVICES DRAWINGS, INCLUDING APPROVED BUILDERS WORK DRAWINGS. CONTRACTOR TO NOTIFY ENGINEER OF DISCREPANCIES BETWEEN STRUCTURAL DRAWINGS AND SPECIFICATIONS OR OTHER DRAWINGS.
- ALL DIMENSIONS ARE IN MILLIMETRES UNLESS NOTED OTHERWISE.
- THE POSITION, SIZE AND LEVELS OF ALL EXISTING DRAINS ARE TO BE CONFIRMED ON SITE PRIOR TO THE COMMENCEMENT OF THE WORKS AND ANY DISCREPANCIES REPORTED IMMEDIATELY TO THE ENGINEER.
- DO NOT SCALE FROM THIS DRAWING. WORK TO DIMENSIONS OR CO-ORDINATES PROVIDED. ALL LEVELS ARE IN METRES AND ALL DIMENSIONS ARE IN MILLIMETRES, UNLESS OTHERWISE NOTED. ANY AMBIGUITIES, OMISSIONS AND ERRORS ON DRAWINGS, SHALL BE BROUGHT TO THE ENGINEERS ATTENTION IMMEDIATELY.

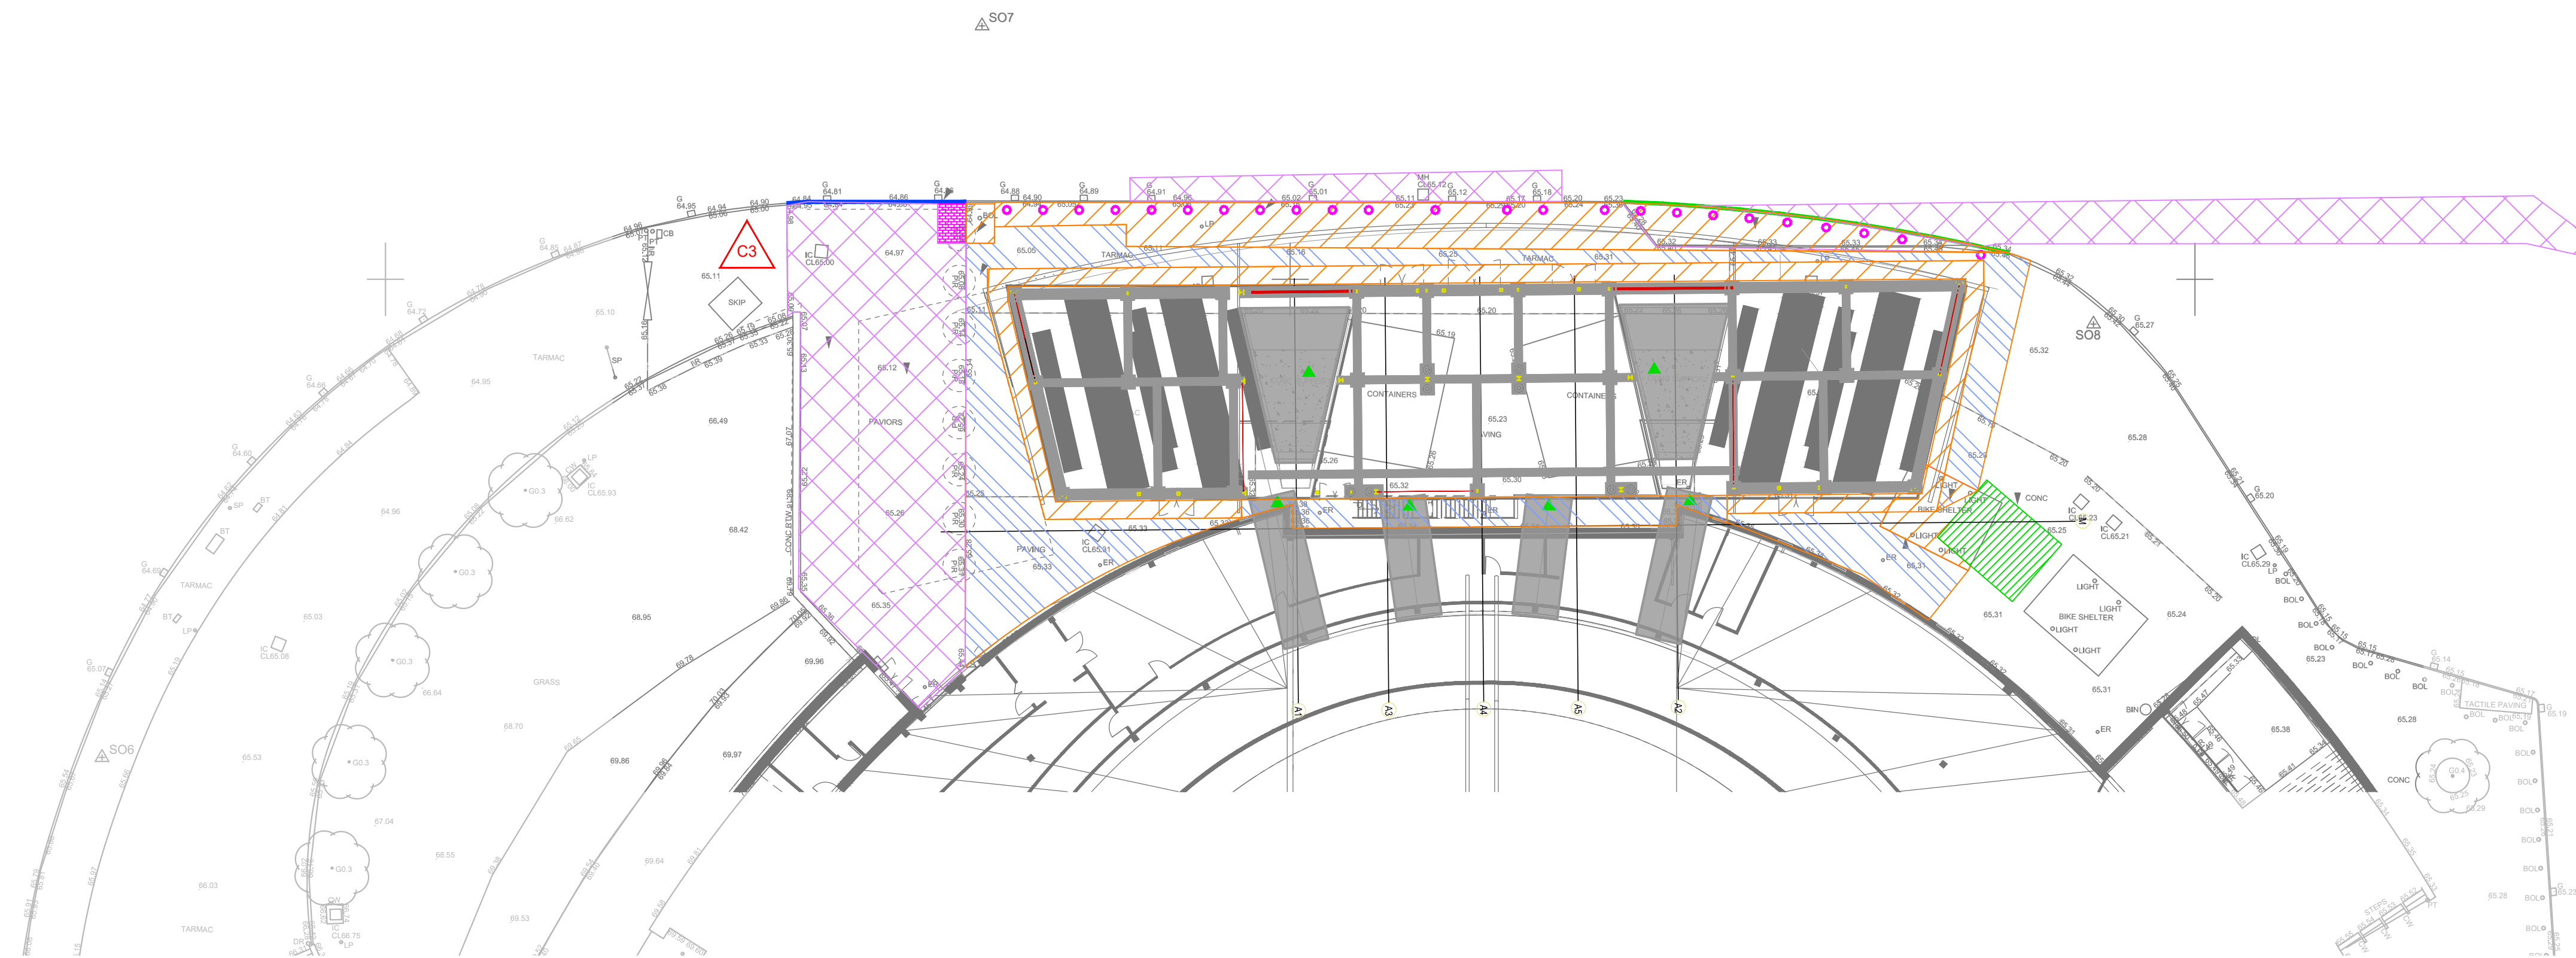

No	DATE	DRAWN	REV'D ENG.	AMENDMENT
C3	09.09.22	JF	PB	ADDITIONAL SURFACING ADDED
C2	17.09.21	PB	PB	STAGE 5 ISSUE
C1	13.09.21	PB	PB	STAGE 5 ISSUE
P1	05.03.21	PB	PB	STAGE 4 ISSUE

STATUS	PURPOSE OF ISSUE
A	FOR CONSTRUCTION

COPYRIGHT:
The concepts and the information contained in this document are the copyright of Scott Hughes Design Ltd. Use or copying of the document in whole or in part without written permission of Scott Hughes Design Ltd. constitutes an infringement of copyright.

RIDGE			
CLIENT ISG Ltd.			
PROJECT MANCHESTER VELODROME REFURBISHMENT			
DRAFTER PB		ENGINEER PB	
TITLE		PROJECT REFERENCE: 3590	
PROPOSED EXTERNAL WORKS			
SCALE	SHEET	DRAWING No	REV
1:250	A1	VEL-SHD-00-ZZ-DR-C-0120	C3